DIVISION OF ENVIRONMENTAL HEALTH
ON-SITE WASTEWATER SECTION

PROPERTY ID #: _____
COUNTY: _____

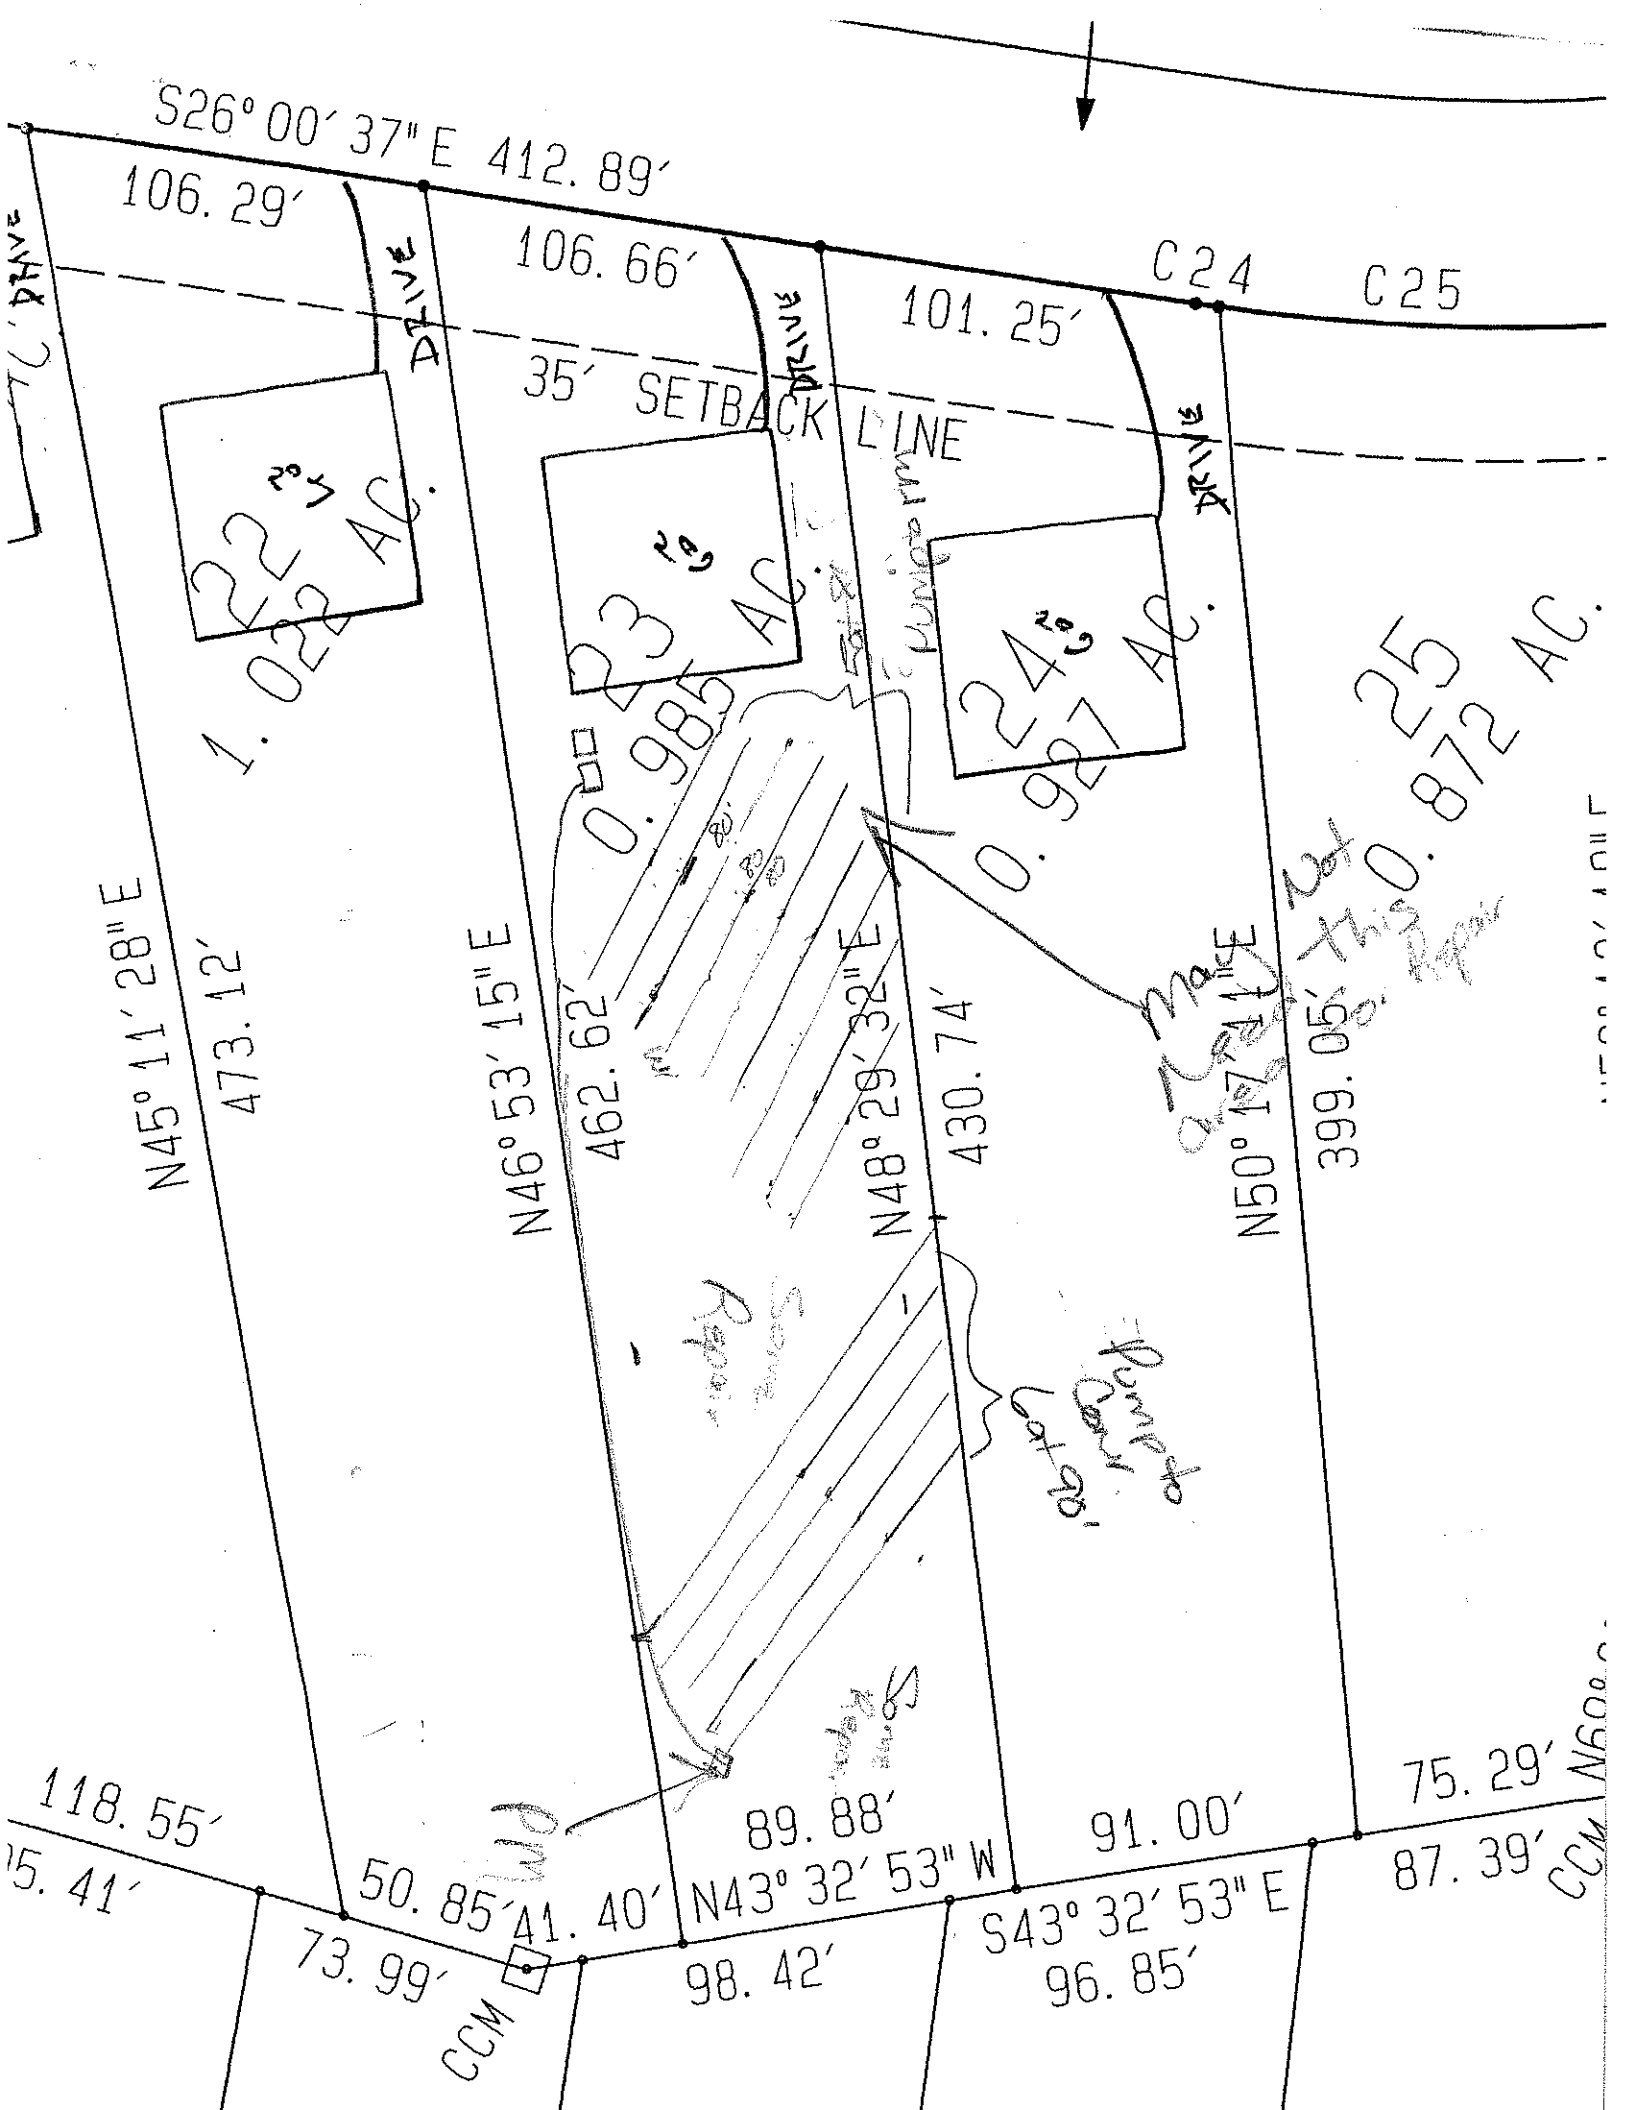
SOIL/SITE EVALUATION
for ON-SITE WASTEWATER SYSTEM

OWNER: Crescent Resources APPLICANT: _____
ADDRESS: _____ APPLICATION DATE: _____ DATE EVALUATED: 5/4/99
PROPOSED FACILITY: _____ PROPOSED DESIGN FLOW (.1949): _____ PROPERTY SIZE: _____
LOCATION OF SITE: Beacon Pt II Lot # 23 PROPERTY RECORDED: _____
WATER SUPPLY: ☐ Private ☐ Public ☐ Well ☐ Spring ☐ Other _____
EVALUATION METHOD: ☐ Auger Boring ☐ Pit ☐ Cut
TYPE OF WASTEWATER: ☐ Sewage ☐ Industrial Process ☐ Mixed

PROFILE #	.1940 LANDSCAPE POSITION/ SLOPE %	HORIZON DEPTH (IN.)	SOIL MORPHOLOGY (.1941) .1941 STRUCTURE/ TEXTURE	.1941 CONSISTENCE/ MINERALOGY	OTHER PROFILE FACTORS .1942 SOIL WETNESS/ COLOR	.1943 SOIL DEPTH	.1956 SAPRO CLASS	.1944 RESTR HORIZ	PROFILE CLASS & LTAR
1		0-8	Rd/Brw Cl GR w SBK FR SS,SP						
		8-38	Rd Cl m-F SBK FR SS,SP						
		38-55	Rd/Gyl Cl/SCl w SBK FR SS,SP w/ Common Inclds of SAP						B, .3
2		0-5	Brw SCl GR FR						.3
		5-14	Rd/Brw Cl/Cl m SBK FR SS,SP SE						
		14-42	Rd/Brw Cl w SBK FR SS,SP, SE w/ Few to Many SAP Inclds						
		42-60+	L/SL SAP						
3									
4									

DESCRIPTION	INITIAL SYSTEM	REPAIR SYSTEM
Available Space (.1945)		
System Type(s)		
Site LTAR		

OTHER FACTORS (.1946): _____
SITE CLASSIFICATION (.1948): _____
EVALUATED BY: _____
OTHER(S) PRESENT: _____


S26° 00′ 37" E 412. 89′
106. 29′
106. 66′
101. 25′
C24
C25
35′ SETBACK LINE
DRIVE
22
1. 022 AC.
23
0. 985 AC.
24
0. 927 AC.
25
0. 872 AC.
N45° 11′ 28" E
473. 12′
N46° 53′ 15" E
462. 62′
N48° 29′ 32" E
430. 74′
N50° 17′ 41" E
399. 05′
118. 55′
50. 85′
41. 40′
89. 88′
N43° 32′ 53" W
91. 00′
S43° 32′ 53" E
96. 85′
98. 42′
73. 99′
75. 29′
87. 39′
CCM