DIVISION OF ENVIRONMENTAL HEALTH
ON-SITE WASTEWATER SECTION

PROPERTY ID #: _____
COUNTY: _____

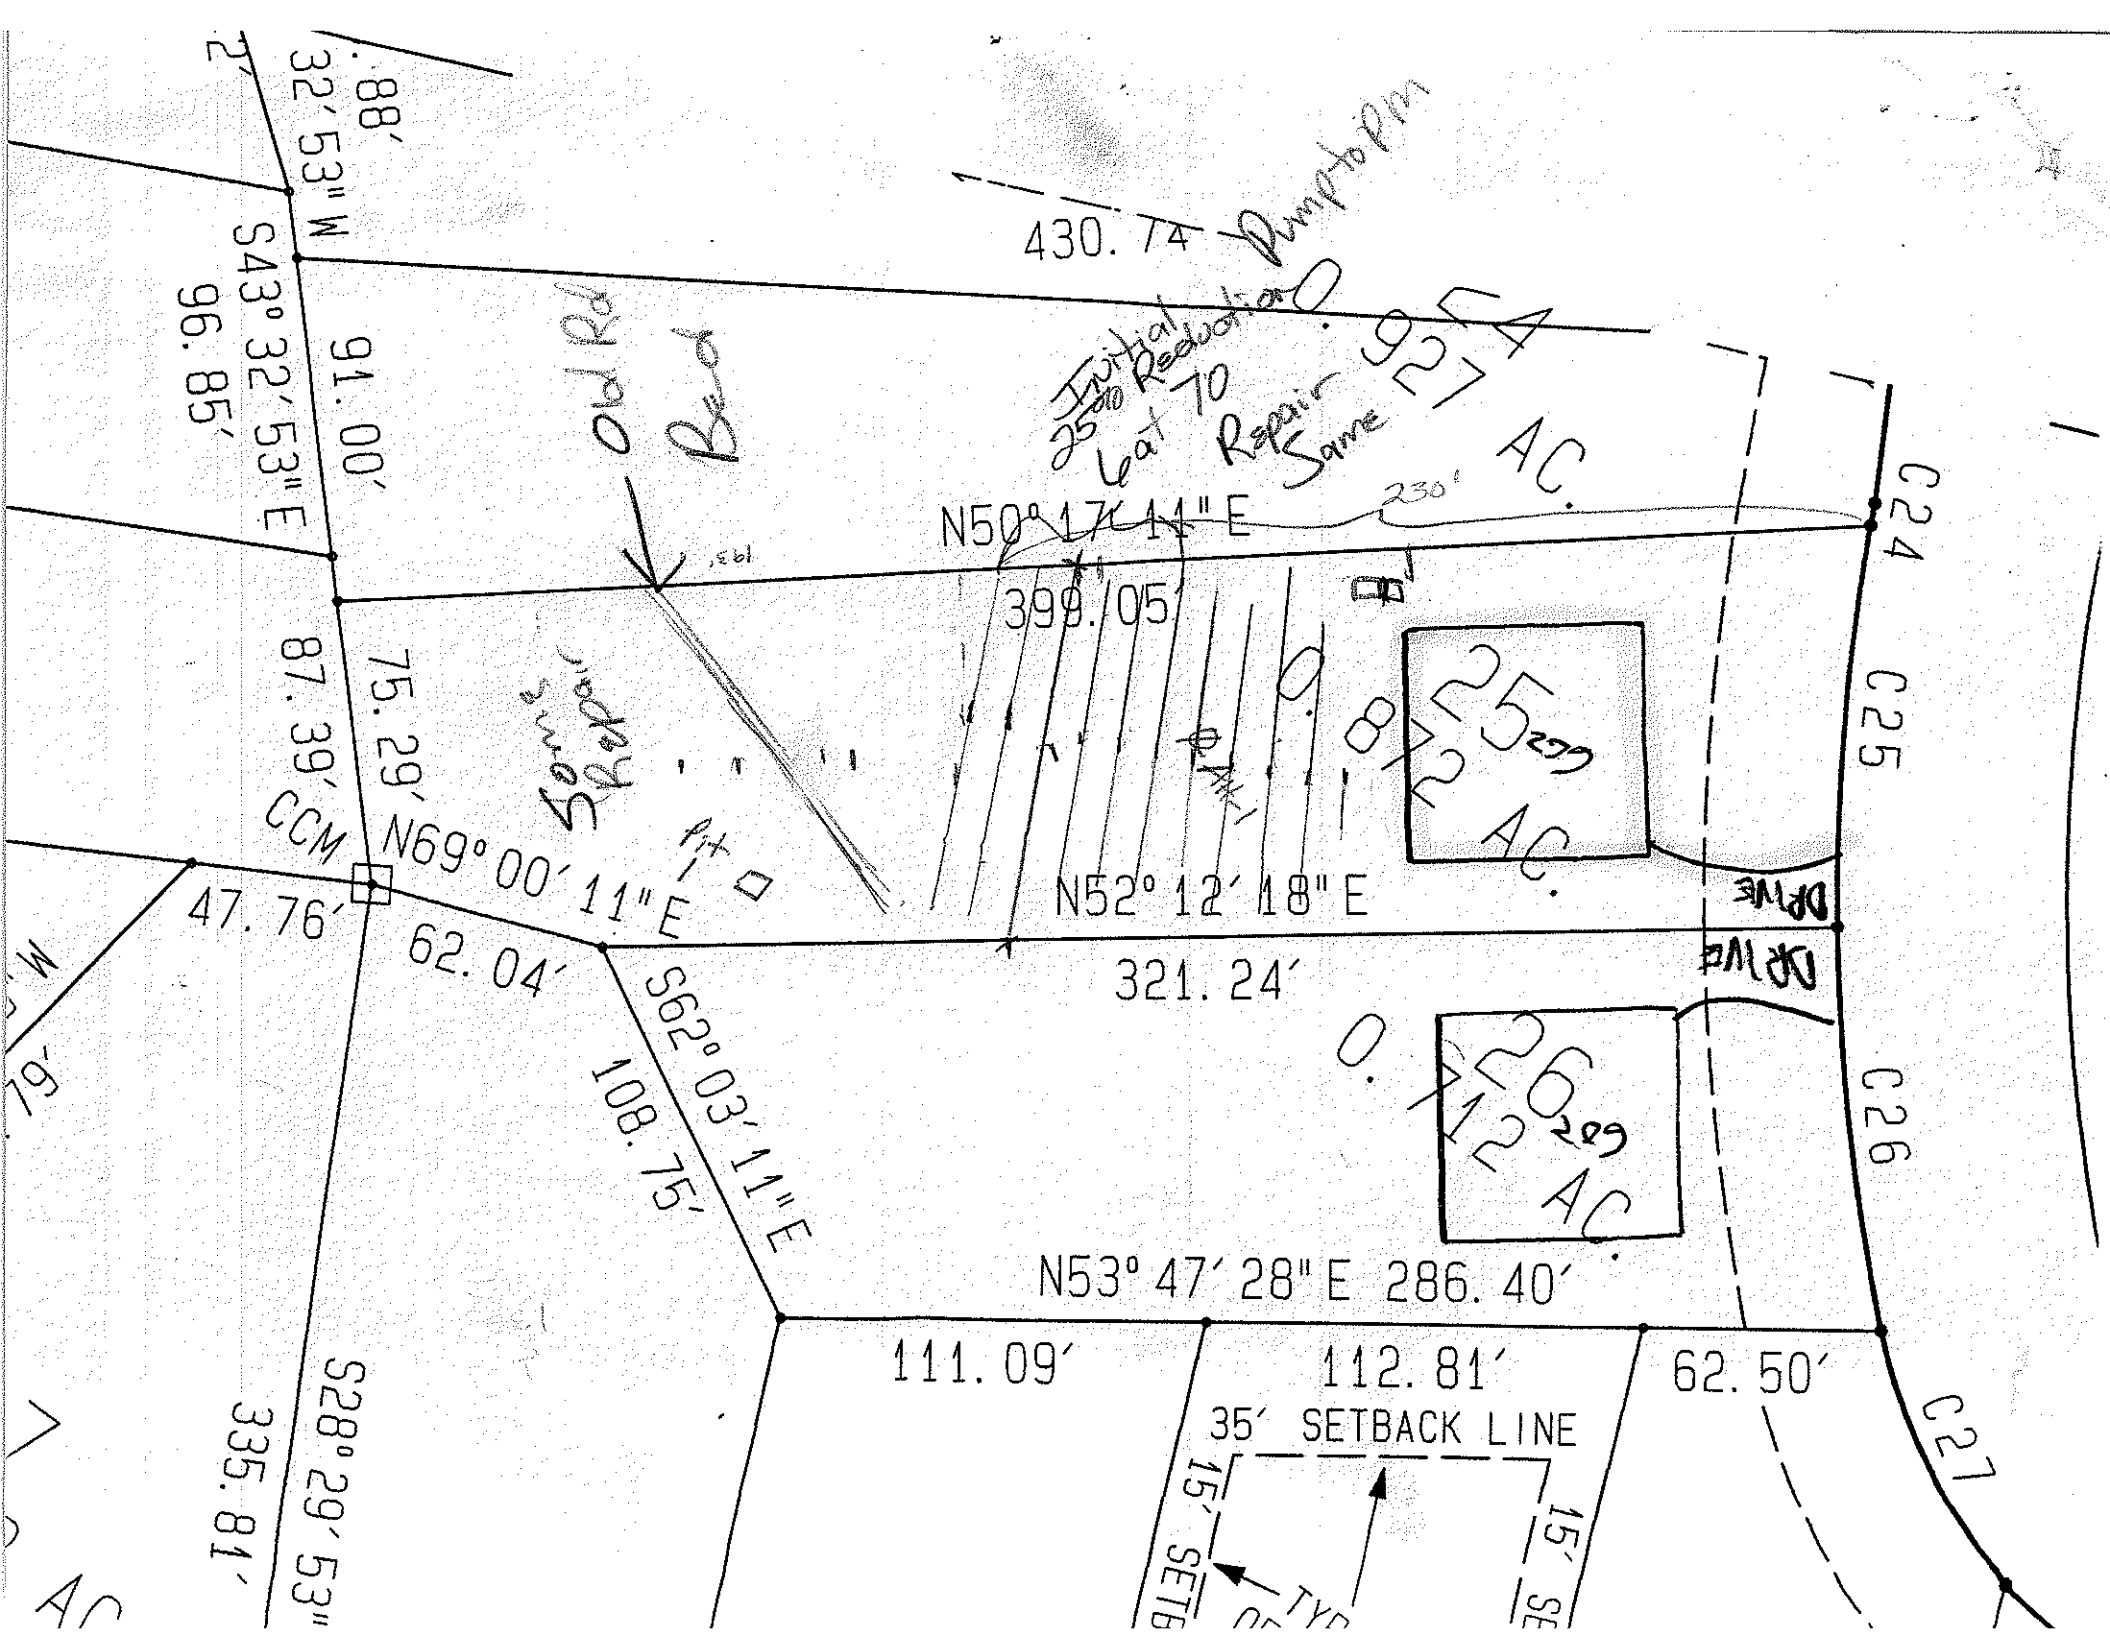
SOIL/SITE EVALUATION
for ON-SITE WASTEWATER SYSTEM

OWNER: Crescent Resources APPLICANT: _____
ADDRESS: _____ APPLICATION DATE: _____ DATE EVALUATED: 5/4/99
PROPOSED FACILITY: _____ PROPOSED DESIGN FLOW (.1949): _____ PROPERTY SIZE: _____
LOCATION OF SITE: Beacon Pt II Lot #25 PROPERTY RECORDED: _____
WATER SUPPLY: ☐ Private ☐ Public ☐ Well ☐ Spring ☐ Other _____
EVALUATION METHOD: ☐ Auger Boring ☐ Pit ☐ Cut
TYPE OF WASTEWATER: ☐ Sewage ☐ Industrial Process ☐ Mixed

PROFILE #	.1940 LANDSCAPE POSITION/ SLOPE %	HORIZON DEPTH (IN.)	SOIL MORPHOLOGY (.1941) .1941 STRUCTURE/ TEXTURE	.1941 CONSISTENCE/ MINERALOGY	OTHER PROFILE FACTORS .1942 SOIL WETNESS/ COLOR	.1943 SOIL DEPTH	.1956 SAPRO CLASS	.1944 RESTR HORIZ	PROFILE CLASS & LTAR
1		0-6	SCL GR	FR					
		6 3/6	Rd CL	mFSBK FR SS,SP w/Few SAP Indiv					PS .3
		36+	Pale Rd	L/SL SAP massive FR SS,SP					
2	Att 1	0-3	Rd/Brn CL	mwSBK SS,SP,SE,FR w/Few SAP Indiv					PS .3+
		36+	Rd/Brn to Pale Red CL Soil mix w/ L SAP	B/C Horiz					
3									
4									

DESCRIPTION	INITIAL SYSTEM	REPAIR SYSTEM
Available Space (.1945)		
System Type(s)		
Site LTAR		

OTHER FACTORS (.1946): _____
SITE CLASSIFICATION (.1948): _____
EVALUATED BY: _____
OTHER(S) PRESENT: _____


430.74
Pump to Pm
Initial 25,000 Reduction 70
Lat Repair Same
0.927 AC.
S43° 32' 53" E
96.85'
91.00'
Old Rd Bed
N50° 17' 11" E
230'
399.05'
0.872 AC.
2529
C24
C25
87.39'
75.29'
CCM
N69° 00' 11" E
47.76'
62.04'
N52° 12' 18" E
321.24'
DRIVE
0.412 AC.
2629
C26
S62° 03' 11" E
108.75'
N53° 47' 28" E 286.40'
111.09'
112.81'
62.50'
35' SETBACK LINE
15' SETB
15' SE
C27
S28° 29' 53"
335.81'