DEPARTMENT OF ENVIRONMENT AND NATURAL RESOURCES
DIVISION OF ENVIRONMENTAL HEALTH
ON-SITE WASTEWATER SECTION

Sheet ___ of ___
PROPERTY ID #: _____
COUNTY: _____

SOIL/SITE EVALUATION
for ON-SITE WASTEWATER SYSTEM

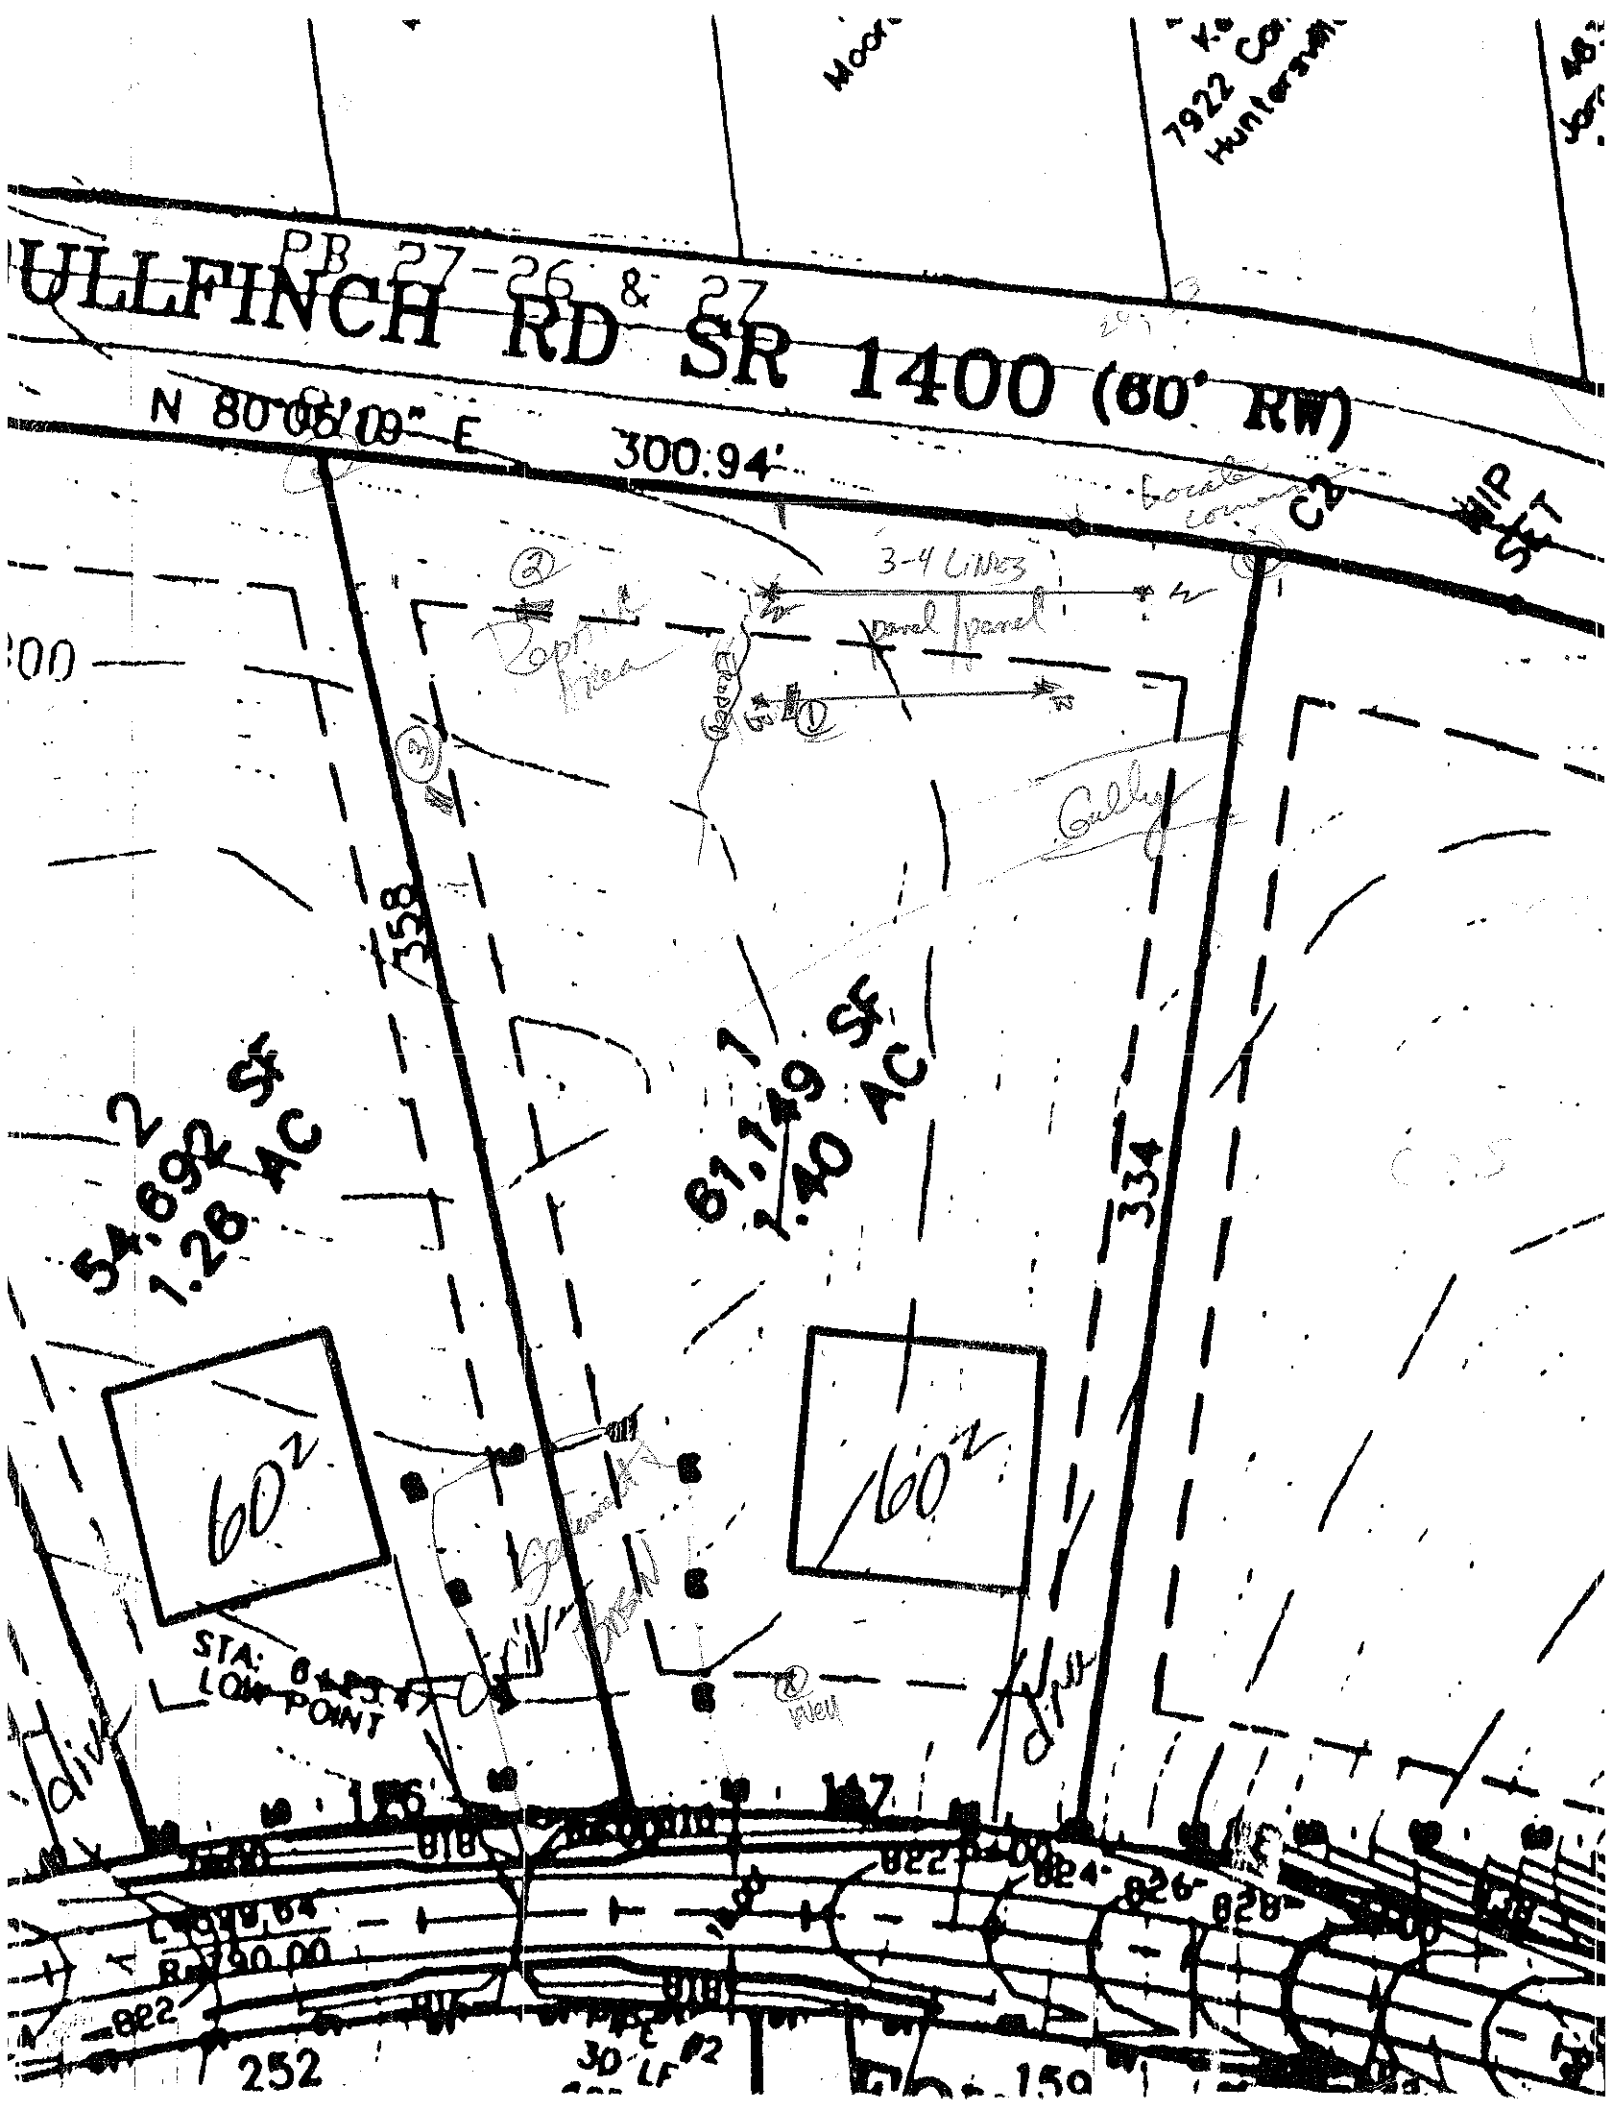
OWNER: _____ APPLICATION DATE _____
ADDRESS: _____ DATE EVALUATED: 12-17-03
PROPOSED FACILITY: _____ PROPOSED DESIGN FLOW (.1949): 480 gpd PROPERTY SIZE: _____
LOCATION OF SITE: Lot 1 Beacon Pt phase 3 PROPERTY RECORDED: _____
WATER SUPPLY: ☒ Private ☐ Public ☒ Well ☐ Spring ☐ Other _____
EVALUATION METHOD: ☐ Auger Boring ☒ Pit ☐ Cut
TYPE OF WASTEWATER: ☒ Sewage ☐ Industrial Process ☐ Mixed

PROFILE #	.1940 LAND-SCAPE POSITION/ SLOPE %	HORI-ZON DEPTH (IN.)	SOIL MORPHOLOGY (.1941) .1941 STRUCTURE/ TEXTURE	SOIL MORPHOLOGY (.1941) .1941 CONSISTENCE/ MINERALOGY	OTHER PROFILE FACTORS .1942 SOIL WETNESS/ COLOR	.1943 SOIL DEPTH	.1956 SAPRO CLASS	.1944 RESTR HORIZ	PROFILE CLASS & LTAR
1		0-6	gr lsl	fr sssp					.25
		6-48	ltl sbk	RC fr sssp	common yellow mottles				
2		0-17	gr-wk sbk lsl	fr sssp					.25
		17-35	mk sbk brn-rdsh sl	fr sssp	SEXP				
		35-45	m sbk	RC fr sp-sssp SSXP common y brn mottles					
3	n HPO V	0-8	gr lsl	fr sssp					.25-.3
		8-50	m sbk	RC fr sp-sssp Few y brn mottles after 38"					
4									

DESCRIPTION	INITIAL SYSTEM	REPAIR SYSTEM
Available Space (.1945)	PS	PS
System Type(s)	LPP BBS	LPP BBS
Site LTAR	.25	.25

OTHER FACTORS (.1946): _____
SITE CLASSIFICATION (.1948): PS
EVALUATED BY: DEA
OTHER(S) PRESENT: Paul Pennington

COMMENTS: _____


PB 27-26 & 27
ULLFINCH RD SR 1400 (60' RW)
N 80°06'09" E 300.94'
3-4 Lines
Gully
358
334
2
54,692 SF
1.28 AC
1
61,149 SF
1.40 AC
60'
60'
STA: 0+00
LOW POINT
156
147
252
150
30' LF