IREDELL COUNTY HEALTH DEPARTMENT


ENVIRONMENTAL HEALTH DIVISION

PAGE 2: *SITE PLAN WORKSHEET*

SEE THE "SAMPLE SITE PLAN" BELOW. *INCOMPLETE SITE PLANS WILL BE RETURNED TO YOU FOR COMPLETION AND MAY RESULT IN A DELAY IN THE ISSUANCE OF YOUR SEPTIC SYSTEM PERMIT!!!*

Place an (X) beside each item as you complete the site plan:

- (X) Property Line measurements are clearly identified
- ( ) All proposed structures are indicated
- ( ) Front and side setbacks from property line
- ( ) Preferred driveway location and well location
- ( ) Area you prefer your septic system to be placed
- ( ) North arrow, or other sufficient indicator of direction

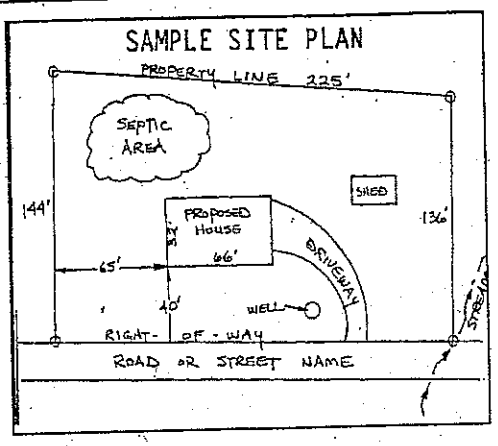


Circle N/A on the following if appropriate:

Location of septic systems and wells within 100' of your property	N/A
Location of easements and rights of ways on your property	N/A
Location of any designated wetlands on the property	N/A

USE THIS SPACE TO DRAW YOUR SITE PLAN

Show: proposed house or business footprint, wells, water lines, patios, pools and decks, and any other item that will occupy space on the site

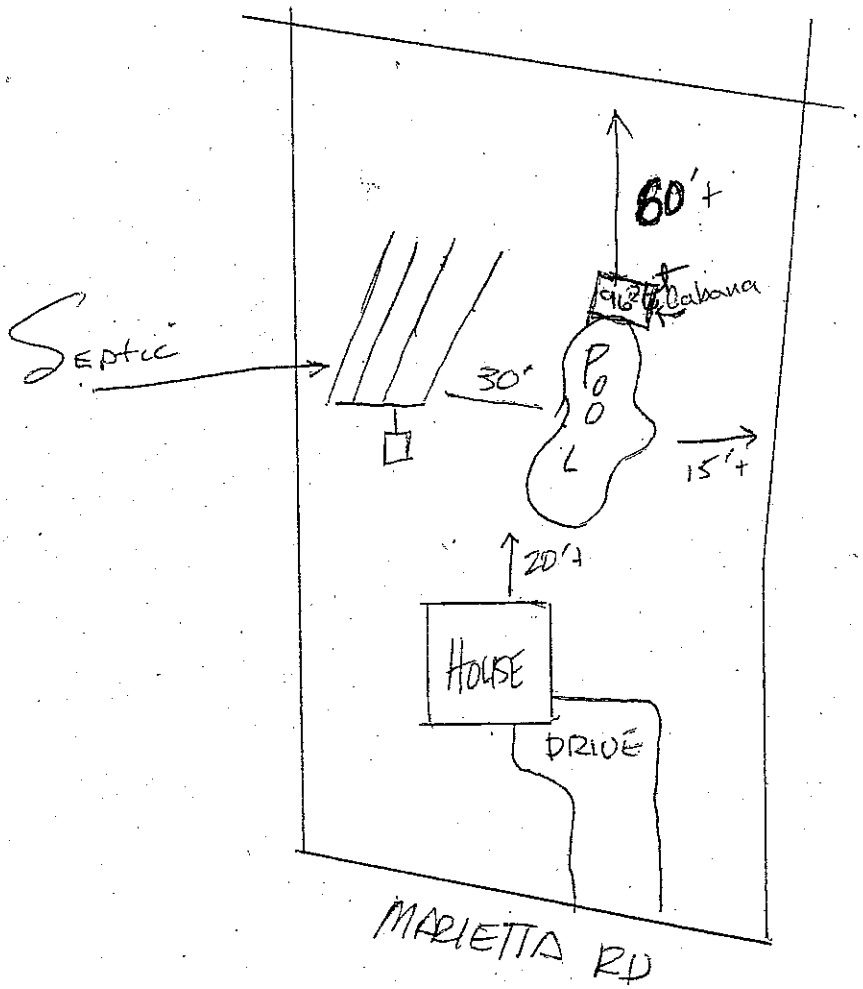

NO well

Signature _____
Property owner or owner's legal representative signature (SIGNATURE REQUIRED)

7/19/13
DATE

IREDELL COUNTY HEALTH DEPARTMENT


ENVIRONMENTAL HEALTH DIVISION

~~PAGE 2: *SITE PLAN WORKSHEET*~~

SEE THE "SAMPLE SITE PLAN" BELOW. *INCOMPLETE SITE PLANS WILL BE RETURNED TO YOU FOR COMPLETION AND MAY RESULT IN A DELAY IN THE ISSUANCE OF YOUR SEPTIC SYSTEM PERMIT!!!*

Place an (X) beside each item as you complete the site plan:

(X) Property Line measurements are clearly identified
( ) All proposed structures are indicated
( ) Front and side setbacks from property line
( ) Preferred driveway location and well location
( ) Area you prefer your septic system to be placed
( ) North arrow, or other sufficient indicator of direction

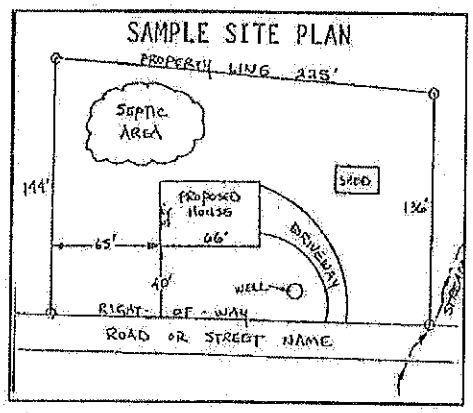


Circle N/A on the following if appropriate:

Location of septic systems and wells within 100' of your property	N/A
Location of easements and rights of ways on your property	N/A
Location of any designated wetlands on the property	N/A

USE THIS SPACE TO DRAW YOUR SITE PLAN

Show: proposed house or business footprint, wells, water lines, patios, pools and decks, and any other item that will occupy space on the site

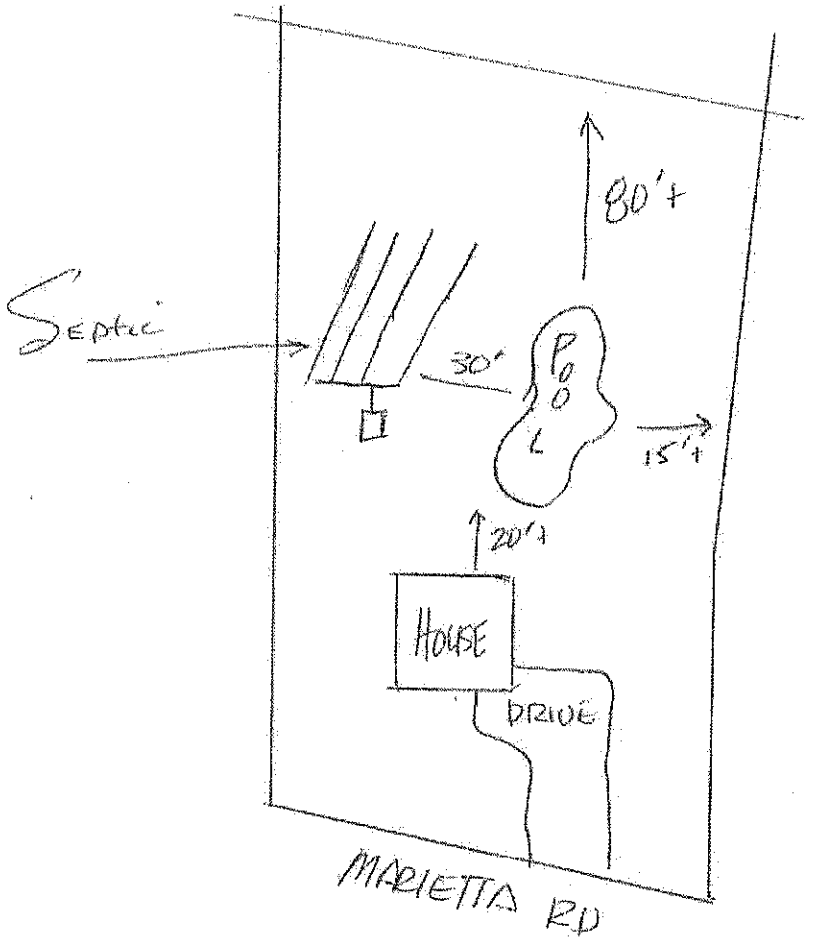


NO well


Signature: Dave Ahn

Property owner or owner's legal representative signature (SIGNATURE REQUIRED)

7/3/13
DATE

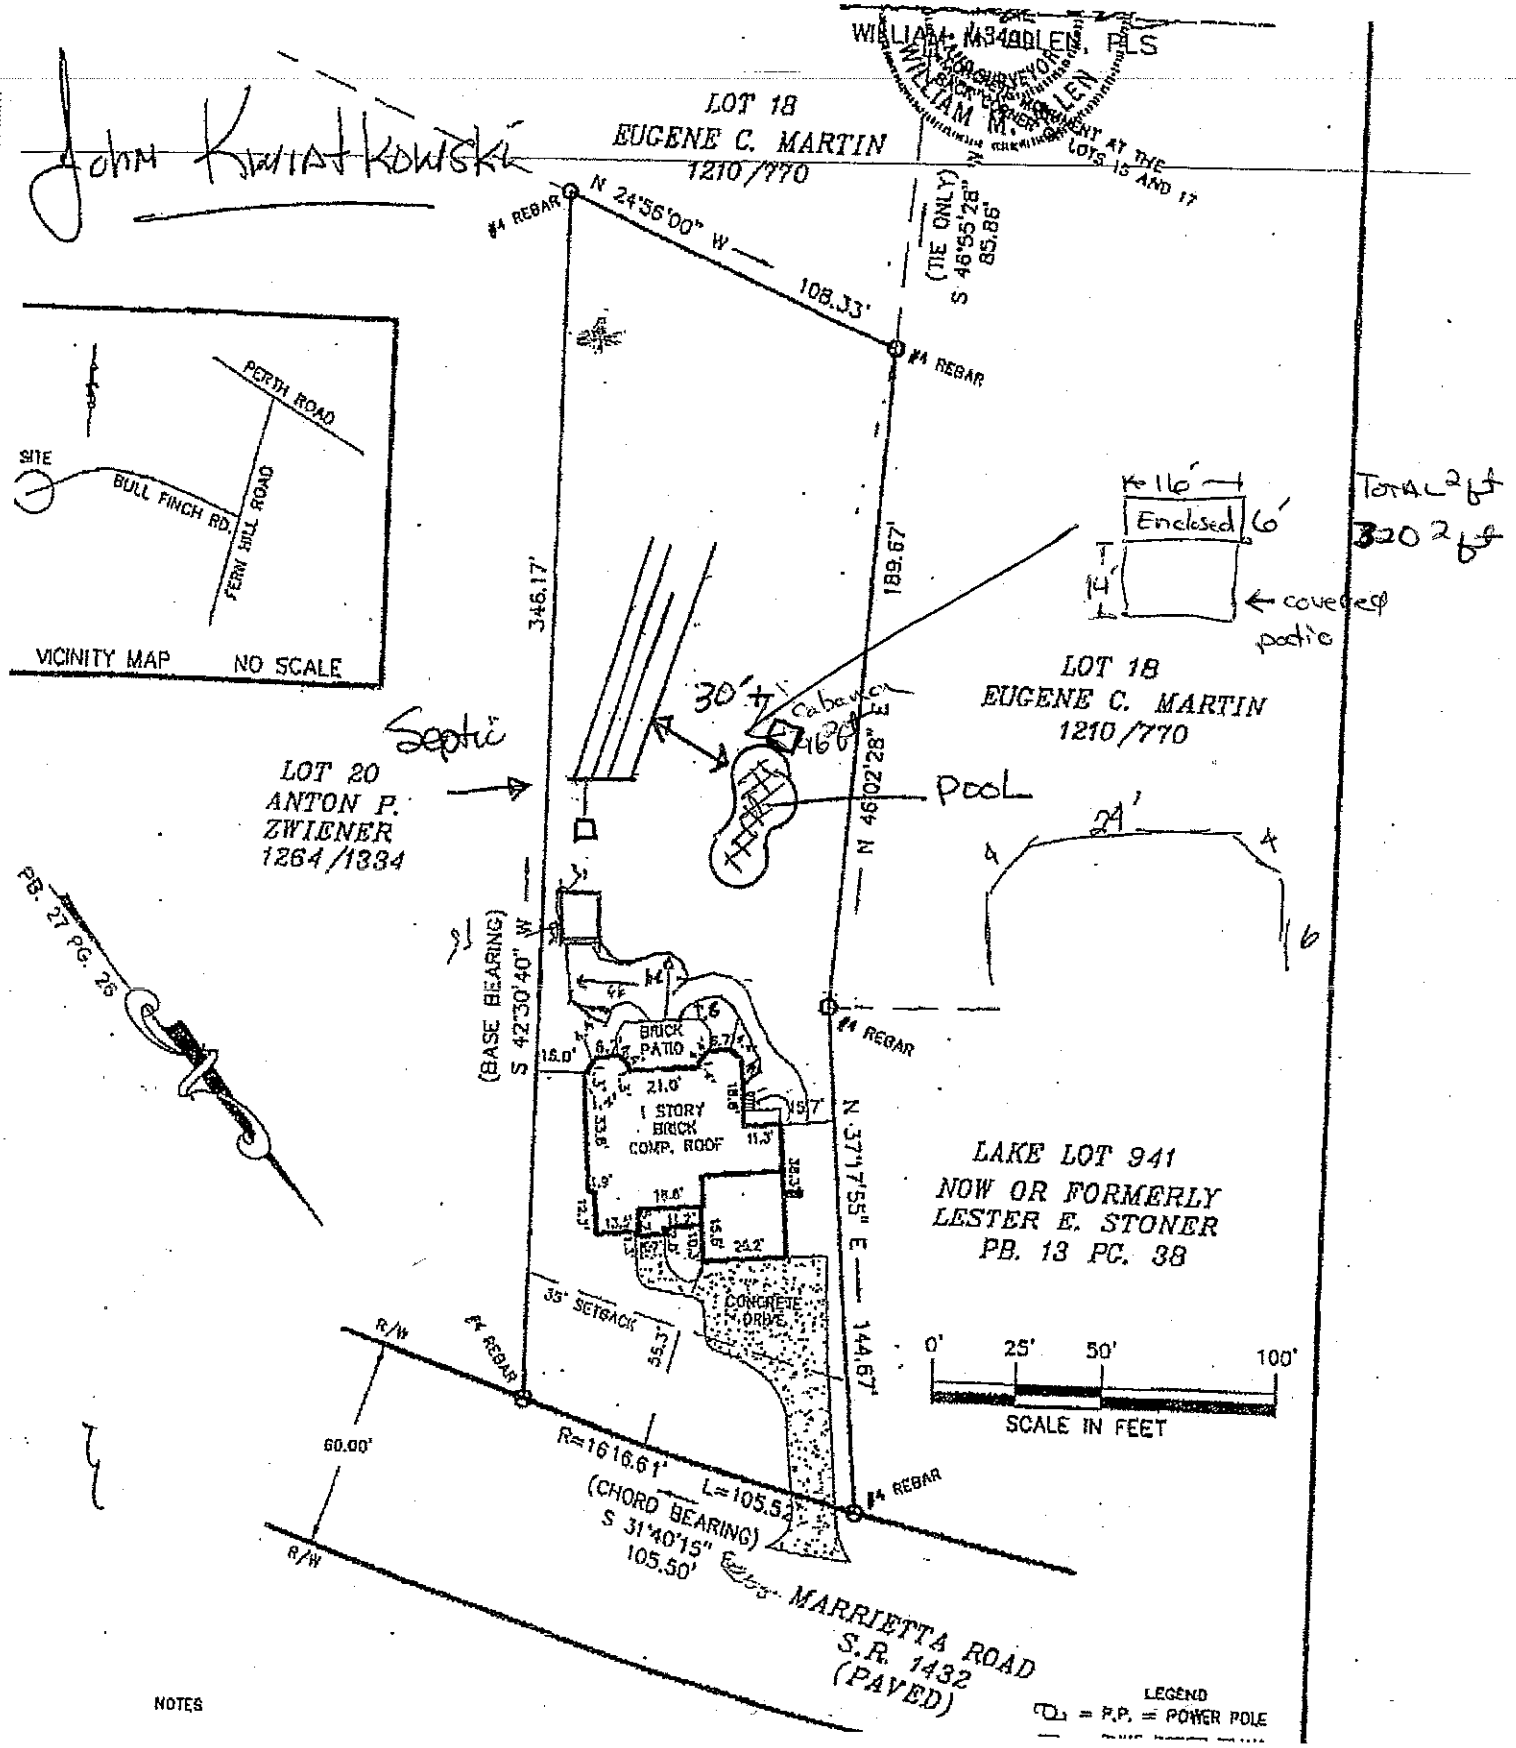
John Kwiatkowski
WILLIAM M. ALLEN, PLS
LOT 18
EUGENE C. MARTIN
1210/770
#4 REBAR
N 24°56'00" W
108.33'
(TIE ONLY)
S 46°55'28"
85.86'
PERTH ROAD
SITE
BULL FINCH RD.
FERN HILL ROAD
VICINITY MAP NO SCALE
346.17'
189.67'
N 46°02'28" W
30'±
Cabana
Septic
LOT 20
ANTON P.
ZWIENER
1264/1334
Pool
LOT 18
EUGENE C. MARTIN
1210/770
16'
Enclosed
6'
14'
covered patio
Total 2 ft
320 sq ft
24'
PB. 27 PG. 28
(BASE BEARING)
S 42°30'40" W
#4 REBAR
BRICK PATIO
21.0'
1 STORY BRICK COMP. ROOF
N 37°17'55" E
144.67'
LAKE LOT 941
NOW OR FORMERLY
LESTER E. STONER
PB. 13 PG. 38
33' SETBACK
CONCRETE DRIVE
R/W
60.00'
R=1616.61'
L=105.54'
(CHORD BEARING)
S 31°40'15" E
105.50'
MARRIETTA ROAD
S.R. 1432
(PAVED)
0' 25' 50' 100'
SCALE IN FEET
NOTES
LEGEND
P.P. = POWER POLE

704 662 3239
Site Plan
Per Jack Moore
Septic Inspector
for Dave
Moore

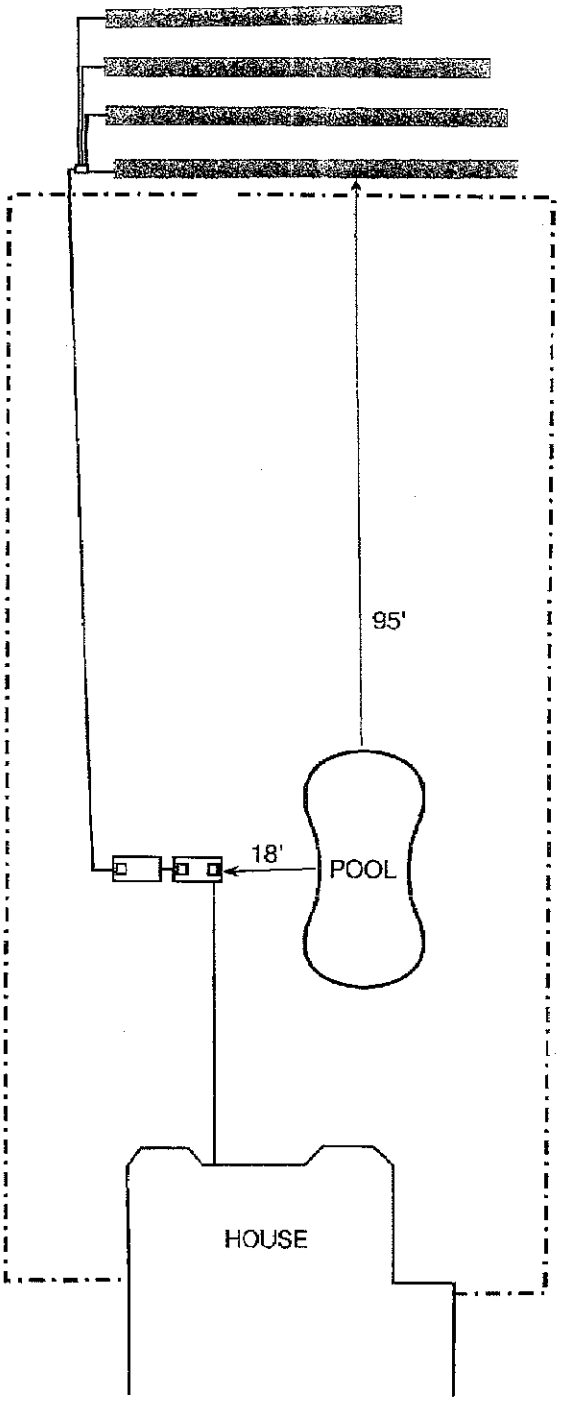

255 Marietta Drive
Mooresville, NC 28117
2013 July 12
(Not to scale)

From: Dave Moore [mailto:dave@artisanpoolsnc.com]
Sent: Wednesday, July 17, 2013 10:15 AM
To: EnvirmentHealth
Subject: 255 Marietta Road -

Judy, I had Jack Moore come out to 255 Marietta Road to locate the tank and lines for the septic system. He was to send you a sketch o the actual locations. Did you get this ? What else do I need to do to pull this swmming pool permit.

Thanks for your help,
Dave Moore