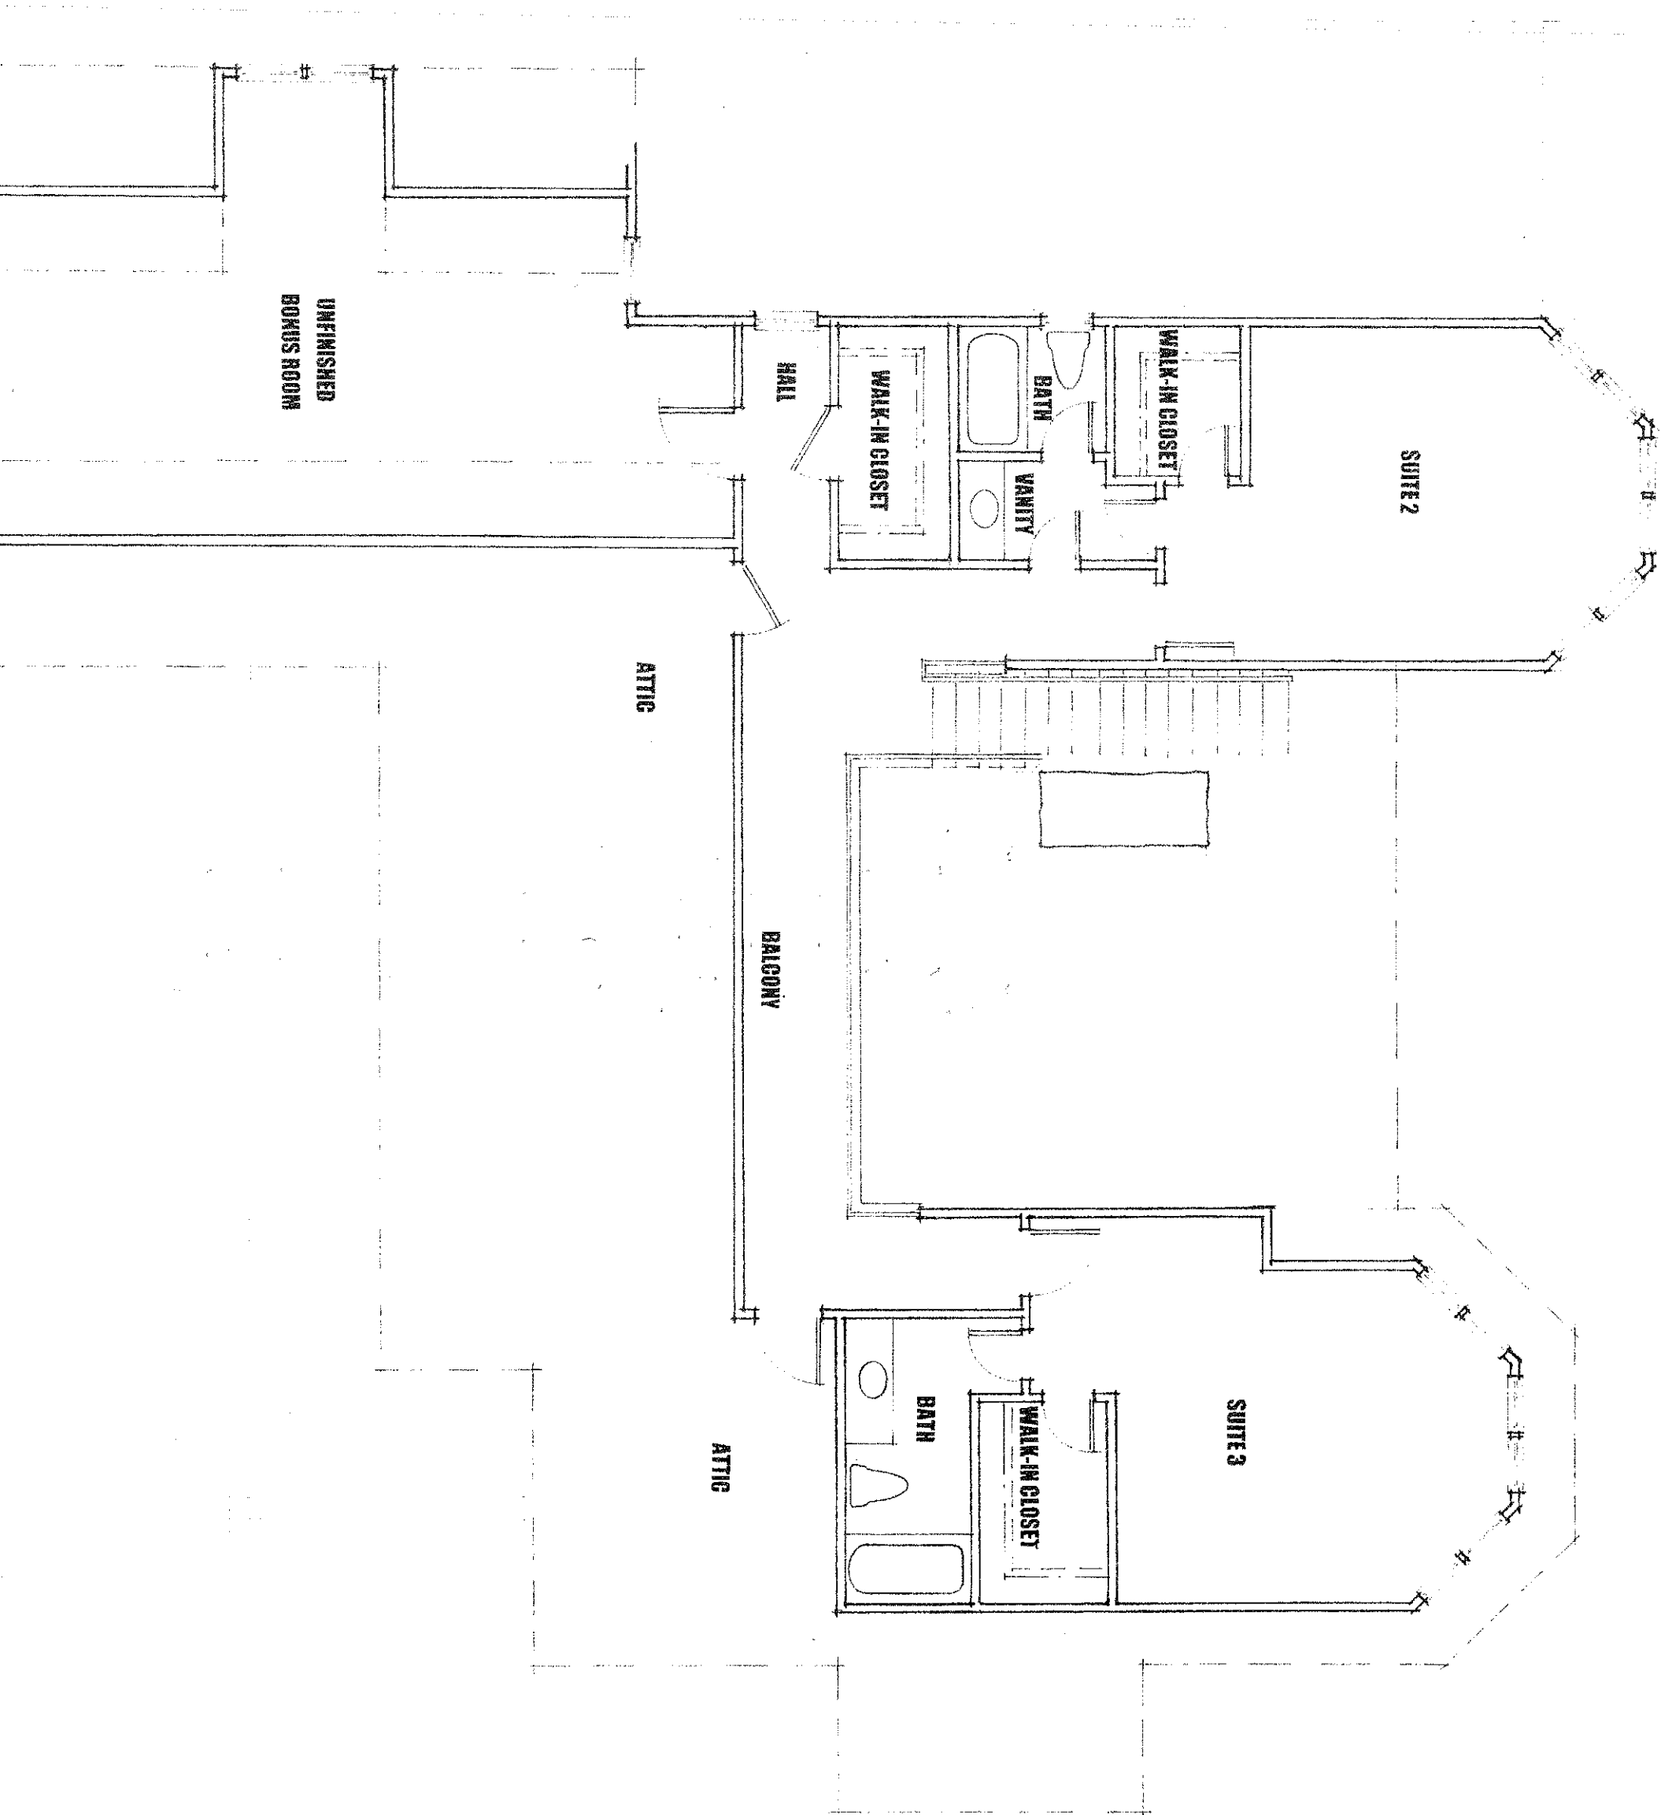


SECOND FLOOR PLAN

SCALE : ¼" = 1'-0"

PLANS FOR:

KARL AND KARI MERK

176 MARIETTA RD., MOORESVILLE, NC 28117 704-662-6438

PLANS BY:

STEPHEN W. TURLEY

PROFESSIONAL BUILDING DESIGNE
P O BOX 4825, MOORESVILLE, NC 28117, 704-664-4486