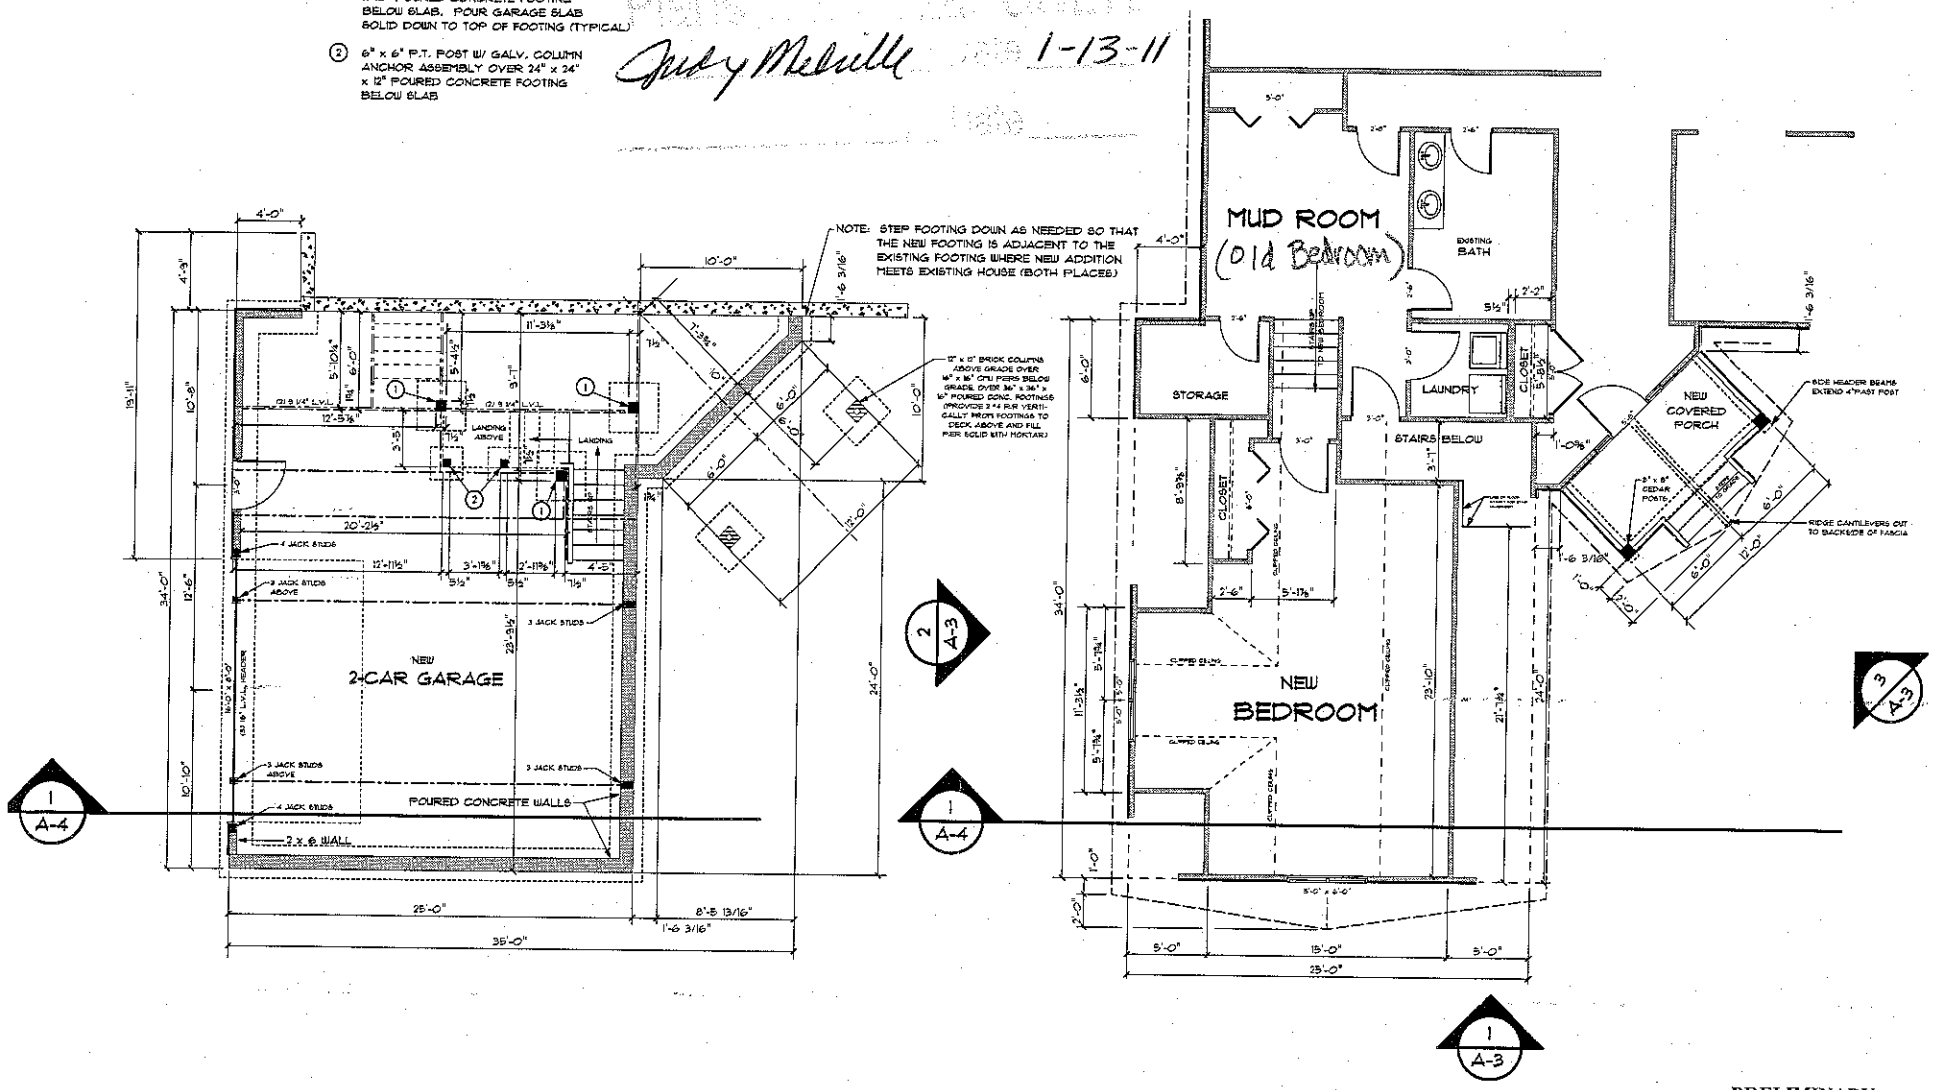


PRELIMINARY
NOT FOR CONSTRUCTION

2 A-1 LOWER LEVEL ADDITION PLAN
SCALE: 1/4" = 1'-0"

1 A-1 UPPER LEVEL ADDITION PLAN
SCALE: 1/4" = 1'-0"

2-22-10

© COPYRIGHT 2010, U.S. Home Designs, Inc. ALL RIGHTS RESERVED

Plans by: U.S. HOME DESIGNS, INC.
1810 Peach Blossom Cir., Harrisburg, NC 28075
Designer: Stephen W. Turley
office: 704-664-4400 cell: 704-309-0162
swturley@msn.com

Haus Builders, Inc.
P.O. Box 3983, Mooresville, NC 28117 704-663-2251
www.hausbuilders.com/
haus BUILDERS, INC.

Mr. and Mrs. Mayfield
252 Tennessee Circle
Mooresville, NC 28117

SHEET No. A-1 OF 3