# IREDELL COUNTY HEATLH DEPARTMENT

## PAGE 2: *SITE PLAN WORKSHEET*

**SEE THE SAMPLE SITE PLAN BELOW. INCOMPLETE SITE PLANS WILL BE RETURNED TO YOU FOR COMPLETION AND MAY RESULT IN A DELAY IN THE ISSUANCE OF YOUR SEPTIC SYSTEM PERMIT!!!**

Please put (X) beside each item as you complete the site plan:

- ✓ Property Line measurements are clearly identified...
- ✓ **All proposed structures are indicated...**
  *SHOW: proposed house or business footprint, wells, water lines, patios, pools and decks, and any other item that will occupy space on the site*
- ✓ **Front and side setbacks from property line?...**
- ✓ **Preferred driveway location and configuration, & preferred well location...**
- ✓ **Area you prefer your septic system to be placed...**
- ✓ **North arrow, or other sufficient indicator of direction...**


Circle N/A, on the following if appropriate:


- _____ **Location of septic systems and wells within 100' of your property...** N/A
- _____ **Location of easements and rights of ways on your property...** N/A
- _____ **Location of any designated wetlands on the property...** N/A

Signature: _____ _____

Property owner or owner's legal representative signature (SIGNATURE REQUIRED) DATE

## USE THIS SPACE TO DRAW YOUR SITE PLAN

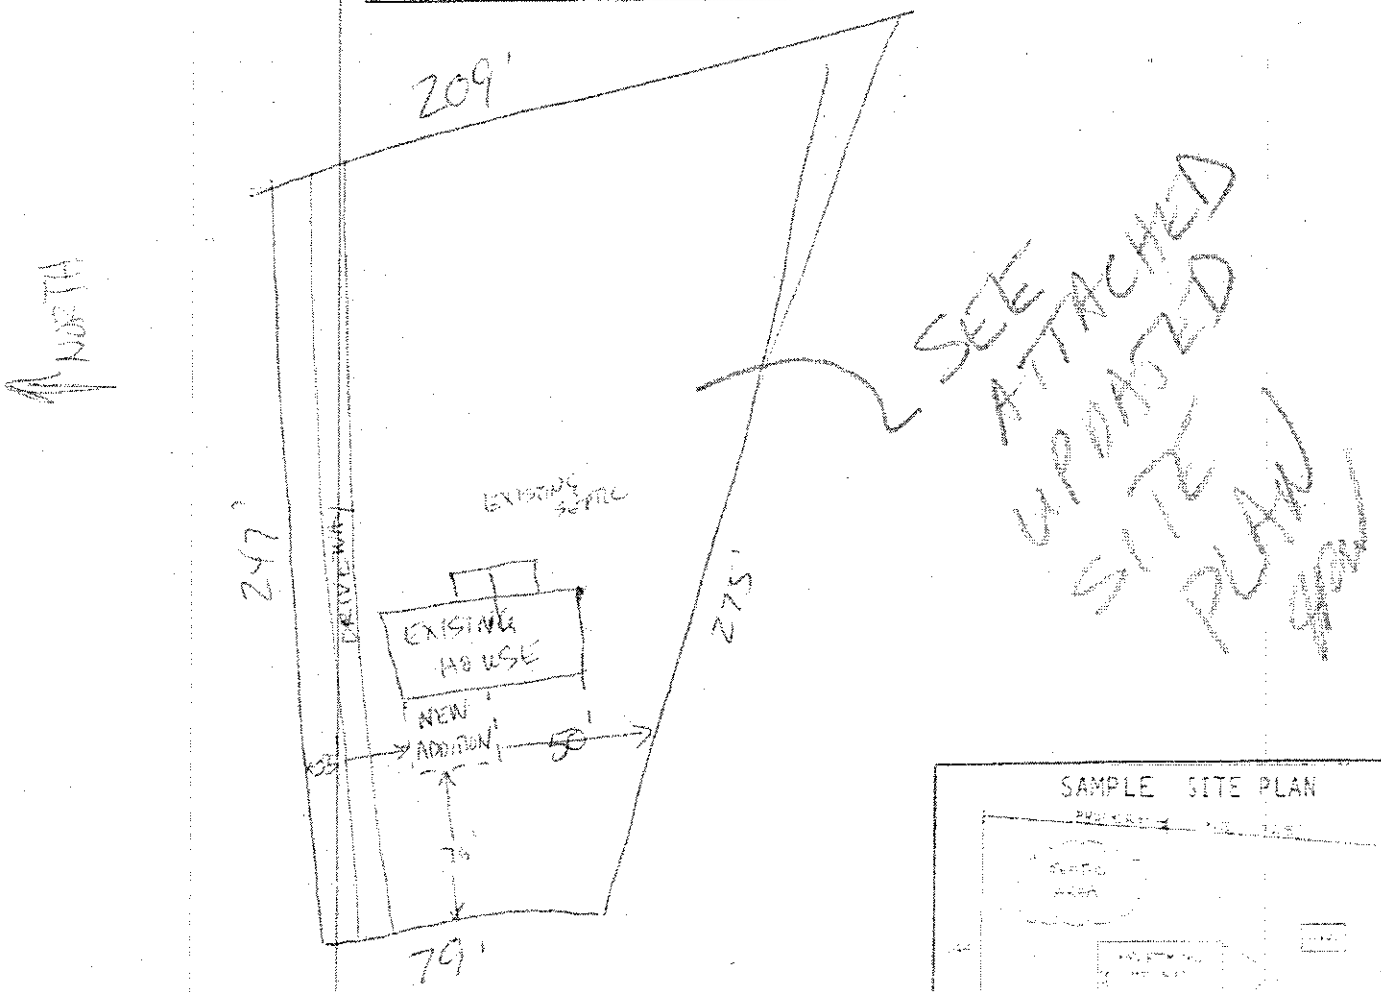

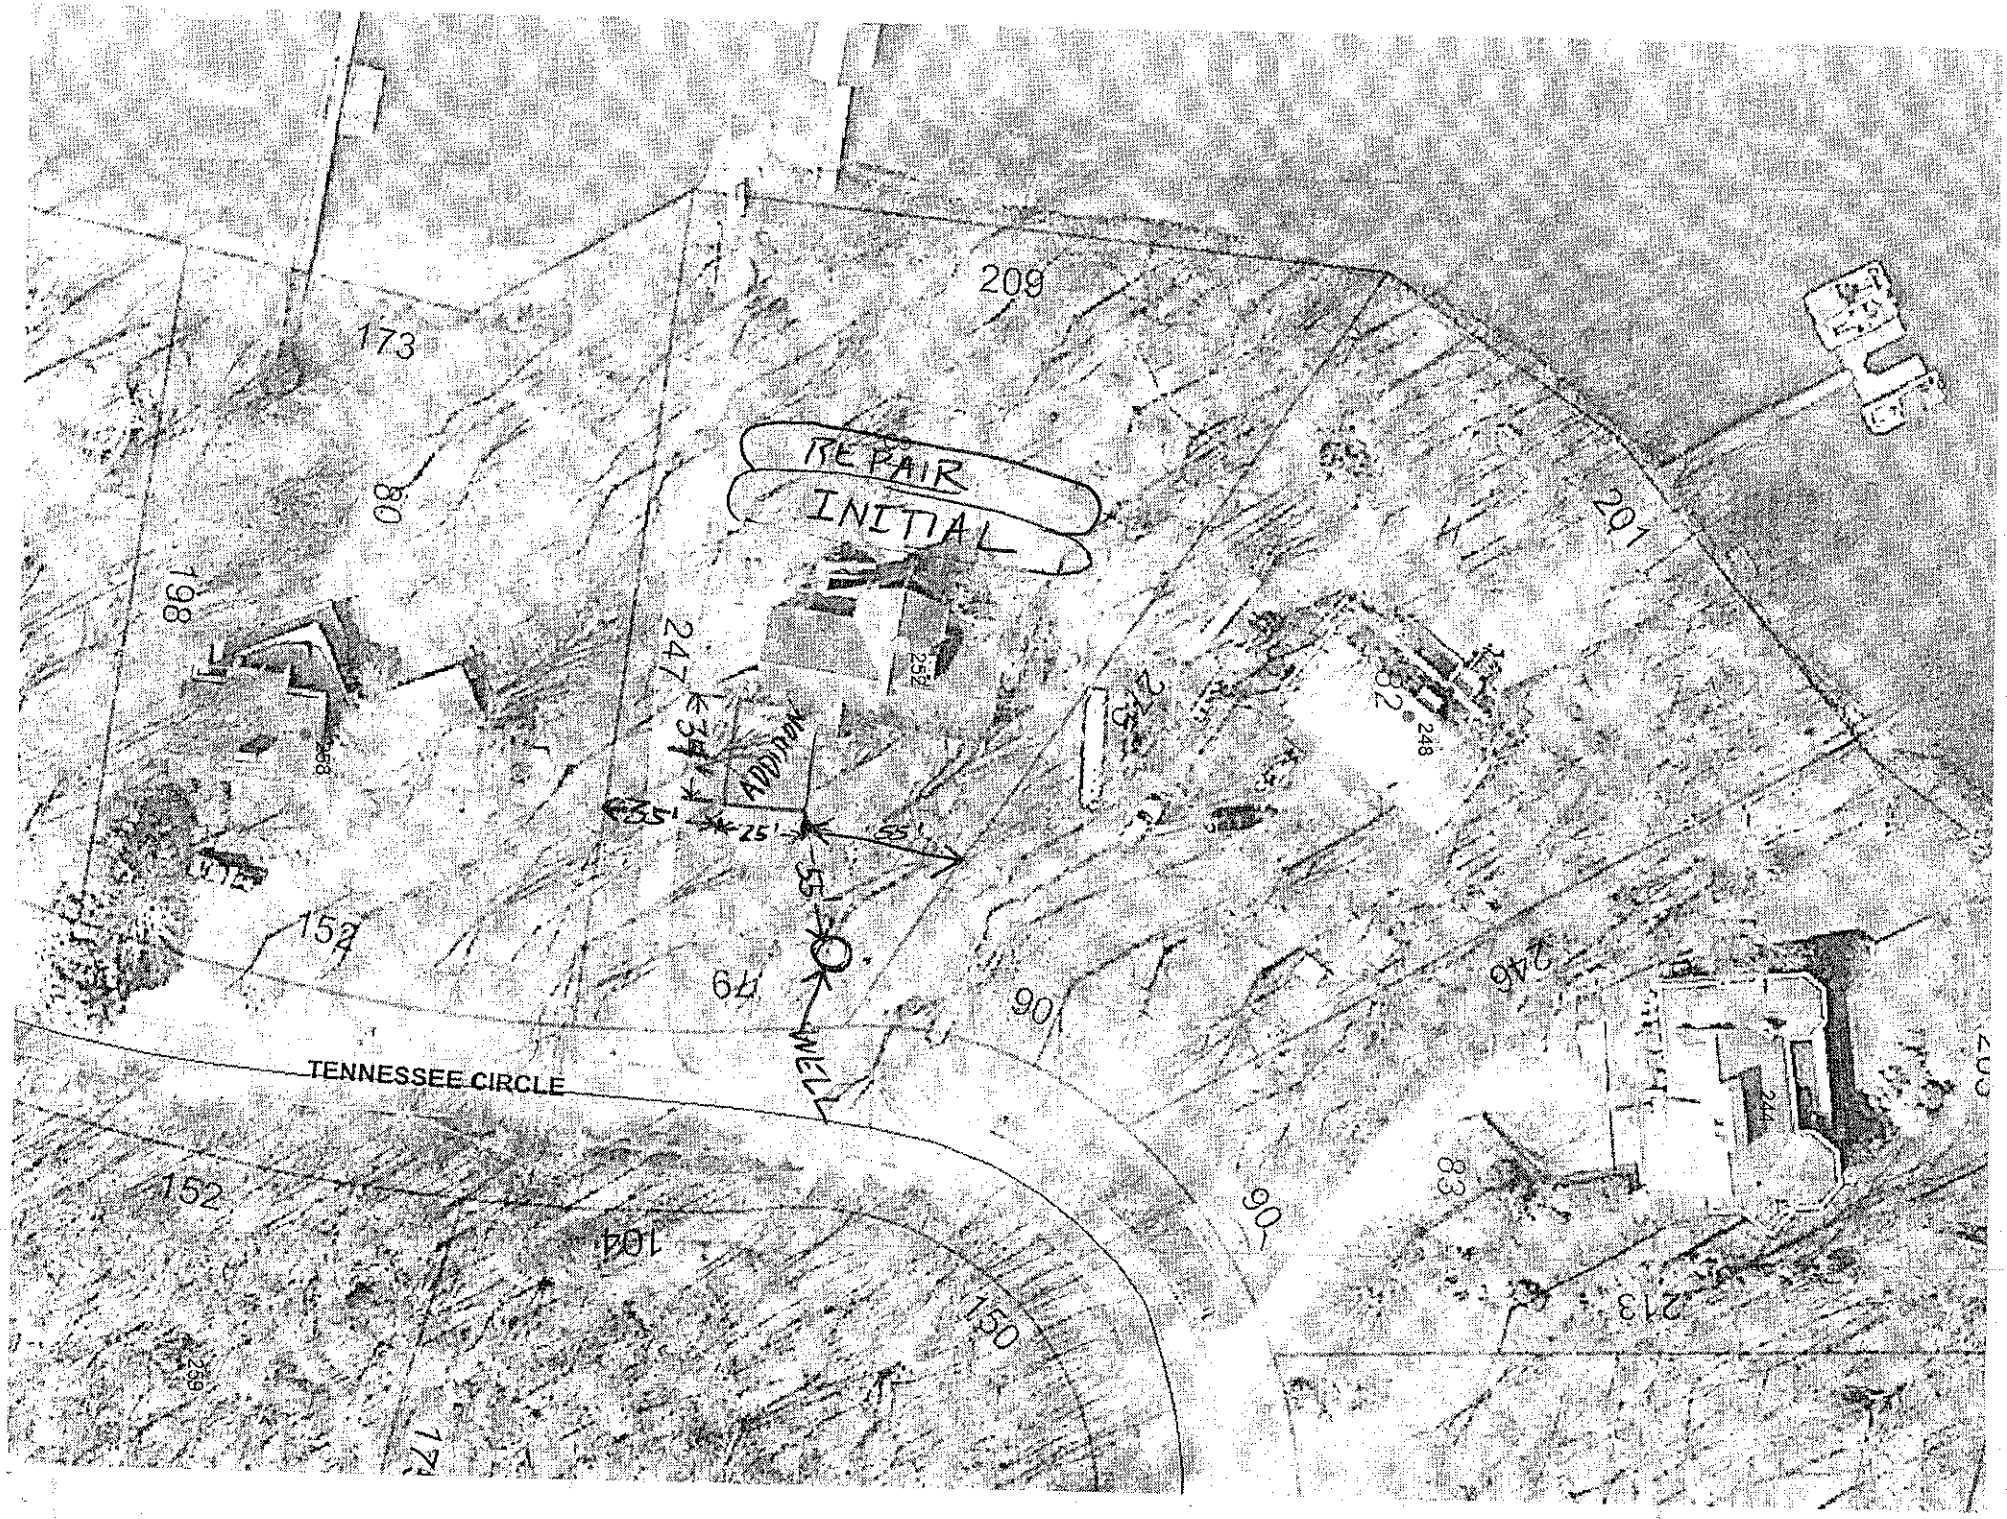
209
173
80
REPAIR
INITIAL
201
198
247
252
ADDITION
248
35'
25'
55'
55'
152
64
90
246
TENNESSEE CIRCLE
152
104
150
90
83
213
259
175