MAIN LEVEL PLAN

SCALE: 1/4" = 1'-0"

NOTES:

1. DOORS ARE 8'-0" HT. UNLESS NOTED OTHERWISE
2. ANGLES ARE 45° UNLESS NOTED OTHERWISE
3. ↕ DIMENSIONS ARE RETURN ↕"
4. IF ANY DIMENSION APPEARS INCORRECT CONTACT ARCHITECT BEFORE PROCEEDING
5. DETAILS TAKE PRECEDENCE, LARGER SCALE OVER SMALLER

Acknowledgement Of Plans Submittal ONLY!

Date 8/16/07

Date 8/17/07

NOTICE:

LIVING CONCEPTS HOME PLANNING HAS TAKEN GREAT CARE IN THE PREPARATION OF THESE PLANS. HOWEVER, SINCE CODES ARE SUBJECT TO CHANGE AND INTERPRETATIONS VARY, WE DO NOT GUARANTEE COMPLIANCE WITH ANY SPECIFIC CODES OR ORDINANCES. PURCHASER OR BUILDER IS SOLELY RESPONSIBLE FOR VERIFYING COMPLIANCE WITH LOCAL BUILDING CODES AND ORDINANCES AND FOR ANY MODIFICATIONS TO THE PLANS THAT MAY NEED TO BE MADE IN ORDER TO COMPLY. BUILDER IS ALSO RESPONSIBLE FOR VERIFYING SITE AND SOIL CONDITIONS AS WELL AS ALL DIMENSIONS AND SQUARE FOOTAGE CALCULATIONS BEFORE BEGINNING CONSTRUCTION. THESE PLANS SHOULD BE REVIEWED BY A LOCAL ARCHITECT OR ENGINEER TO VERIFY ADAPTATION TO SITE AND LOCAL STRUCTURAL DESIGN REQUIREMENTS. LIVING CONCEPTS HOME PLANNING MAY NOT BE HELD RESPONSIBLE AND ASSUMES NO LIABILITY FOR ANY HOME CONSTRUCTED FROM THESE PLANS

THIS PLAN IS THE PROPERTY OF LIVING CONCEPTS HOME PLANNING AND MAY NOT BE USED OR REPRODUCED WITHOUT THEIR WRITTEN PERMISSION.

AREA

1st FLOOR HEATED	3713
2nd FLOOR HEATED	422
BONUS ROOM	420
TOTAL HEATED	3713
GARAGE	769
PORTICO	84
TOTAL AREA	4572
PATIO	504

© 1997 Building Graphics Inc., Used by permission by Living Concepts

D-3313


Capri

7400 Carmel Executive Park
Suite 150-B
Charlotte, North Carolina 28226
1-800-617-6105
www.livingconcepts.com

living concepts
Home plans by Frank Sinclair

CONAL NO.
JOB NO.
DRAWN BY:
CHECKED BY:
D.D.
REVISIONS:
DATE :

SHEET NO.
2
OF

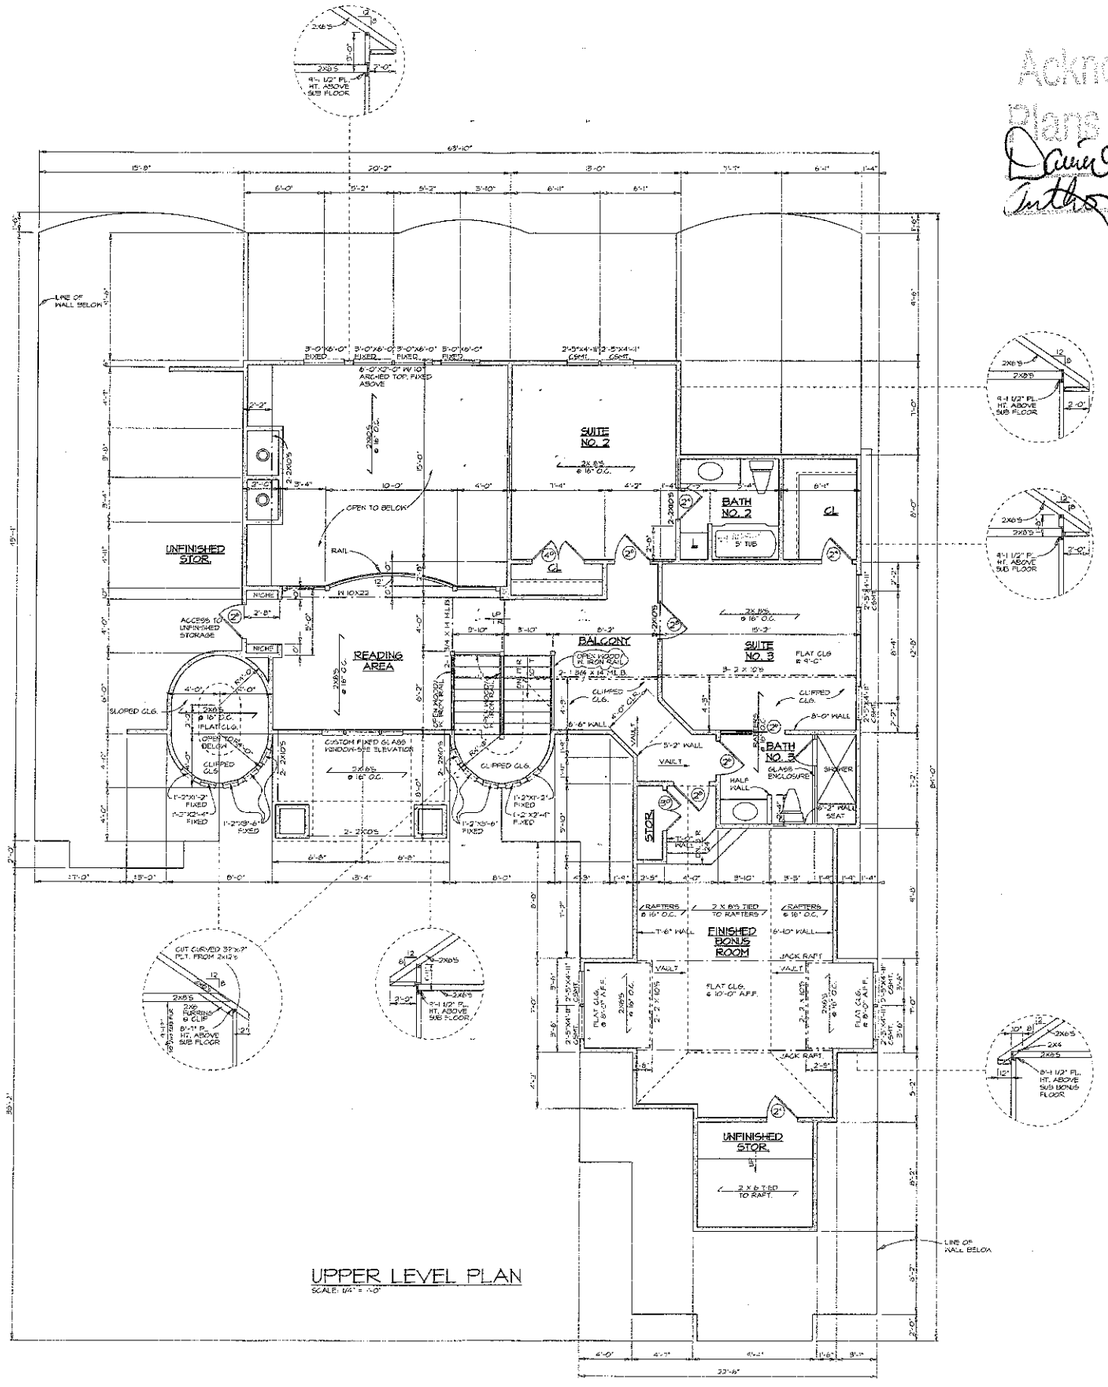

UPPER LEVEL PLAN
SCALE: 1/4" = 1'-0"

1. DOORS ARE 6'-8" HT. UNLESS NOTED OTHERWISE
2. ANGLES ARE 45° UNLESS NOTED OTHERWISE

Acknowledgement Of Plans Submittal CWM
Sub Date 8/17/07
Date 8/17/07

NOTICE:
LIVING CONCEPTS HOME PLANNING HAS TAKEN GREAT CARE IN THE PREPARATION OF THESE PLANS. HOWEVER SINCE CODES ARE SUBJECT TO CHANGE AND INTERPRETATIONS VARY, WE DO NOT GUARANTEE COMPLIANCE WITH ANY SPECIFIC CODES OR ORDINANCES. PURCHASER OR BUILDER IS SOLELY RESPONSIBLE FOR VERIFYING COMPLIANCE WITH LOCAL BUILDING CODES AND ORDINANCES AND FOR ANY MODIFICATIONS TO THE PLANS THAT MAY NEED TO BE MADE IN ORDER TO COMPLY. BUILDER IS ALSO RESPONSIBLE FOR VERIFYING SITE AND SOIL CONDITIONS AS WELL AS ALL DIMENSIONS AND SQUARE FOOTAGE CALCULATIONS BEFORE BEGINNING CONSTRUCTION. THESE PLANS SHOULD BE REVIEWED BY A LOCAL ARCHITECT OR ENGINEER TO VERIFY ADAPTATION TO SITE AND LOCAL STRUCTURAL DESIGN REQUIREMENTS. LIVING CONCEPTS HOME PLANNING MAY NOT BE HELD RESPONSIBLE AND ASSUMES NO LIABILITY FOR ANY HOME CONSTRUCTED FROM THESE PLANS.

THIS PLAN IS THE PROPERTY OF LIVING CONCEPTS HOME PLANNING AND MAY NOT BE USED OR REPRODUCED WITHOUT THEIR WRITTEN PERMISSION.

D-3313

Capri

7400 Carmel Executive Park
Suite 150-B
Charlotte, North Carolina 28226
1-800-617-4105
www.livingconcepts.com

living concepts
Home plans by Frank Snodgrass

CAD# VER. | JOB NO. | DRAWN BY: | CHECKED BY:
D.D.

REVISIONS:

DATE :

SHEET NO.
3
OF

© 1997 Building Graphics Inc., Used by permission by Living Concepts