IREDELL COUNTY HEATLH DEPARTMENT
ENVIRONMENTAL HEALTH DIVISION
PAGE 2: *SITE PLAN WORKSHEET*

SEE THE "SAMPLE SITE PLAN" BELOW. ***INCOMPLETE SITE PLANS WILL BE RETURNED TO YOU FOR COMPLETION AND MAY RESULT IN A DELAY IN THE ISSUANCE OF YOUR SEPTIC SYSTEM PERMIT!!!***

Place an (X) beside each item as you complete the site plan:

- ✓ Property Line measurements are clearly identified...
- ✓ All proposed structures are indicated...
  SHOW: proposed house or business footprint, wells, water lines, patios, pools and decks, and any other item that will occupy space on the site
- ✓ Front and side setbacks from property line...
- ✓ Preferred driveway location and configuration, preferred well location...
- ✓ Area you prefer your septic system to be placed...
- ✓ North arrow, or other sufficient indicator of direction...

Circle N/A on the following if appropriate:

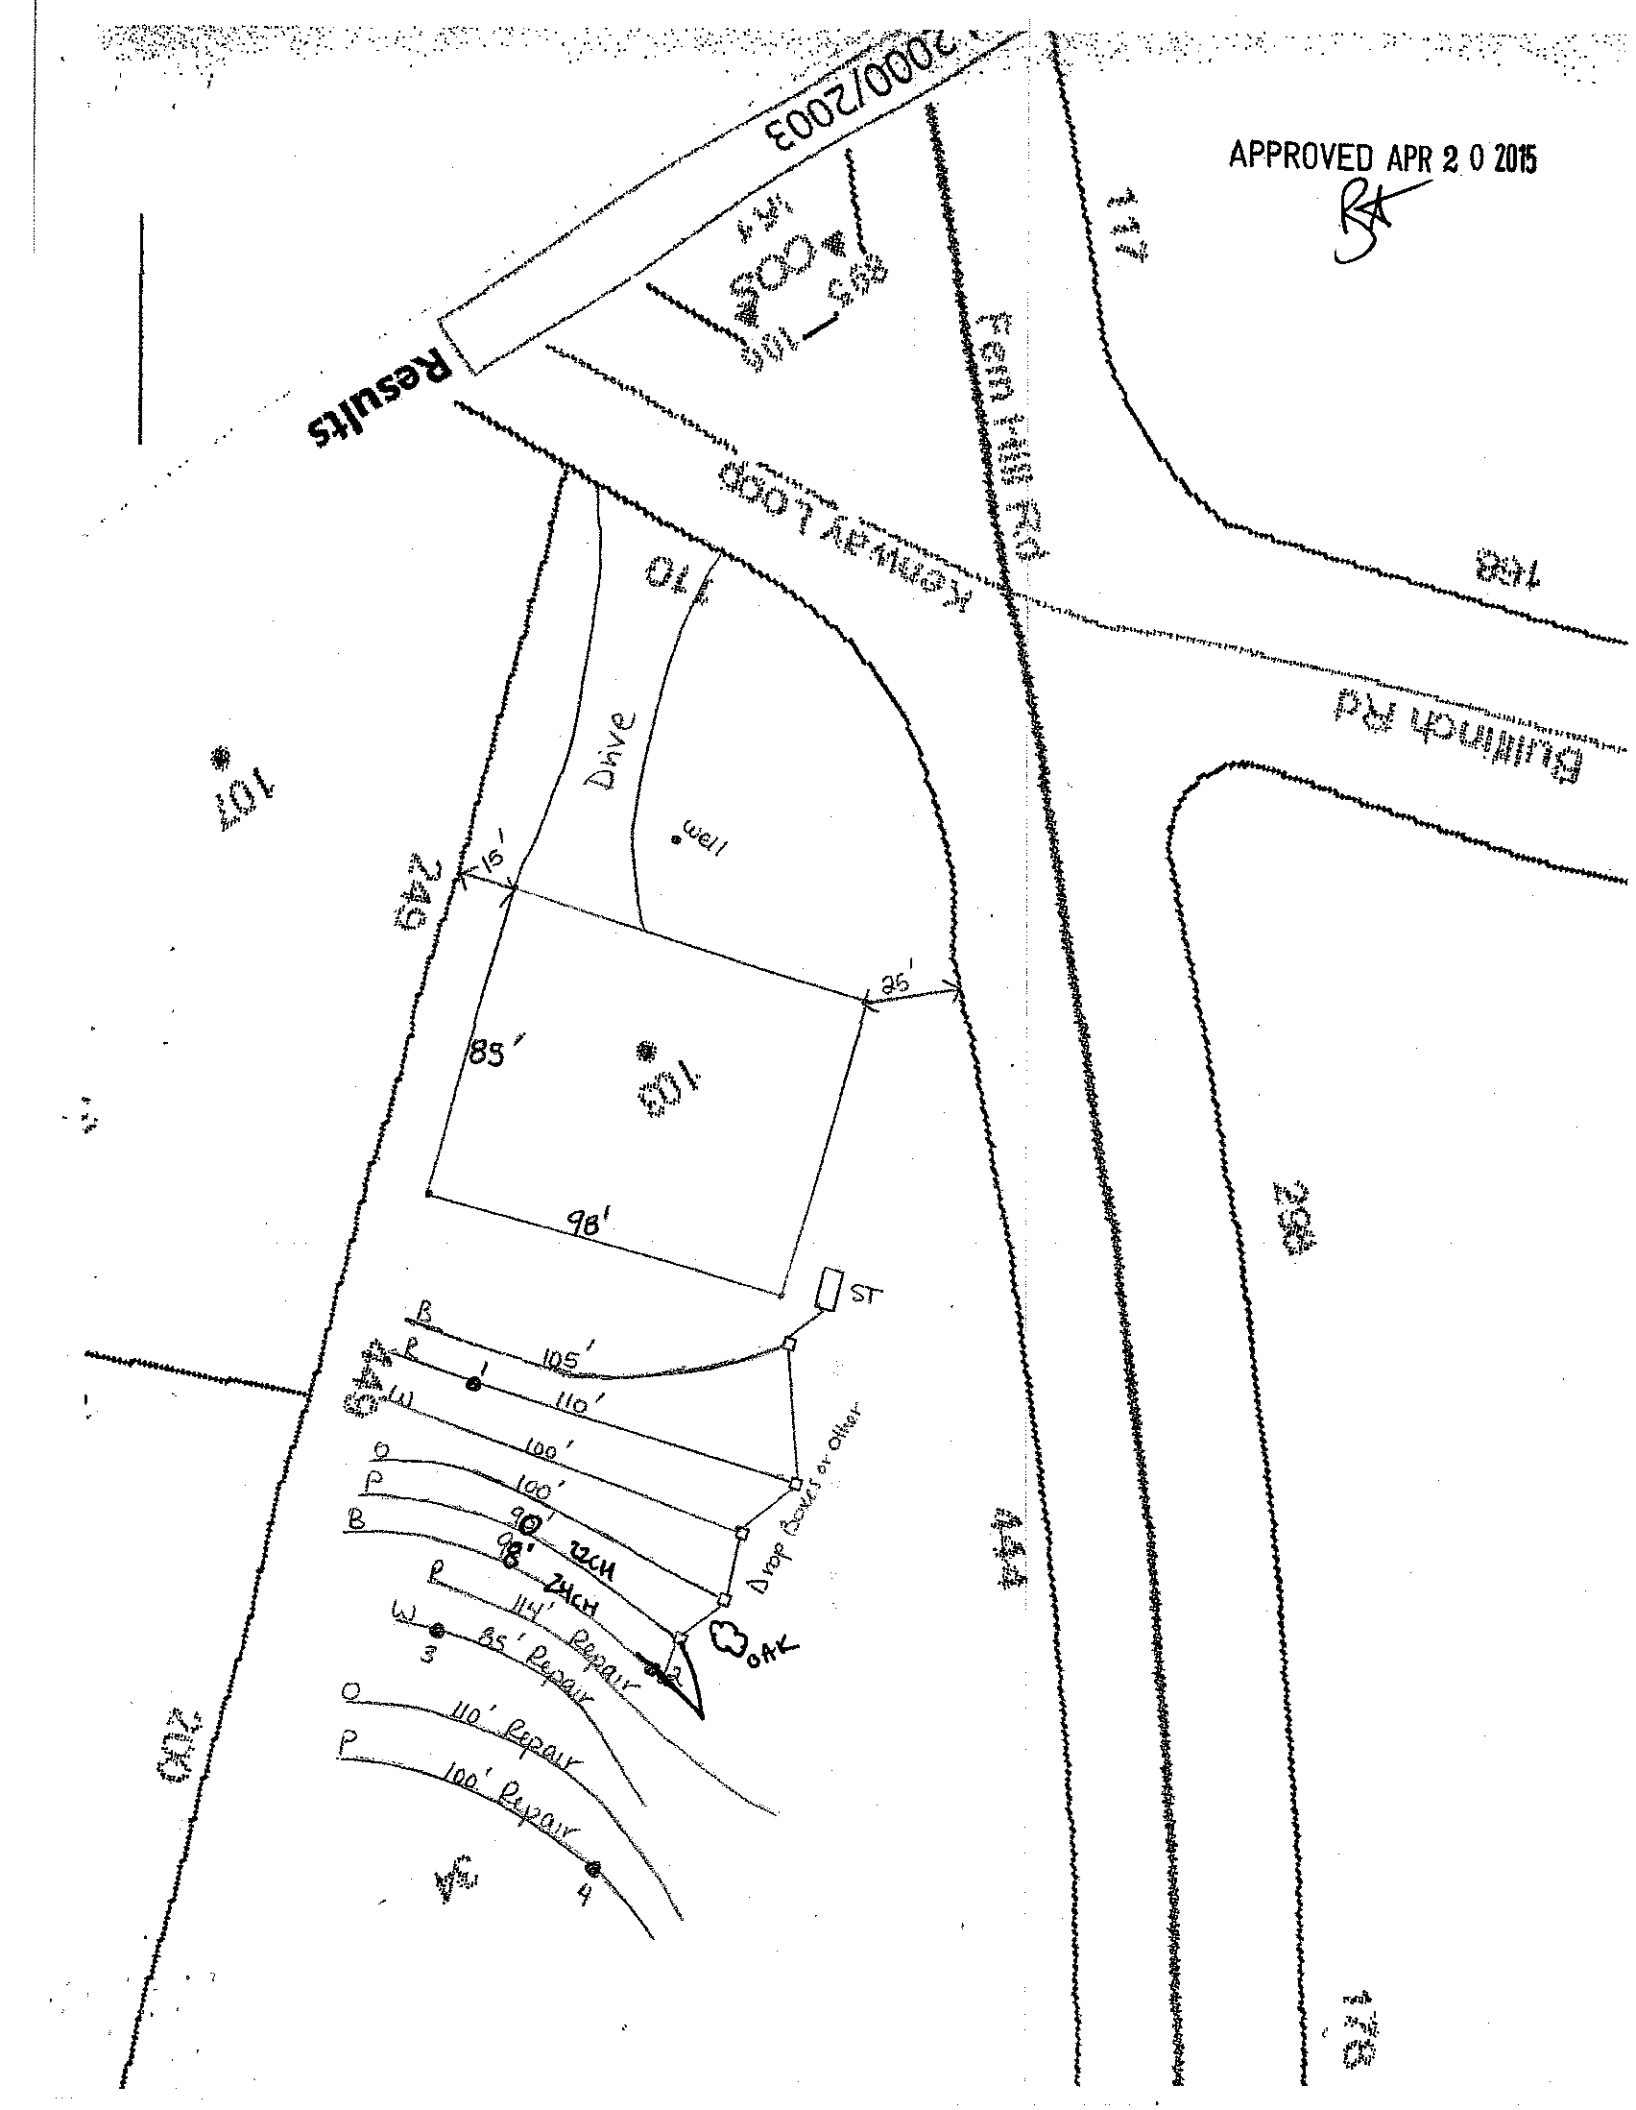
- ____ Location of septic systems and wells within 100' of your property... (N/A)
- ____ Location of easements and rights of ways on your property... (N/A)
- ____ Location of any designated wetlands on the property... (N/A)

Signature: Kathleen Saunders
REQUIRED property owner or owner's legal representative signature.

4-8-15
DATE

USE THIS SPACE TO DRAW YOUR SITE PLAN

Please See Attached


APPROVED APR 2 0 2015
2000/2003
Results
Dirt Road
Fern Ridge Rd
Gilmanton Rd
Drive
well
85'
98'
15'
25'
ST
B
P
O
W
105'
110'
100'
90'
98'
114'
85' Repair
110' Repair
100' Repair
24CH
22CH
Drop Bowls or Other
OAK
1
2
3
4