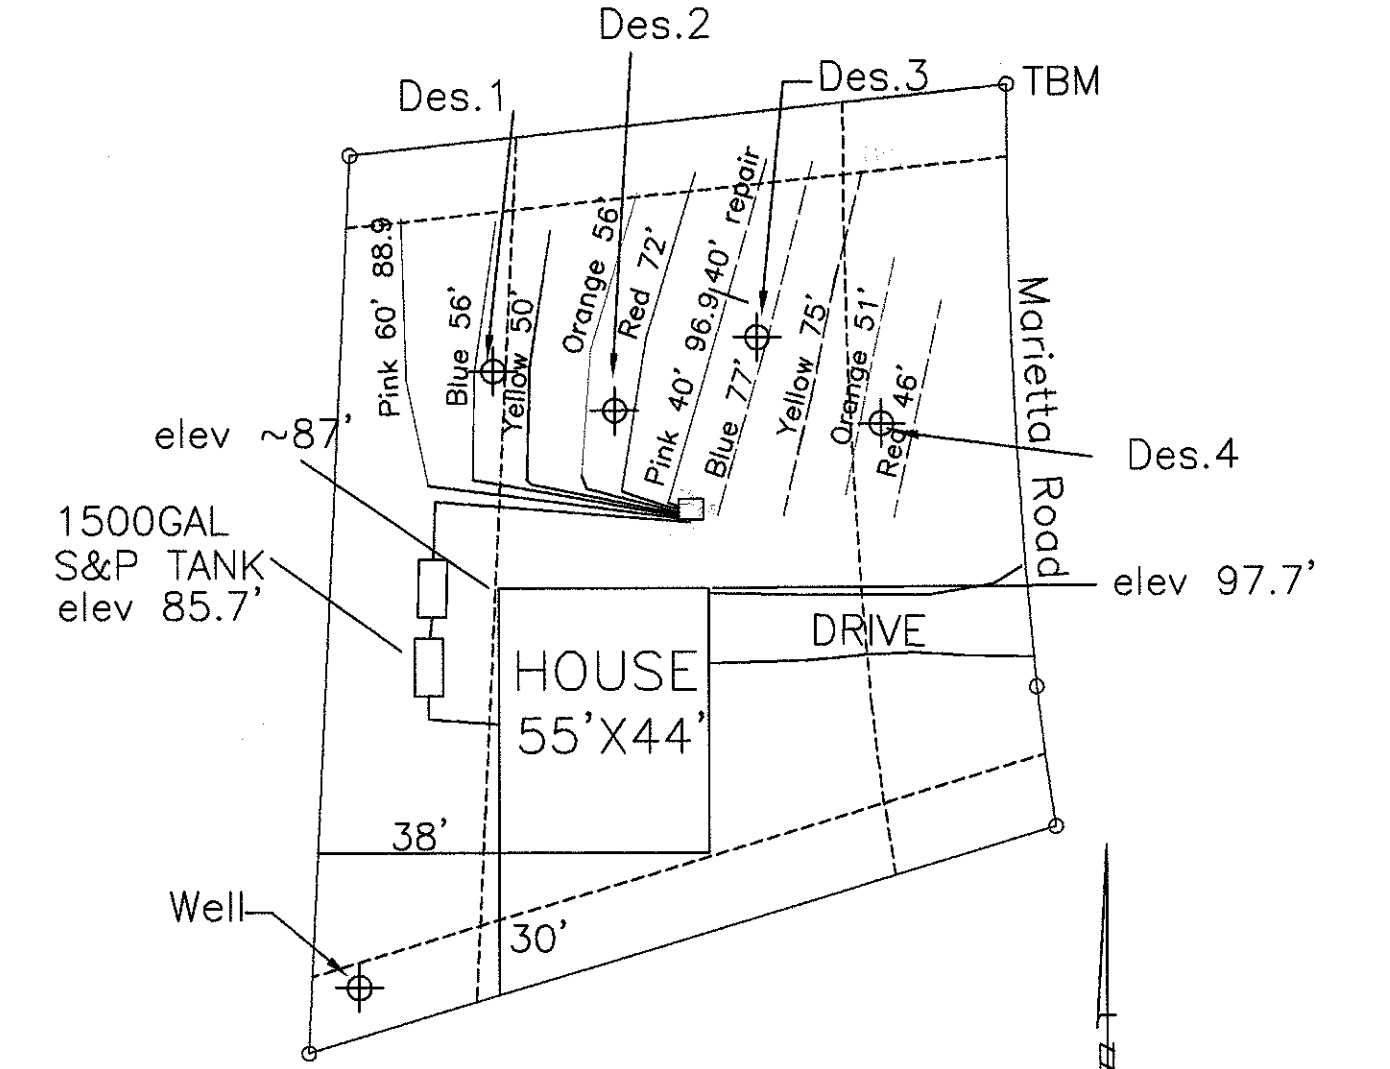


PROJECT NO.
5-1474 s2
PROJECT MGR.
WO
DRAWN BY
BF
FIELD WORK
WO,BF
SCALE
1" = 40'
FILE
C:\jobs\5-1474

Soil & Environmental Consultants, PA
228 Laffitte Ct, STE C • Concord, North Carolina 28025 • Phone (704)720-9400 • Fax (704) 720-9405

S&EC

PROJECT NAME: MARIETTA ROAD LOT 7
HIGHLAND HOME BUILDERS
- MARIETTA LOT 7-
IREDELL COUNTY, NORTH CAROLINA
APRIL 2005

SHEET TITLE:
SEPTIC LAYOUT FAST TRACK
SKETCH MAP

SHEET
1 OF 1