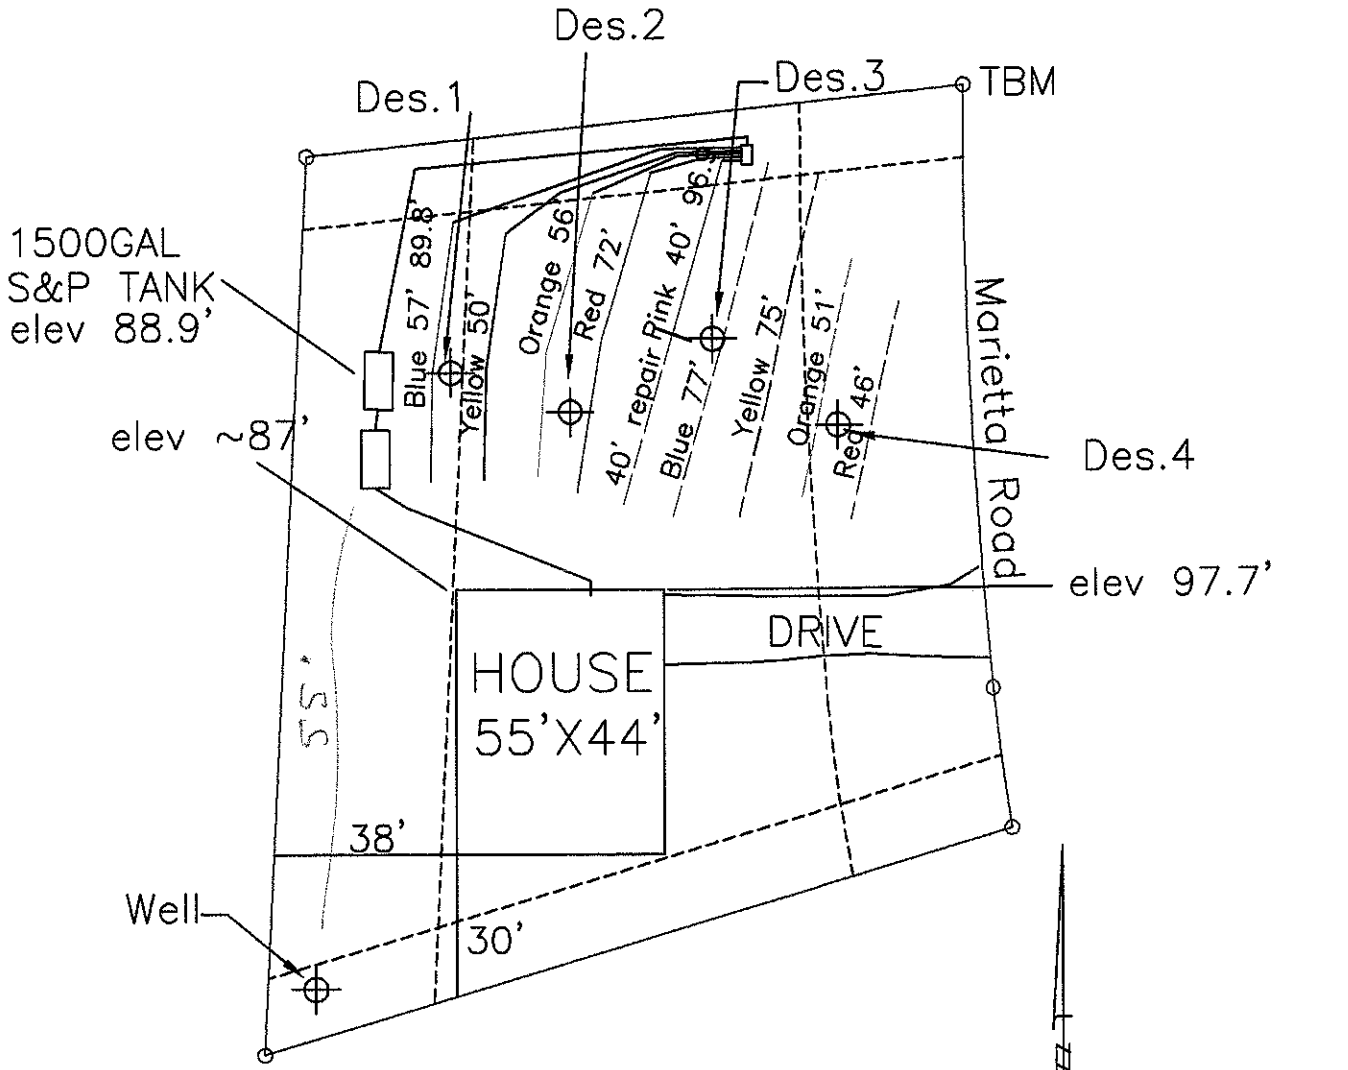


PROJECT NO.
5-1474 s2
PROJECT MGR.
WO
DRAWN BY
BF
FIELD WORK
WO,BF
SCALE
1" = 40'
FILE
C:\jobs\5-1474

Soil & Environmental Consultants, PA
239 Laffitte Ct. STE C • Concord, North Carolina 28025 • Phone (704)720-4405 • Fax (704) 720-8408

S&EC

PROJECT NAME: MARIETTA ROAD LOT 7
HIGHLAND HOME BUILDERS
- MARIETTA LOT 7 -
IREDELL COUNTY, NORTH CAROLINA
APRIL 2005

SHEET TITLE:
SEPTIC LAYOUT FAST TRACK
SKETCH MAP

SHEET
1 OF 1