
# DRAFT
FOR REVIEW ONLY

**SUITABLE FOR PRELIMINARY PLANNING PURPOSES ONLY. ALL LOTS WILL REQUIRE APPROVAL BY THE COUNTY HEALTH DEPARTMENT ON A LOT BY LOT BASIS. THIS MAP SHOULD BY USED AS A GENERAL GUIDE, SOME ADJUSTMENTS WILL BE NECESSARY IN THE FIELD DUE TO SOIL VARIABILITY AND TOPOGRAPHIC IRREGULARITIES.
THIS MAP ONLY REFLECTS EXISTING SOIL SUITABILITY FOR ON-SITE SEPTIC TANK SYSTEMS. SOME OTHER CONSIDERATIONS THAT AFFECT SITE SUITABILITY THAT SHOULD BE CONSIDERED IN DEVELOPMENT DESIGN ARE:

1) 10' SETBACK FROM PROPERTY LINE
2) 100' SETBACK FROM ANY WELL
3) 50' SETBACK FROM STREAMS, PONDS OR LAKES.

See accompanying S&EC report.

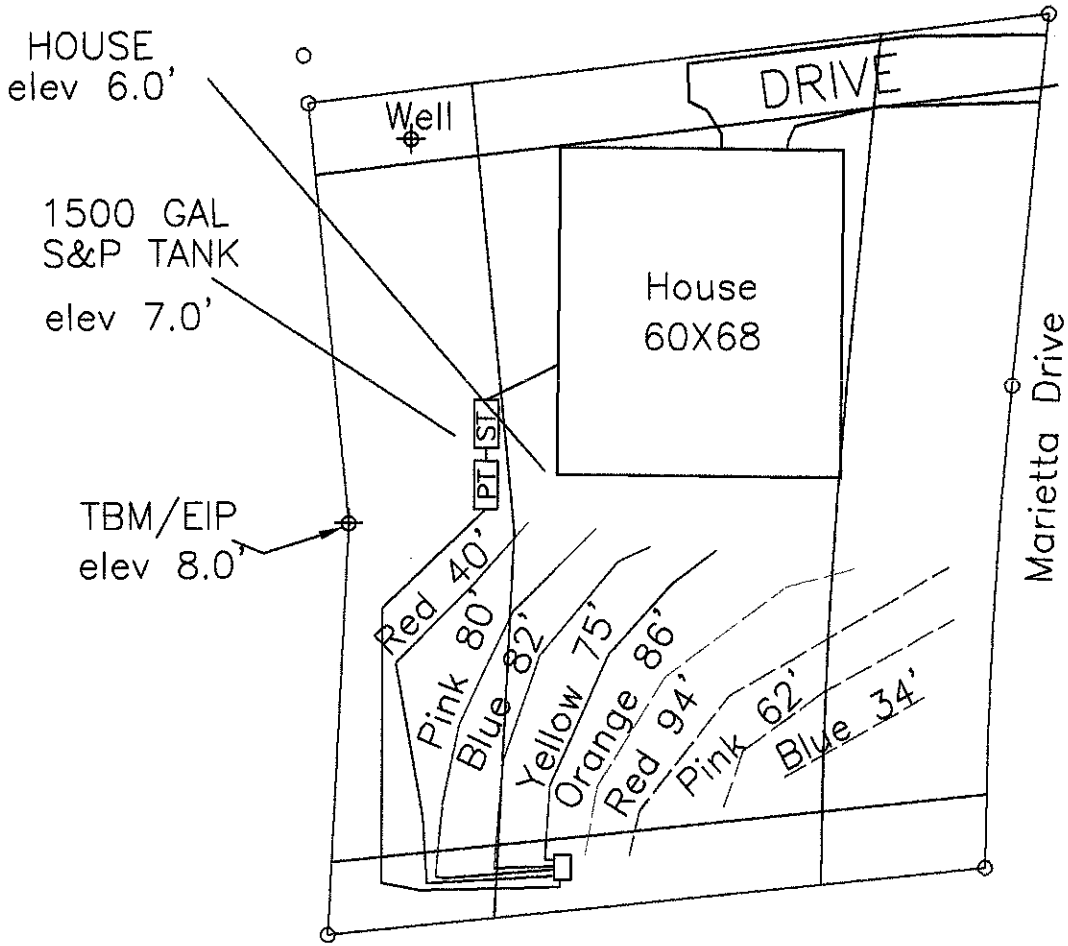


*DASHED REPAIR

GRAPHIC SCALE
1" = 40'

40 0 40 80

PROJECT NO. 5-1474#2
PROJECT MGR. WO
DRAWN BY BF
FIELD WORK WO,BF
SCALE 1" = 40'
FILE C:\JOBS\5-1474


Soil & Environmental Consultants, PA
238 LaPhillip Ct. STE C * Concord, North Carolina 28025 * Phone (704)720-9405 * Fax (704) 720-9406


S&EC

PROJECT NAME: MARIETTA ROAD
HIGHLAND HOME BUILDERS
- MARIETTA ROAD -
IREDELL COUNTY, NORTH CAROLINA
APRIL 2005

SHEET TITLE:
SEPTIC SYSTEM LAYOUT
FAST TRACK SKETCH MAP LOT 6

SHEET ___ OF ___