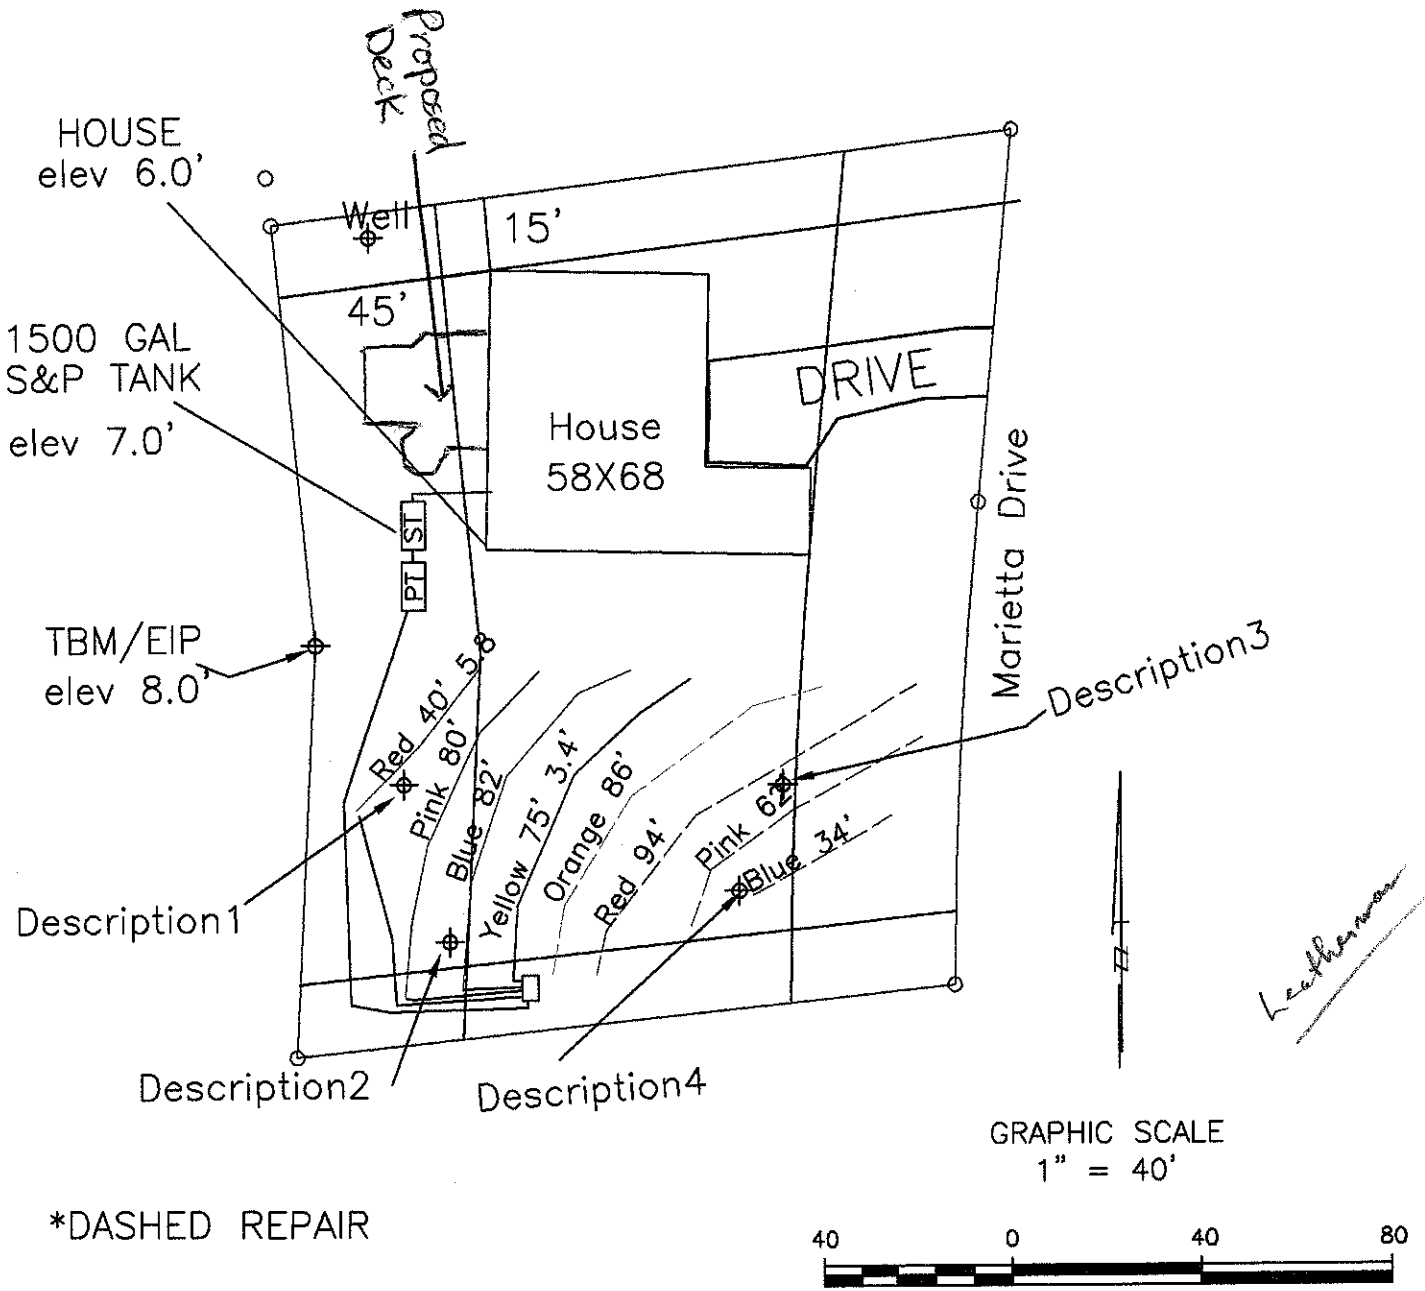


PROJECT NO.
5-1474@
PROJECT MGR.
WO
DRAWN BY
BF
FIELD WORK
WO,BF
SCALE
1" = 40'
FILE
C:\JOBS\5-1474

Soil & Environmental Consultants, PA
235 LaPhillip Ct. STE C * Concord, North Carolina 28025 * Phone (704)720-8405 * Fax (704) 720-8406

S&EC

PROJECT NAME: MARIETTA ROAD
HIGHLAND HOME BUILDERS
- MARIETTA ROAD LOT 6 -
IREDELL COUNTY, NORTH CAROLINA
APRIL 2005

SHEET TITLE:
SEPTIC SYSTEM LAYOUT
FAST TRACK SKETCH MAP LOT 6

SHEET 1 OF 1