
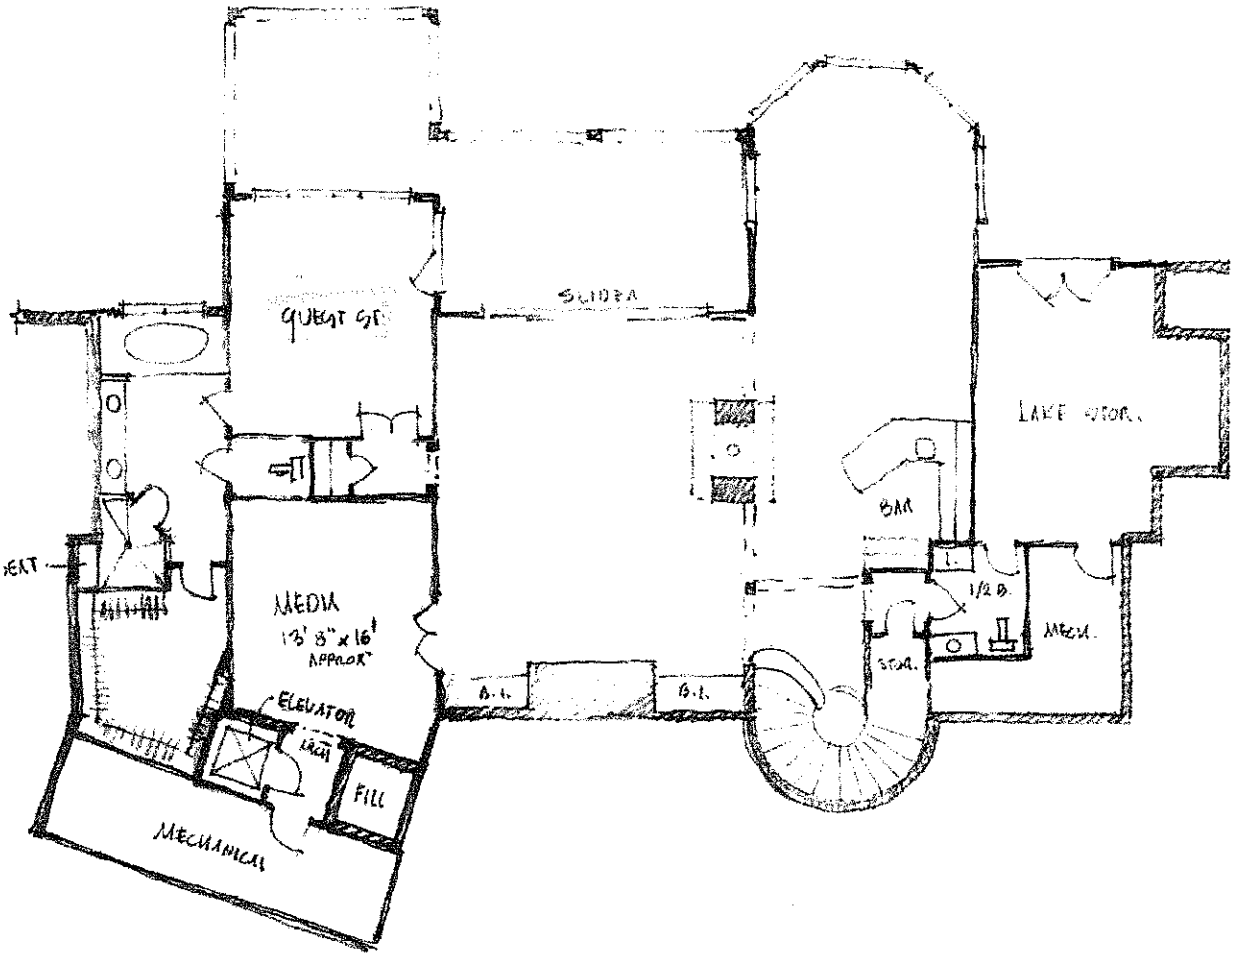


Lower Level Plan
SCALE 1/8" = 1' - 0"

The Atkinson Residence
Lot 5, Nautical Point

ELITE DESIGN GROUP
custom residential designs
704-494-0664
January 17, 2007

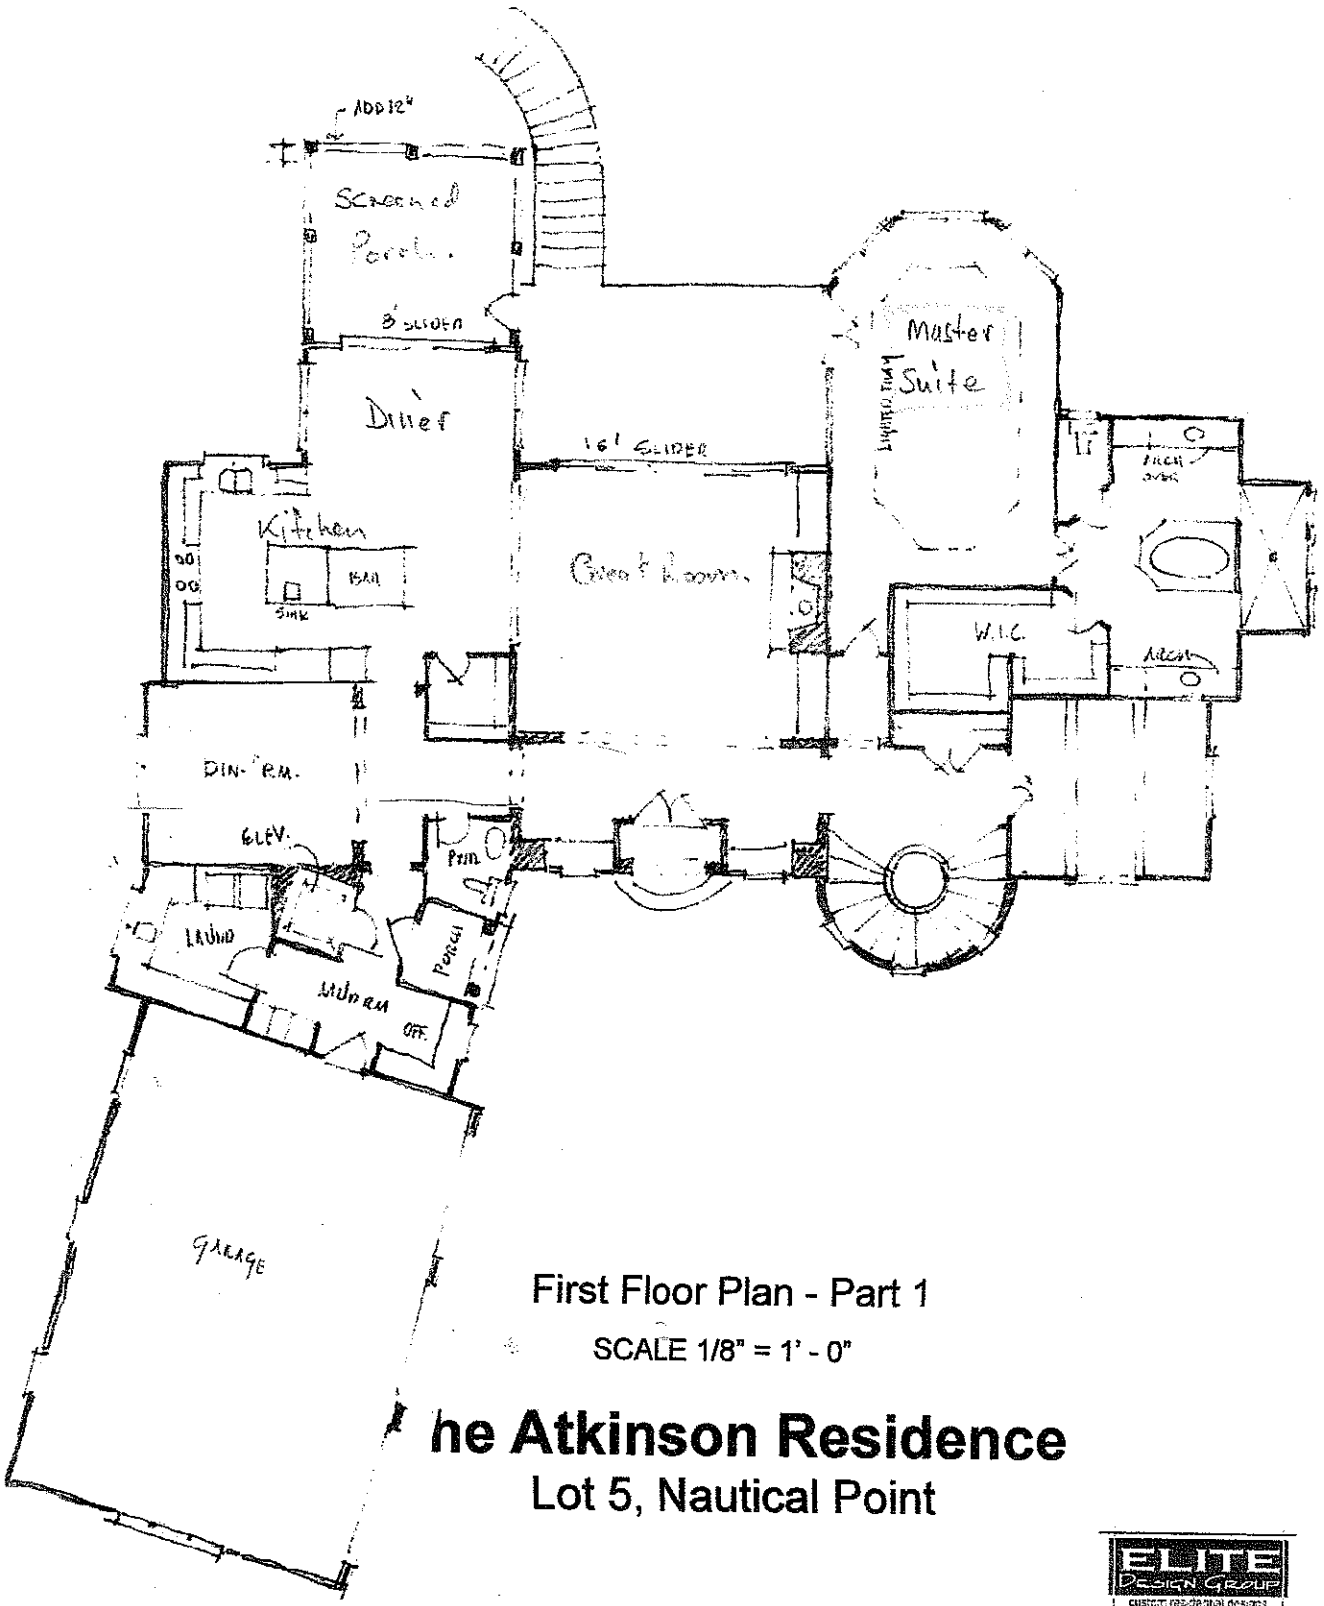

First Floor Plan - Part 1


SCALE 1/8" = 1' - 0"

he Atkinson Residence

Lot 5, Nautical Point

ELITE Design Group
custom residential designs
704-494-0664

January 16, 2007

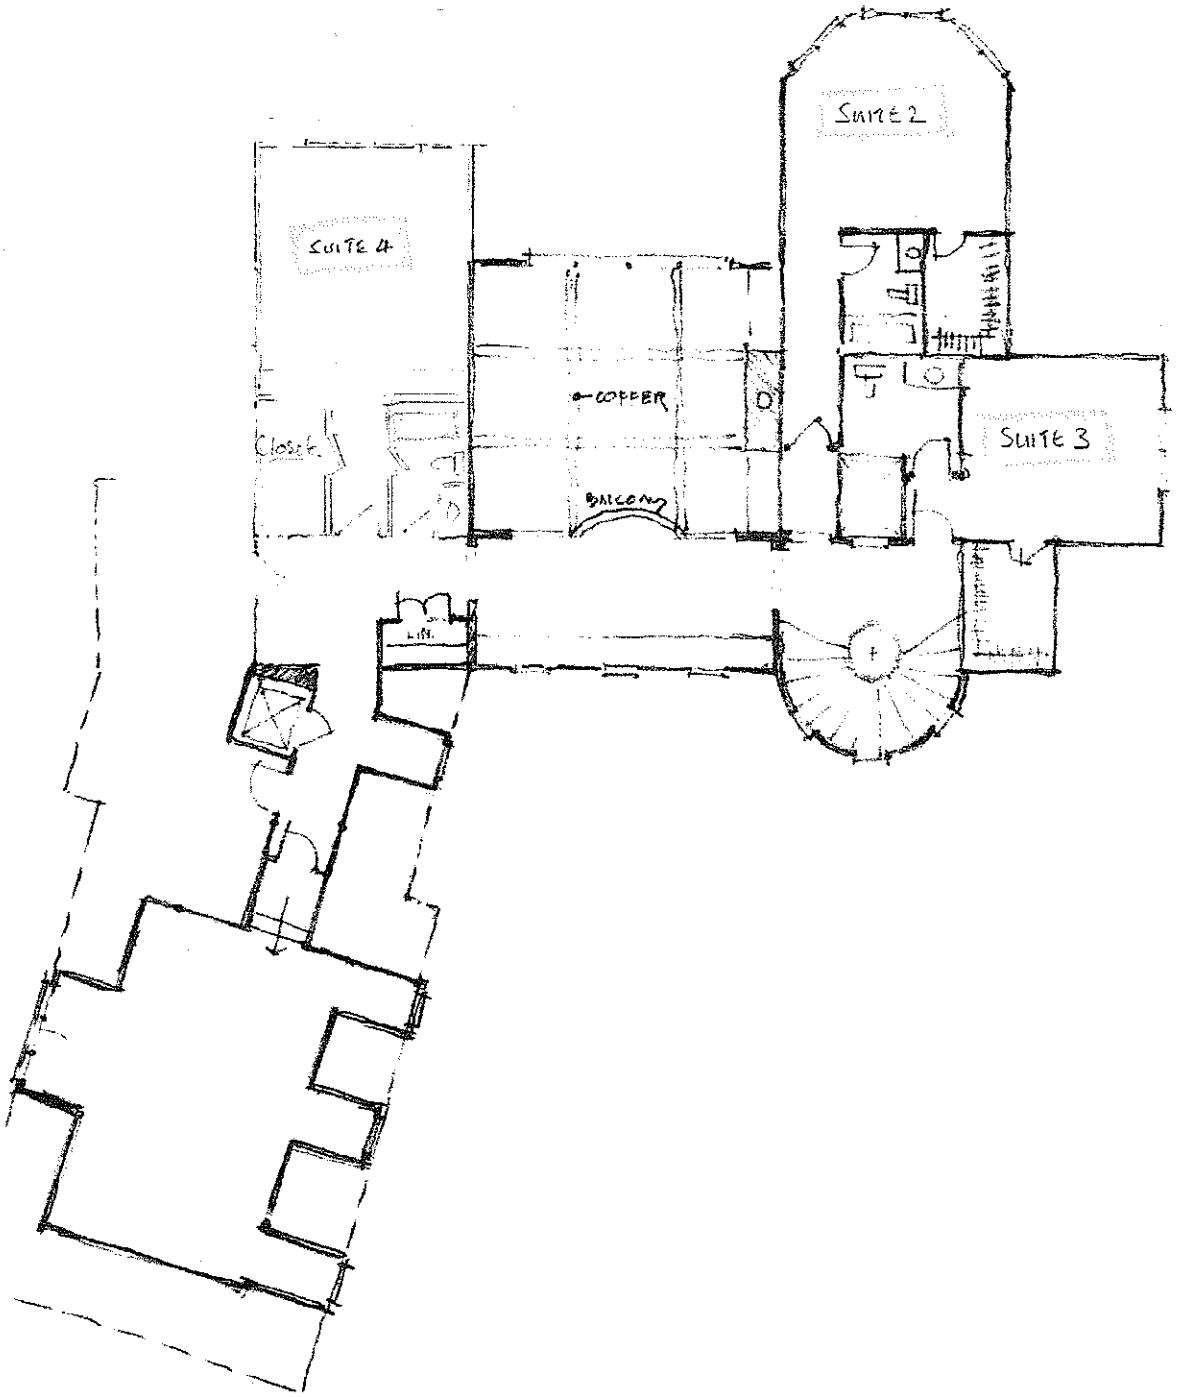

Second Floor Plan
SCALE 1/8" = 1' - 0"

The Atkinson Residence
Lot 5, Nautical Point

ELITE Design Group
custom residential designs
704-494-0664
January 17, 2007