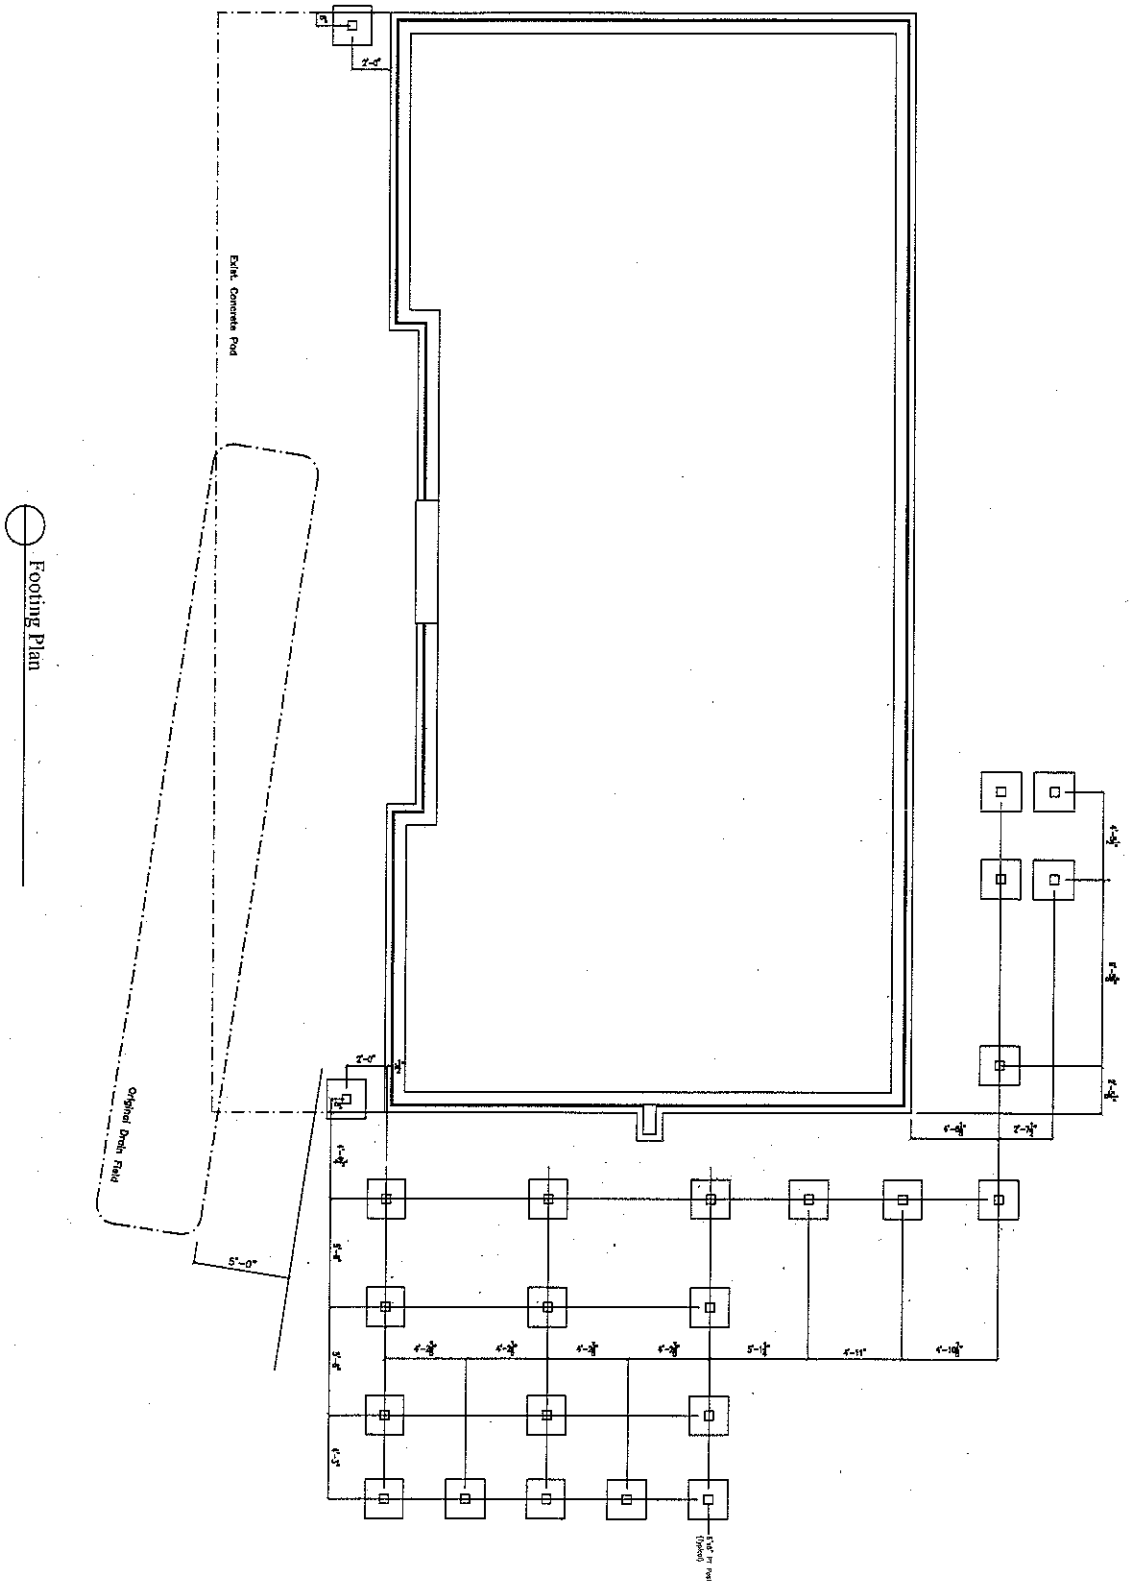


Footing Plan

Scale: Sheet 1 of	File No. DS Deck Addition Drawing No. DS Deck Addition	F2

SPROUSE DECK #1
Deck Footing Plan

Address: 251 Kenway Loop, Mooresville, NC