IREDELL COUNTY HEATLH DEPARTMENT
*ENVIRONMENTAL HEALTH DIVISION*
PAGE 2: *SITE PLAN WORKSHEET*

**THE "SAMPLE SITE PLAN" BELOW. *INCOMPLETE SITE PLANS WILL BE RETURNED TO YOU FOR COMPLETION AND MAY RESULT IN A DELAY IN THE ISSUANCE OF YOUR SEPTIC SYSTEM PERMIT!!!***

Place an (X) beside each item as you complete the site plan:

____ Property Line measurements are clearly identified...
____ All proposed structures are indicated...
*SHOW: proposed house or business footprint, wells, water lines, patios, pc and decks, and any other item that will occupy space on the site*
____ Front and side setbacks from property line...
____ Preferred driveway location and configuration, preferred well location.
____ Area you prefer your septic system to be placed...
____ North arrow, or other sufficient indicator of direction...


Circle N/A on the following if appropriate:

____ Location of septic systems and wells within 100' of your property... N/
____ Location of easements and rights of ways on your property... N/
____ Location of any designated wetlands on the property... N/


**Signature:** _____
*REQUIRED* property owner or owner's legal representative signature.

12-12-13
DATE

**USE THIS SPACE TO DRAW YOUR SITE PLAN**

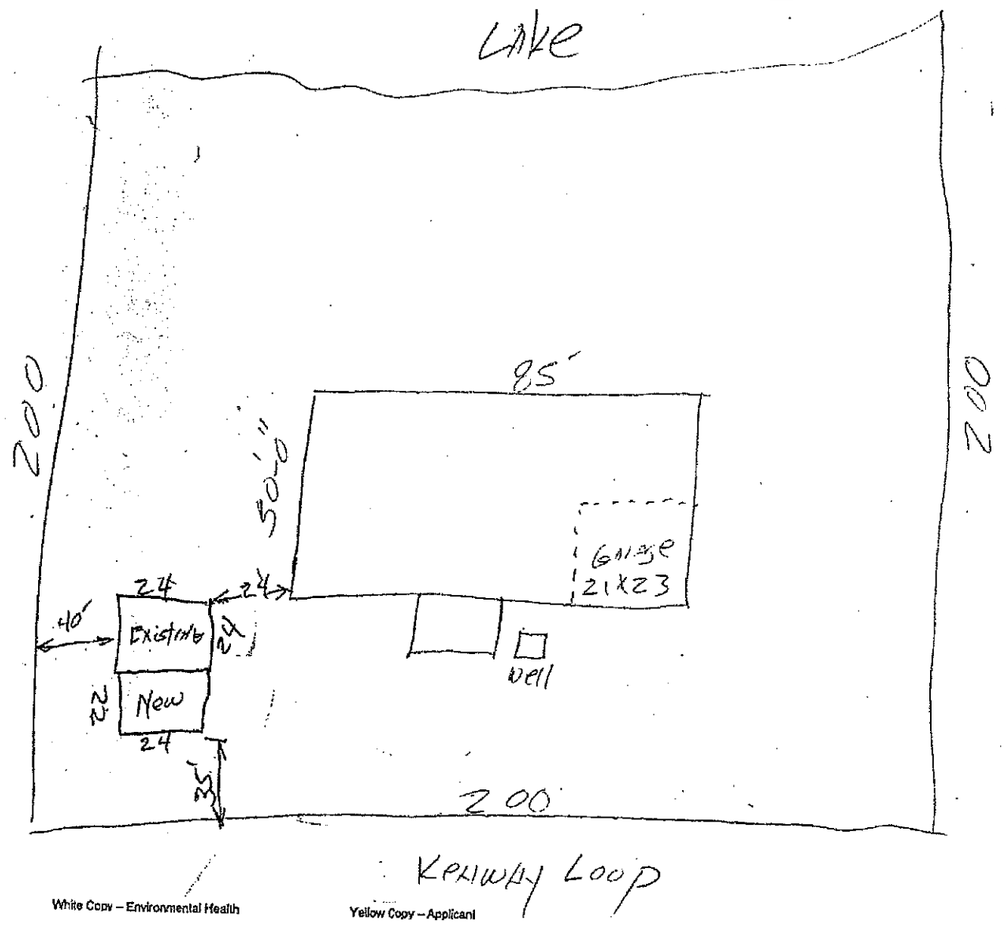


White Copy – Environmental Health
Yellow Copy – Applicant

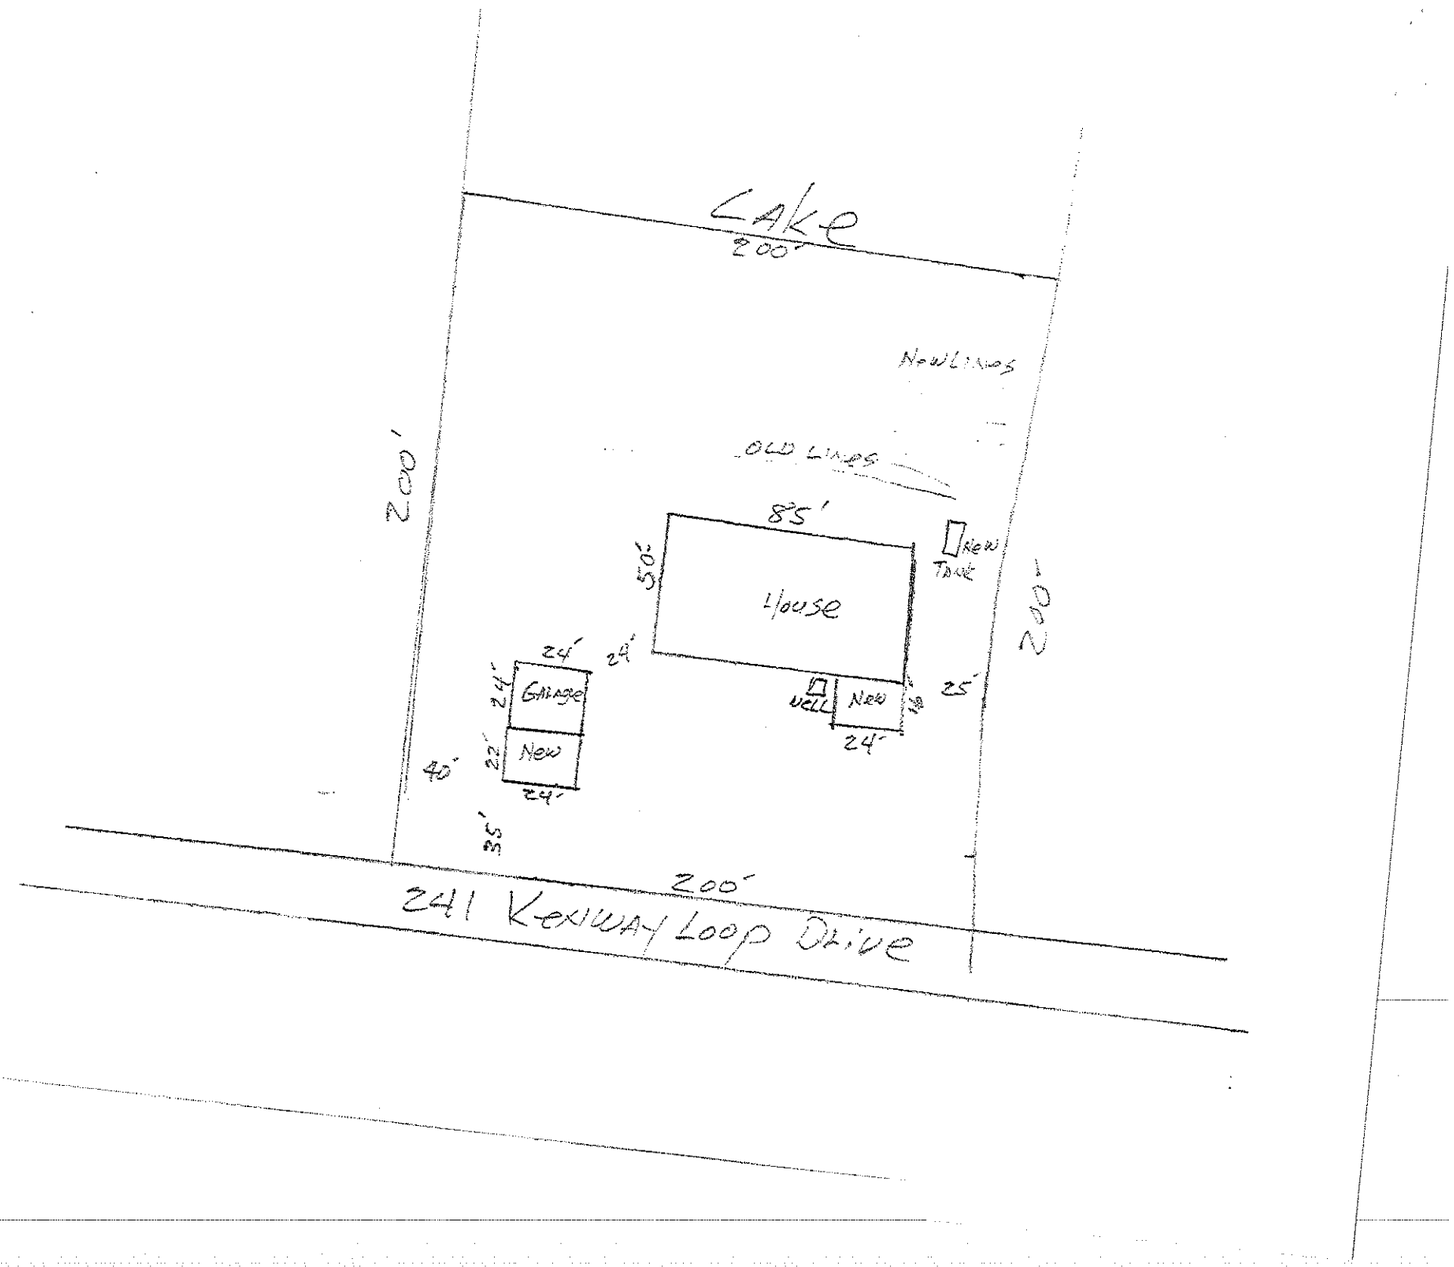
LAKE
200'
NEW LINES
OLD LINES
200'
85'
50'
House
NEW DRIVE
200'
24'
24'
24'
GARAGE
NEW
22'
40'
35'
WELL
NEW
25'
24'
200'
241 KEXWAY LOOP DRIVE