
4BORM


Acknowledgement Of
Plans Submittal ONLY!
W Sparks RS. Date 2/22/09
Date 2/22/09

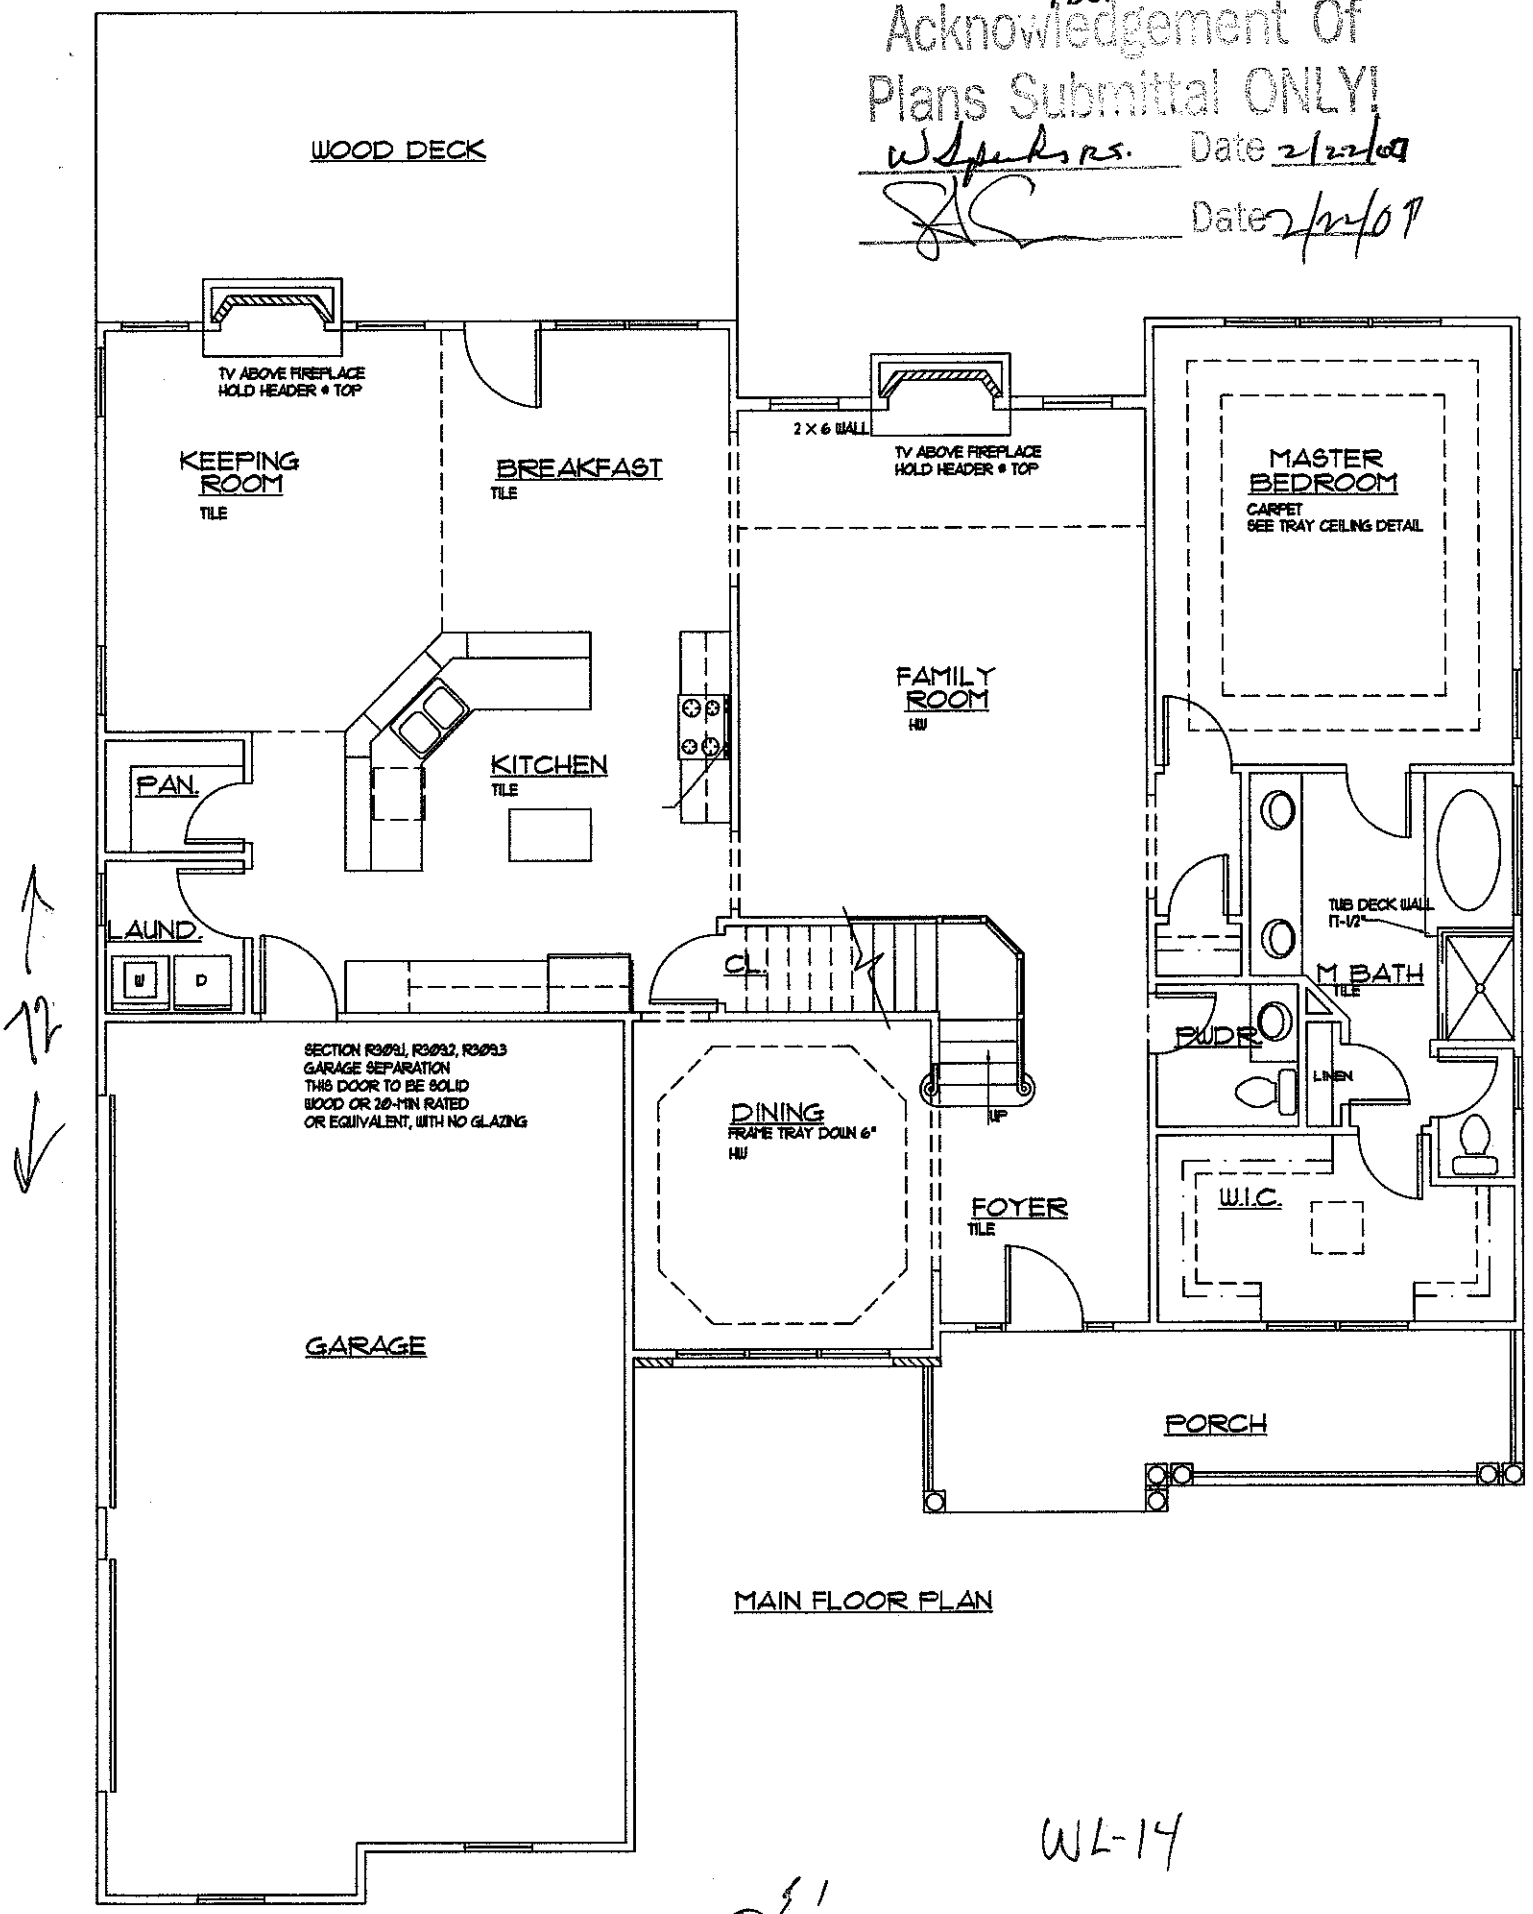

MAIN FLOOR PLAN

WL-14

56'

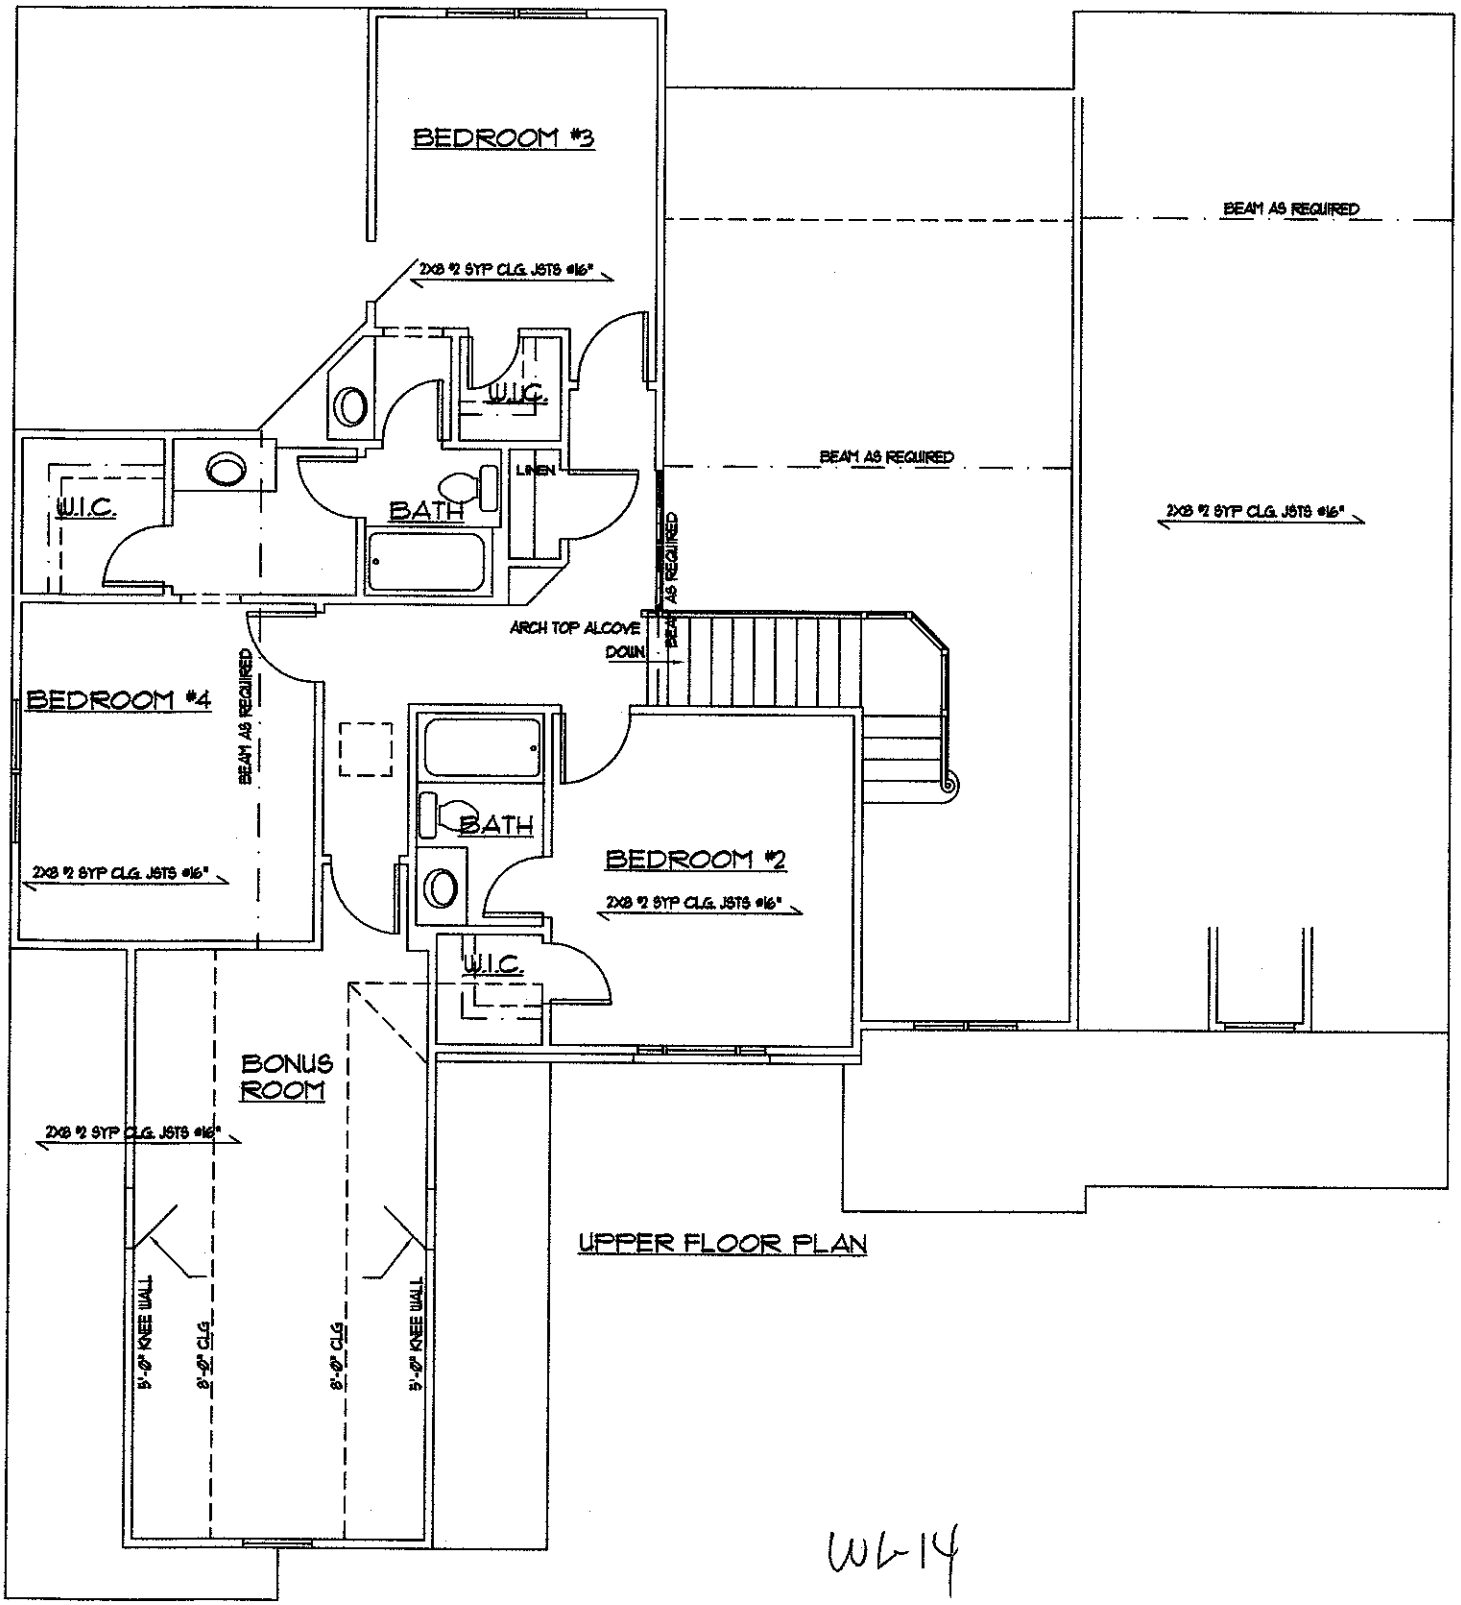

UPPER FLOOR PLAN

WL-14