
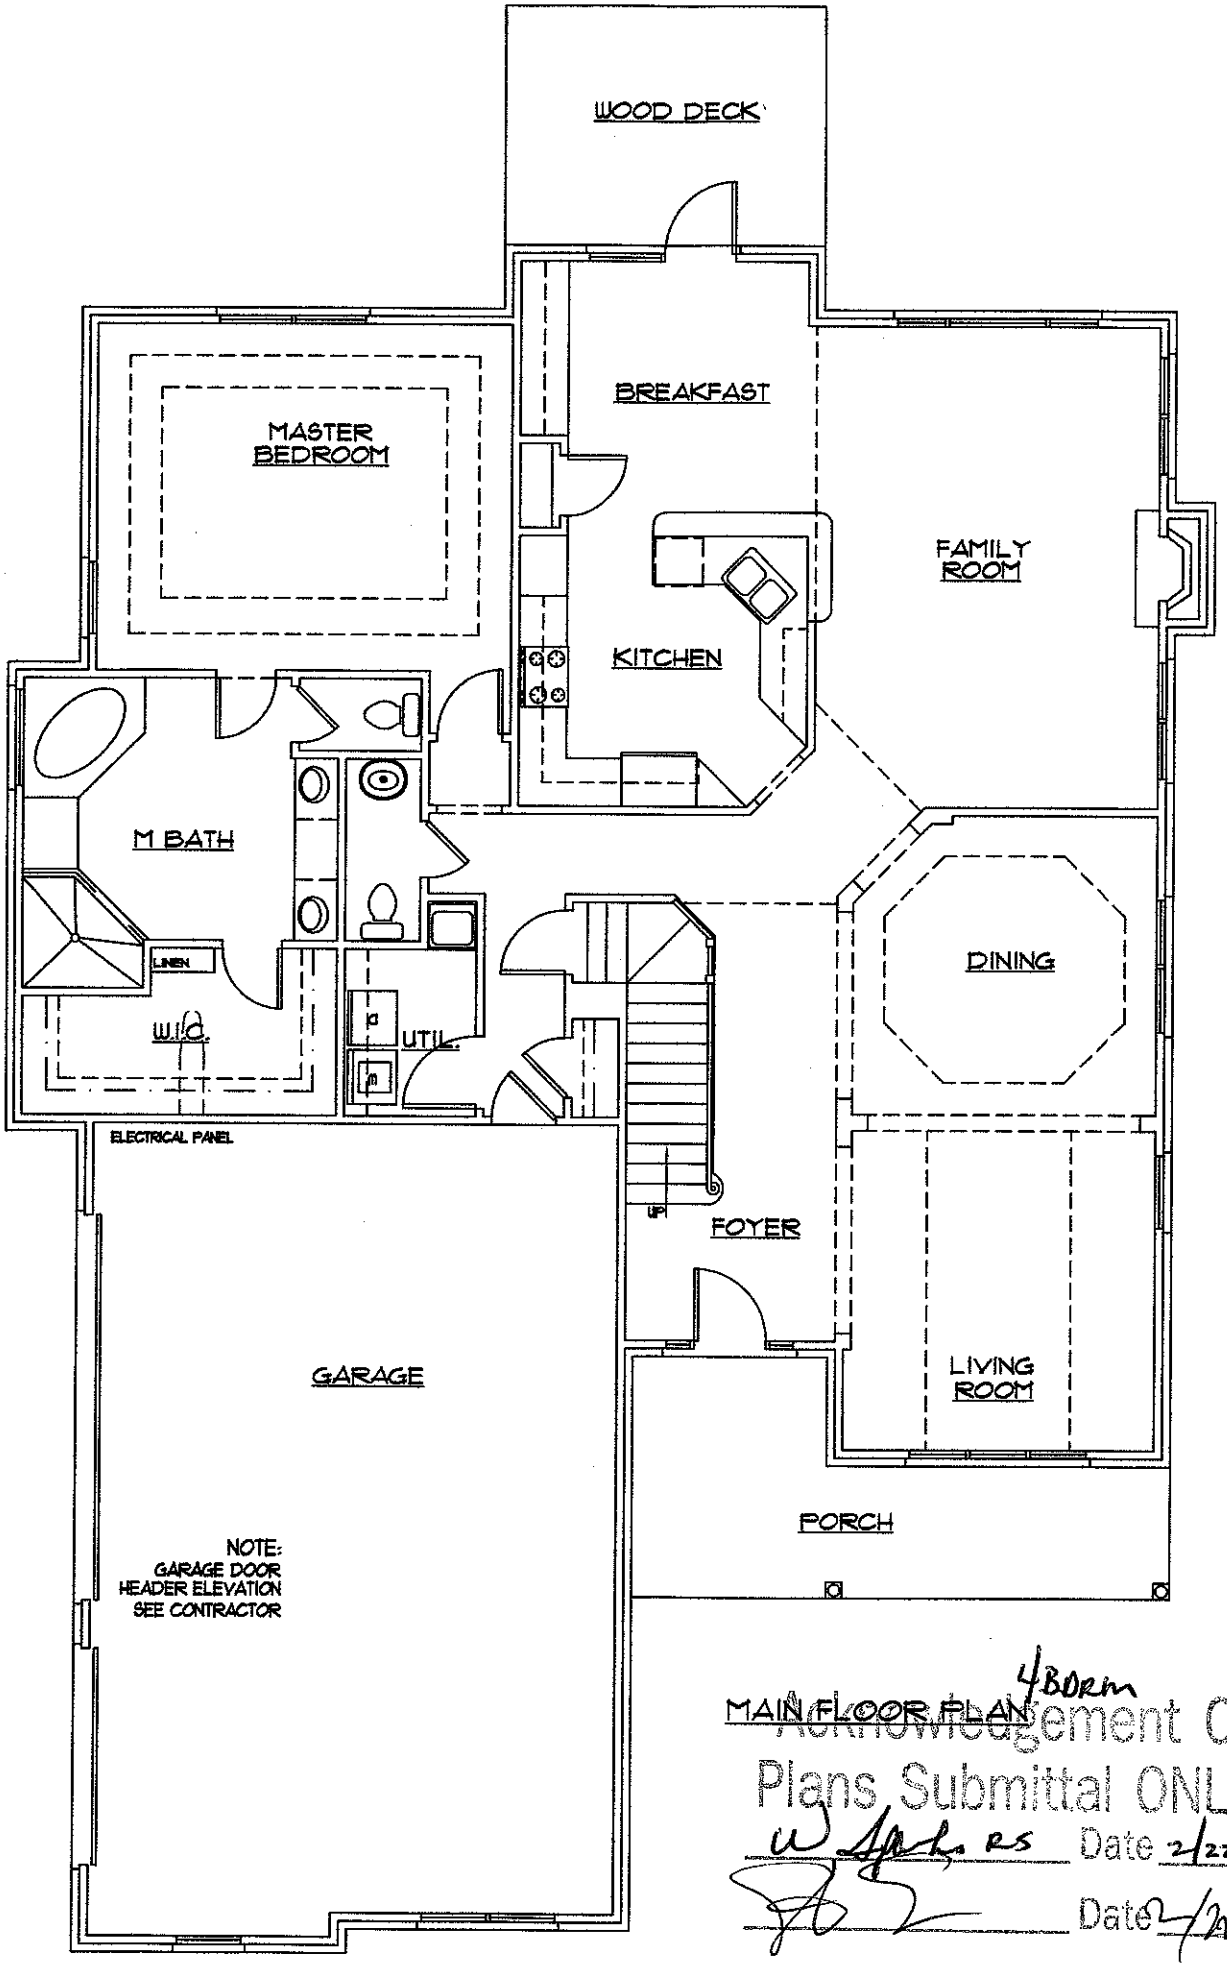


MAIN FLOOR PLAN 4BDRM

Acknowledgement Of
Plans Submittal ONLY!

RS Date 2/22/07

Date 2/22/07

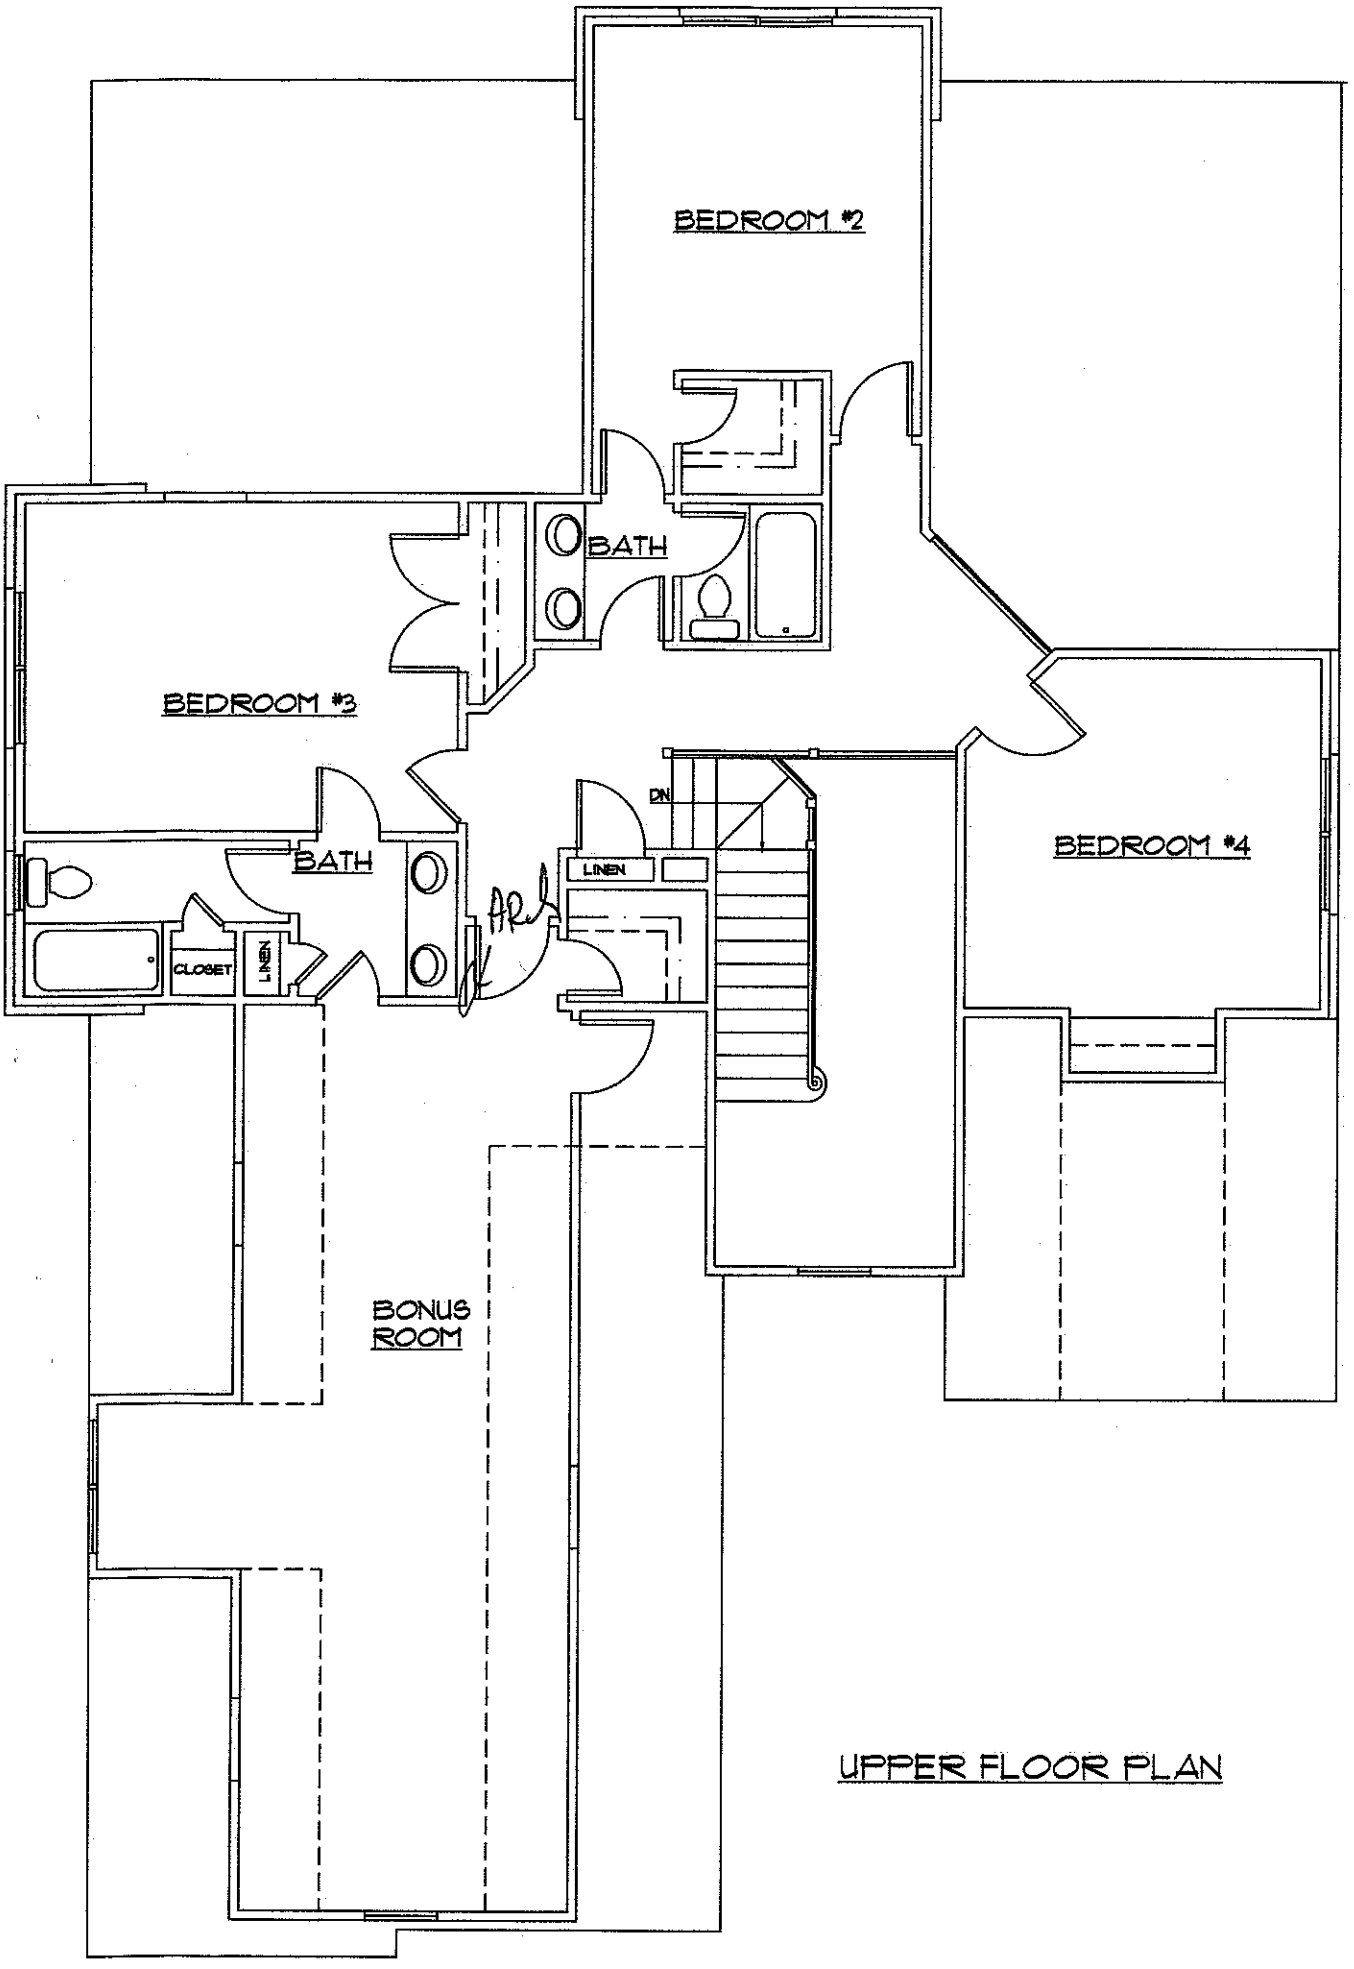

UPPER FLOOR PLAN