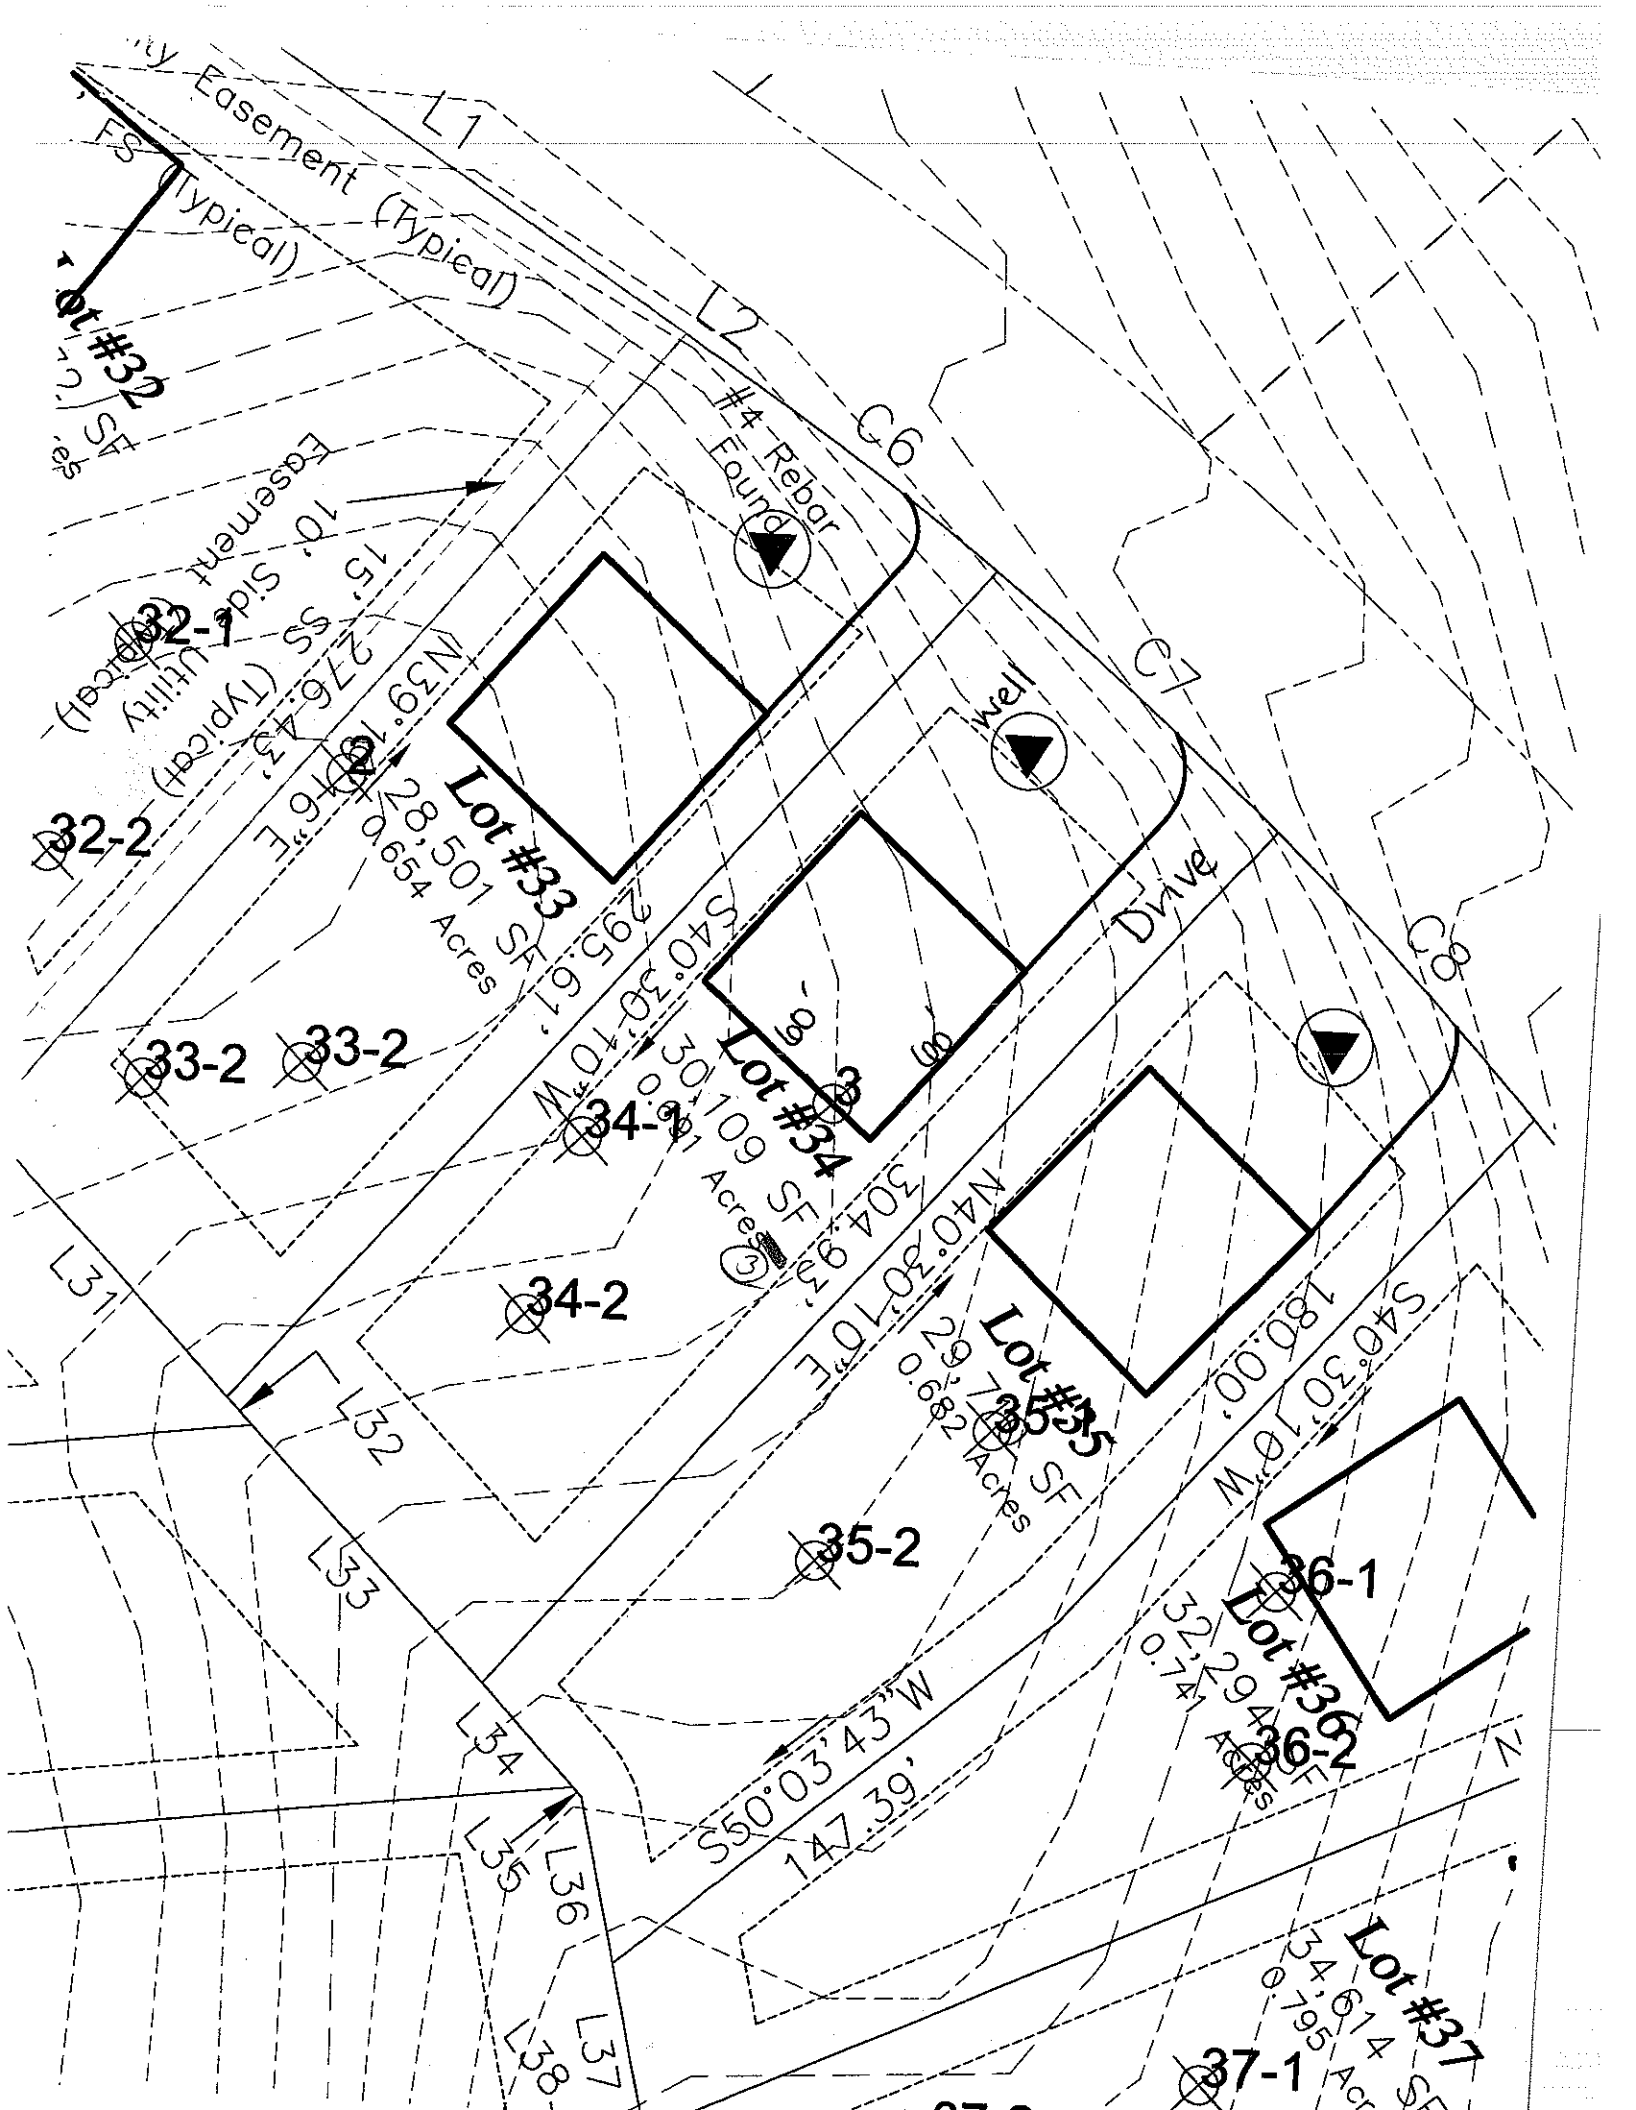

Easement (Typical)
L1
L2
C6
C7
C8
#4 Rebar Found
Well
Drive
Lot #32
Lot #33
28,501 SF
0.654 Acres
Lot #34
30,109 SF
0.691 Acres
Lot #35
29,682 SF
0.681 Acres
Lot #36
32,294 SF
0.741 Acres
Lot #37
34,614 SF
0.795 Acres
32-1
32-2
33-2
34-2
35-2
36-1
36-2
37-1
10' Side Easement (Typical)
15' SS Utility (Typical)
276.43'
N39°16'46"E
295.61'
S40°30'10"W
304.93'
N40°30'10"E
180.00'
S40°30'10"W
S50°03'43"W
147.39'
L31
L32
L33
L34
L35
L36
L37
L38

DEPARTMENT OF ENVIRONMENT AND NATURAL RESOURCES
DIVISION OF ENVIRONMENTAL HEALTH
ON-SITE WASTEWATER SECTION

Sheet ___ of ___
PROPERTY ID #: _____
COUNTY: _____

SOIL/SITE EVALUATION
for ON-SITE WASTEWATER SYSTEM

OWNER: Woodleaf S/D
ADDRESS: _____ APPLICATION DATE
PROPOSED FACILITY: House PROPOSED DESIGN FLOW (.1949): 480 DATE EVALUATED: 4/21/0
LOCATION OF SITE: Lot 34 PROPERTY SIZE: _____
WATER SUPPLY: ☐ Private ☐ Public ☒ Well ☐ Spring ☐ Other PROPERTY RECORDED: _____
EVALUATION METHOD: ☐ Auger Boring ☒ Pit ☐ Cut TYPE OF WASTEWATER: ☒ Sewage ☐ Industrial Process ☐ Mixed

PROFILE #	.1940 LANDSCAPE POSITION/ SLOPE %	HORIZON DEPTH (IN.)	SOIL MORPHOLOGY (.1941) STRUCTURE/ TEXTURE	SOIL MORPHOLOGY (.1941) CONSISTENCE/ MINERALOGY	OTHER PROFILE FACTORS .1942 SOIL WETNESS/ COLOR	.1943 SOIL DEPTH	.1956 SAPRO CLASS	.1944 RESTR HORIZ	PROFILE CLASS & LTAR
1	L	0-38	WK/MO C SBK	FR SS/SP	Red				0.3
		38-52	WK SBK C/L	FR SS/SP	Red; F sap				
2	L	0-24	WK/MO C SBK	FR SS/SP	Red				0.3
		24-52	WK SBK C/L	FR SS/SP	Red; F/C sap				
			opp wall saprolite starts @ 40" (Massive SL)						
3	7% SL	0-4	WK SBK brown SL	FR SS/SP					.3
		4-27	SBK red C	FR SS/SP SEP					
		27-59	WK SBK yred L/C (B-C)	FR SS/SP common mi/SP					
4									

DESCRIPTION	INITIAL SYSTEM	REPAIR SYSTEM
Available Space (.1945)		
System Type(s)		
Site LTAR		

COMMENTS: _____

OTHER FACTORS (.1946): _____
SITE CLASSIFICATION (.1948): _____
EVALUATED BY: Rob
OTHER(S) PRESENT: _____