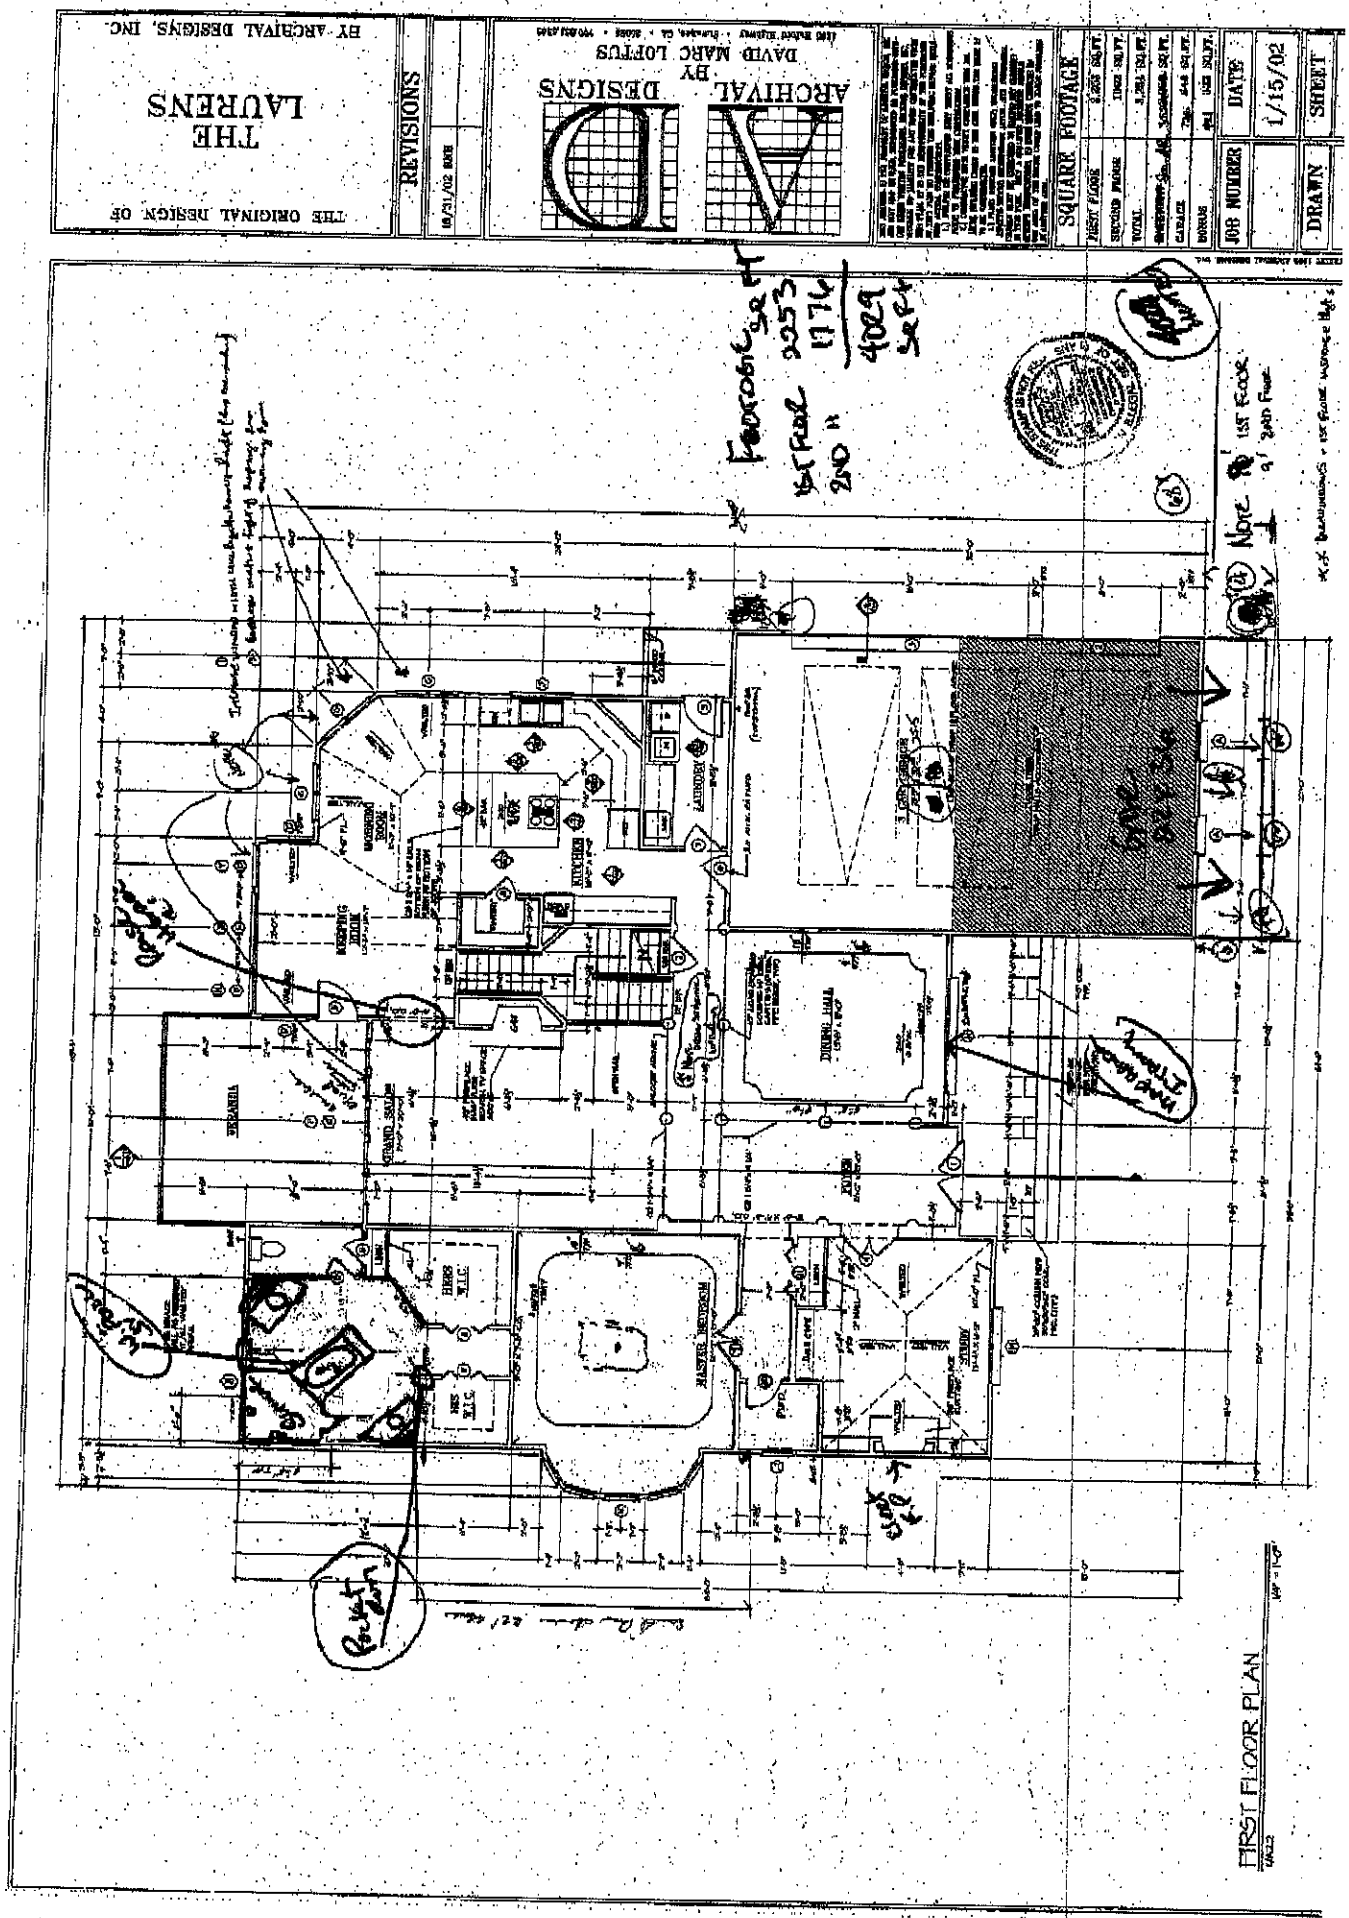

THE ORIGINAL DESIGN OF
THE LAURENS
BY ARCHIVAL DESIGNS, INC.
REVISIONS
ARCHIVAL BY DESIGNS
DAVID MARC LOFTUS
SQUARE FOOTAGE
FIRST FLOOR
SECOND FLOOR
TOTAL
GARAGE
PORCHES
JOB NUMBER
DATE
1/15/02
DRAWN
SHEET
FIRST FLOOR PLAN