VISION OF ENVIRONMENTAL HEALTH:
I-SITE WASTEWATER SECTION

PROPERTY ID #: _____
COUNTY: _____

SOIL/SITE EVALUATION
for ON-SITE WASTEWATER SYSTEM

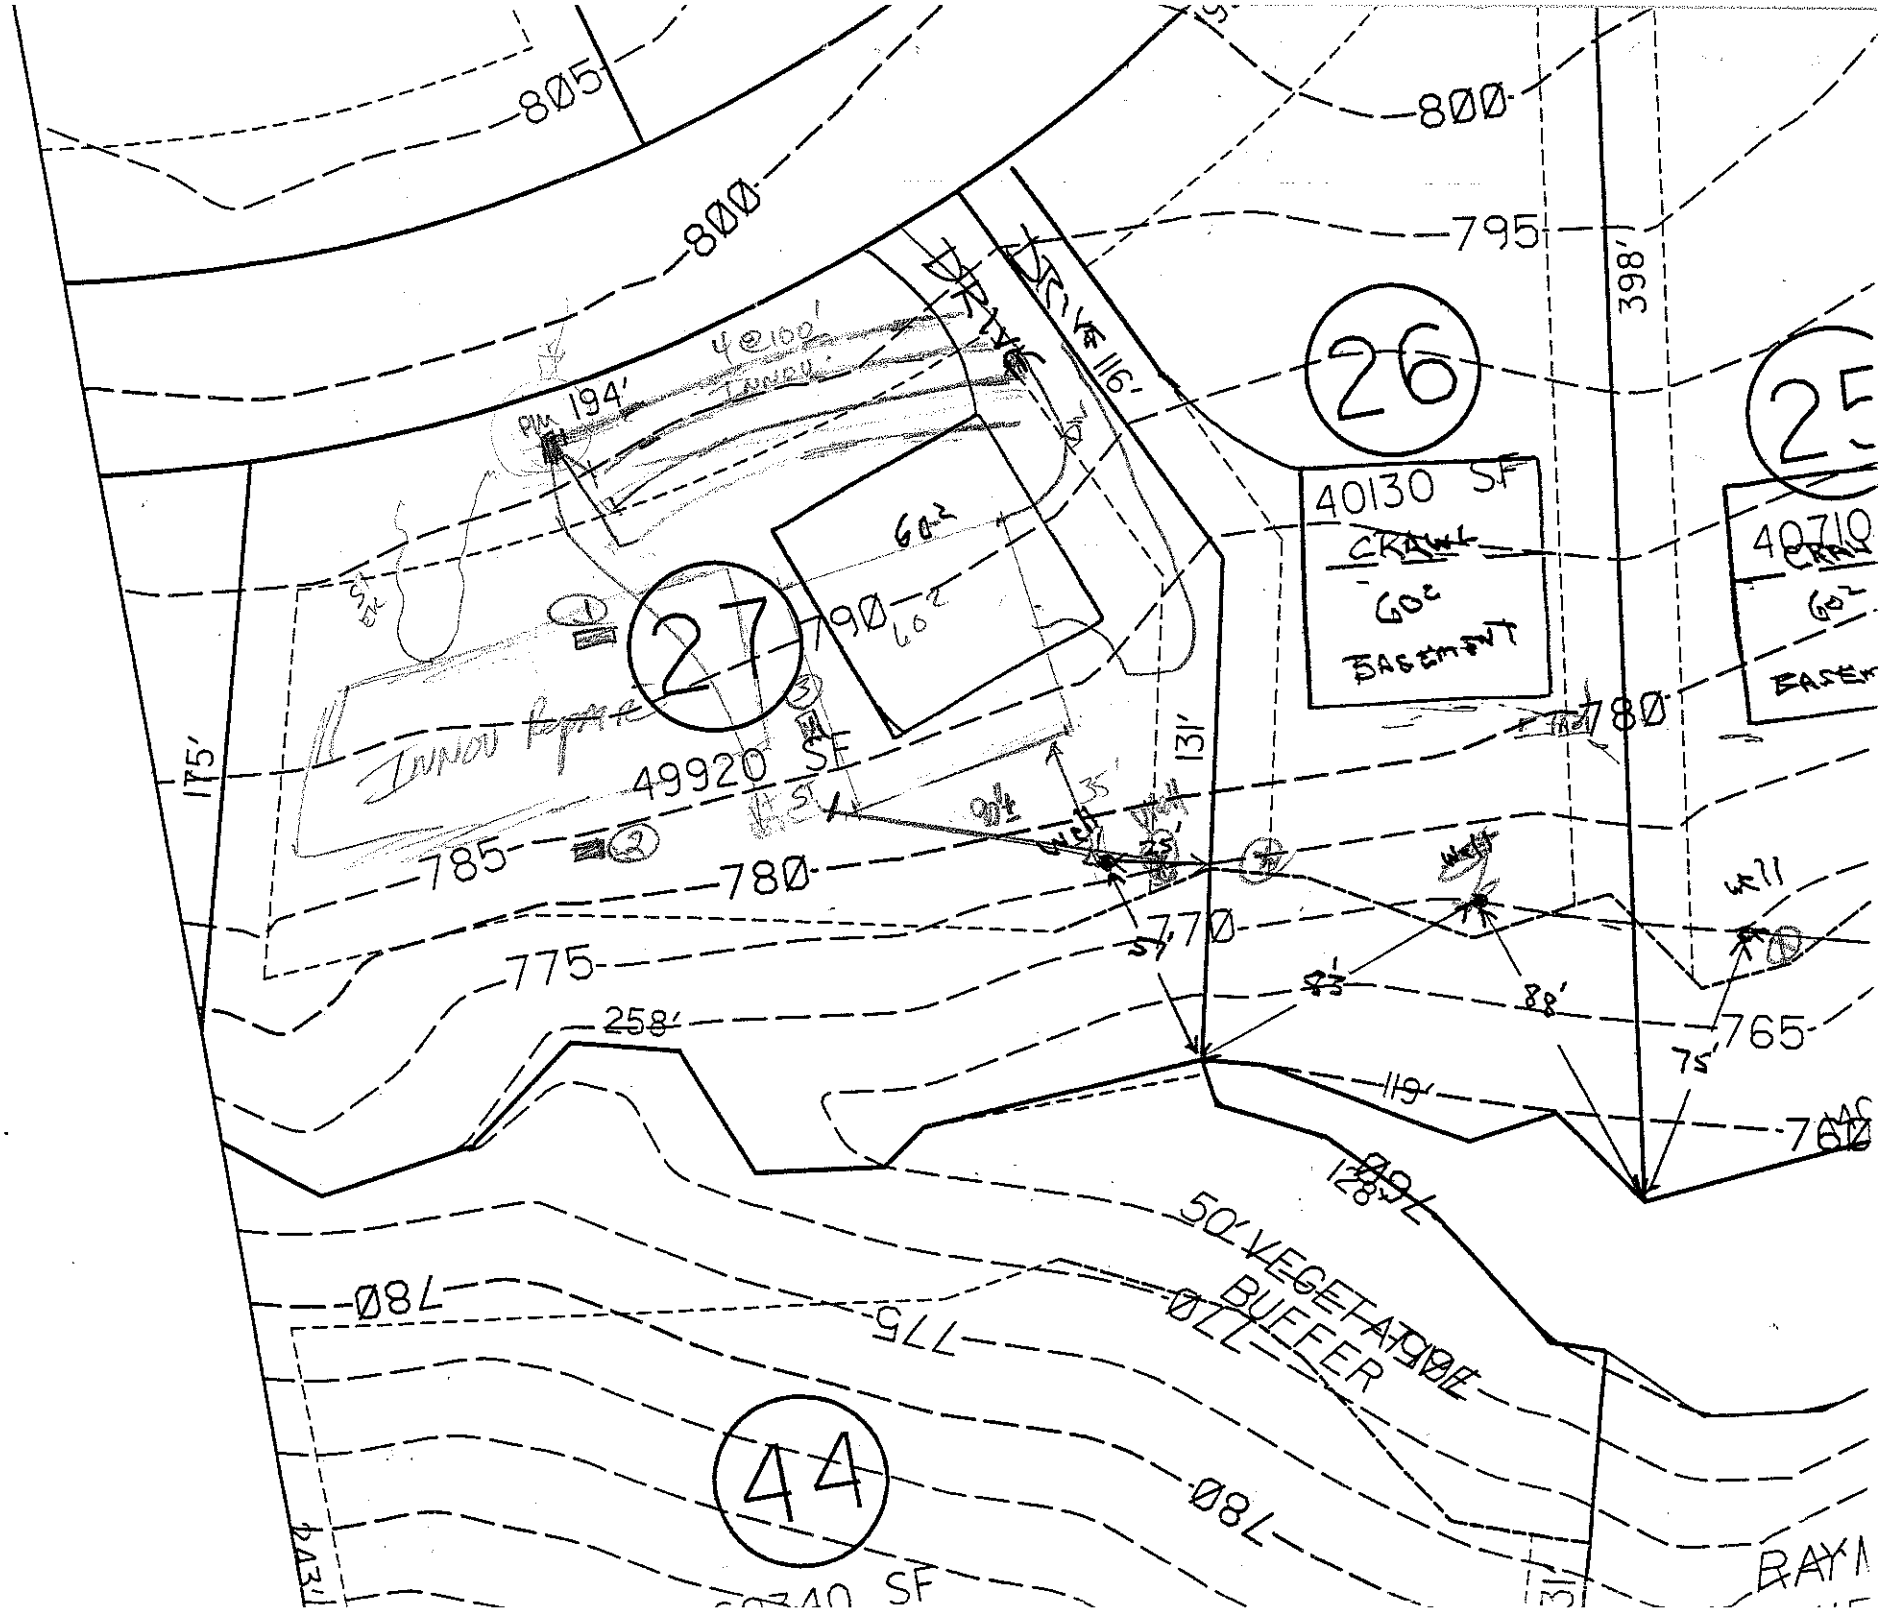
WNER: CRI APPLICANT: _____
DDRESS: _____ APPLICATION DATE: _____ DATE EVALUATED: _____
OPOSED FACILITY: _____ PROPOSED DESIGN FLOW (.1949): _____ PROPERTY SIZE: _____
CATION OF SITE: Lot 17 Willwood Cove PROPERTY RECORDED: _____
ATER SUPPLY: ☐ Private ☐ Public ☐ Well ☐ Spring ☐ Other _____
ALUATION METHOD: ☐ Auger Boring ☐ Pit ☐ Cut
PE OF WASTEWATER: ☐ Sewage ☐ Industrial Process ☐ Mixed

.1940 LAND-SCAPE POSITION/ SLOPE %	HORI-ZON DEPTH (IN.)	SOIL MORPHOLOGY (.1941) .1941 STRUCTURE/ TEXTURE	SOIL MORPHOLOGY (.1941) .1941 CONSISTENCE/ MINERALOGY	OTHER PROFILE FACTORS .1942 SOIL WETNESS/ COLOR	OTHER PROFILE FACTORS .1943 SOIL DEPTH	OTHER PROFILE FACTORS .1956 SAPRO CLASS	OTHER PROFILE FACTORS .1944 RESTR HORIZ	PROFILE CLASS & LTAR
	0-26	sab rock	fr					PS .3
	26-42	WKsab rock	Lowinsap fr					
2-1	0-31	sab rock	fi-fr					PS 3
	31-42	massive fr w/ SAP into Rock Fractured @ 2 ft						
	0-19	gr bk sl	fr					PS 3
	19-42+	sab rock	fi-fr					

DESCRIPTION	INITIAL SYSTEM	REPAIR SYSTEM
uilable Space (.1945)		
tem Type(s)		
LTAR		

OTHER FACTORS (.1946): _____
SITE CLASSIFICATION (.1948): _____

EVALUATED BY: _____
OTHER(S) PRESENT: _____


805
800
795
800
398'
26
40130 SF
CRAWL
60²
BASEMENT
25
40710
CRAWL
60²
BASEM
194'
4@100'
TANKS
116'
60²
27
190
60²
49920 SF
INNOV Bppe
175'
131'
780
785
780
775
770
765
258'
119'
128'
50' VEGETATIVE
BUFFER
44
43'
88'
75'
WELL
WELL
WELL
SEPTIC
35'
90'
SEPTIC
RAY