IREDELL COUNTY HEATLH DEPARTMENT

PAGE 2: *SITE PLAN WORKSHEET*

SEE THE SAMPLE SITE PLAN BELOW. INCOMPLETE SITE PLANS WILL BE RETURNED TO YOU FOR COMPLETION AND MAY RESULT IN A DELAY IN THE ISSUANCE OF YOUR SEPTIC SYSTEM PERMIT!!!

Place an (X) beside each item as you complete the site plan:

____ Property Line measurements are clearly identified...
____ All proposed structures are indicated...
SHOW: proposed house or business footprint, wells, water lines, patios, pools and decks, and any other item that will occupy space on the site
____ Front and side setbacks from property line...
____ Preferred driveway location and configuration, preferred well location...
____ Area you prefer your septic system to be placed...
____ North arrow, or other sufficient indicator of direction...

Circle N/A on the following if appropriate:


____ Location of septic systems and wells within 100' of your property... N/A
____ Location of easements and rights of ways on your property... N/A
____ Location of any designated wetlands on the property... N/A


Signature: _____
Property owner or owner's legal representative signature (SIGNATURE REQUIRED)

8/3/04
DATE

USE THIS SPACE TO DRAW YOUR SITE PLAN

AS PER HEALTH DEPT PERMIT

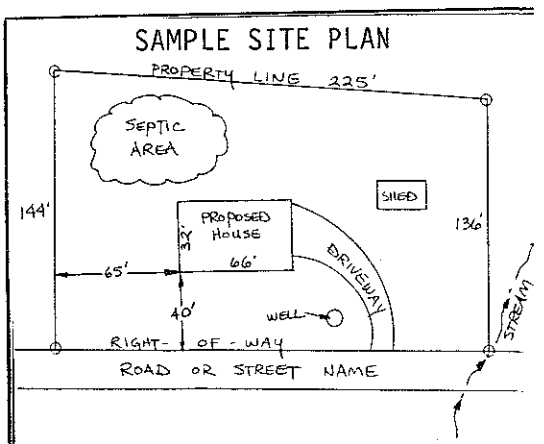

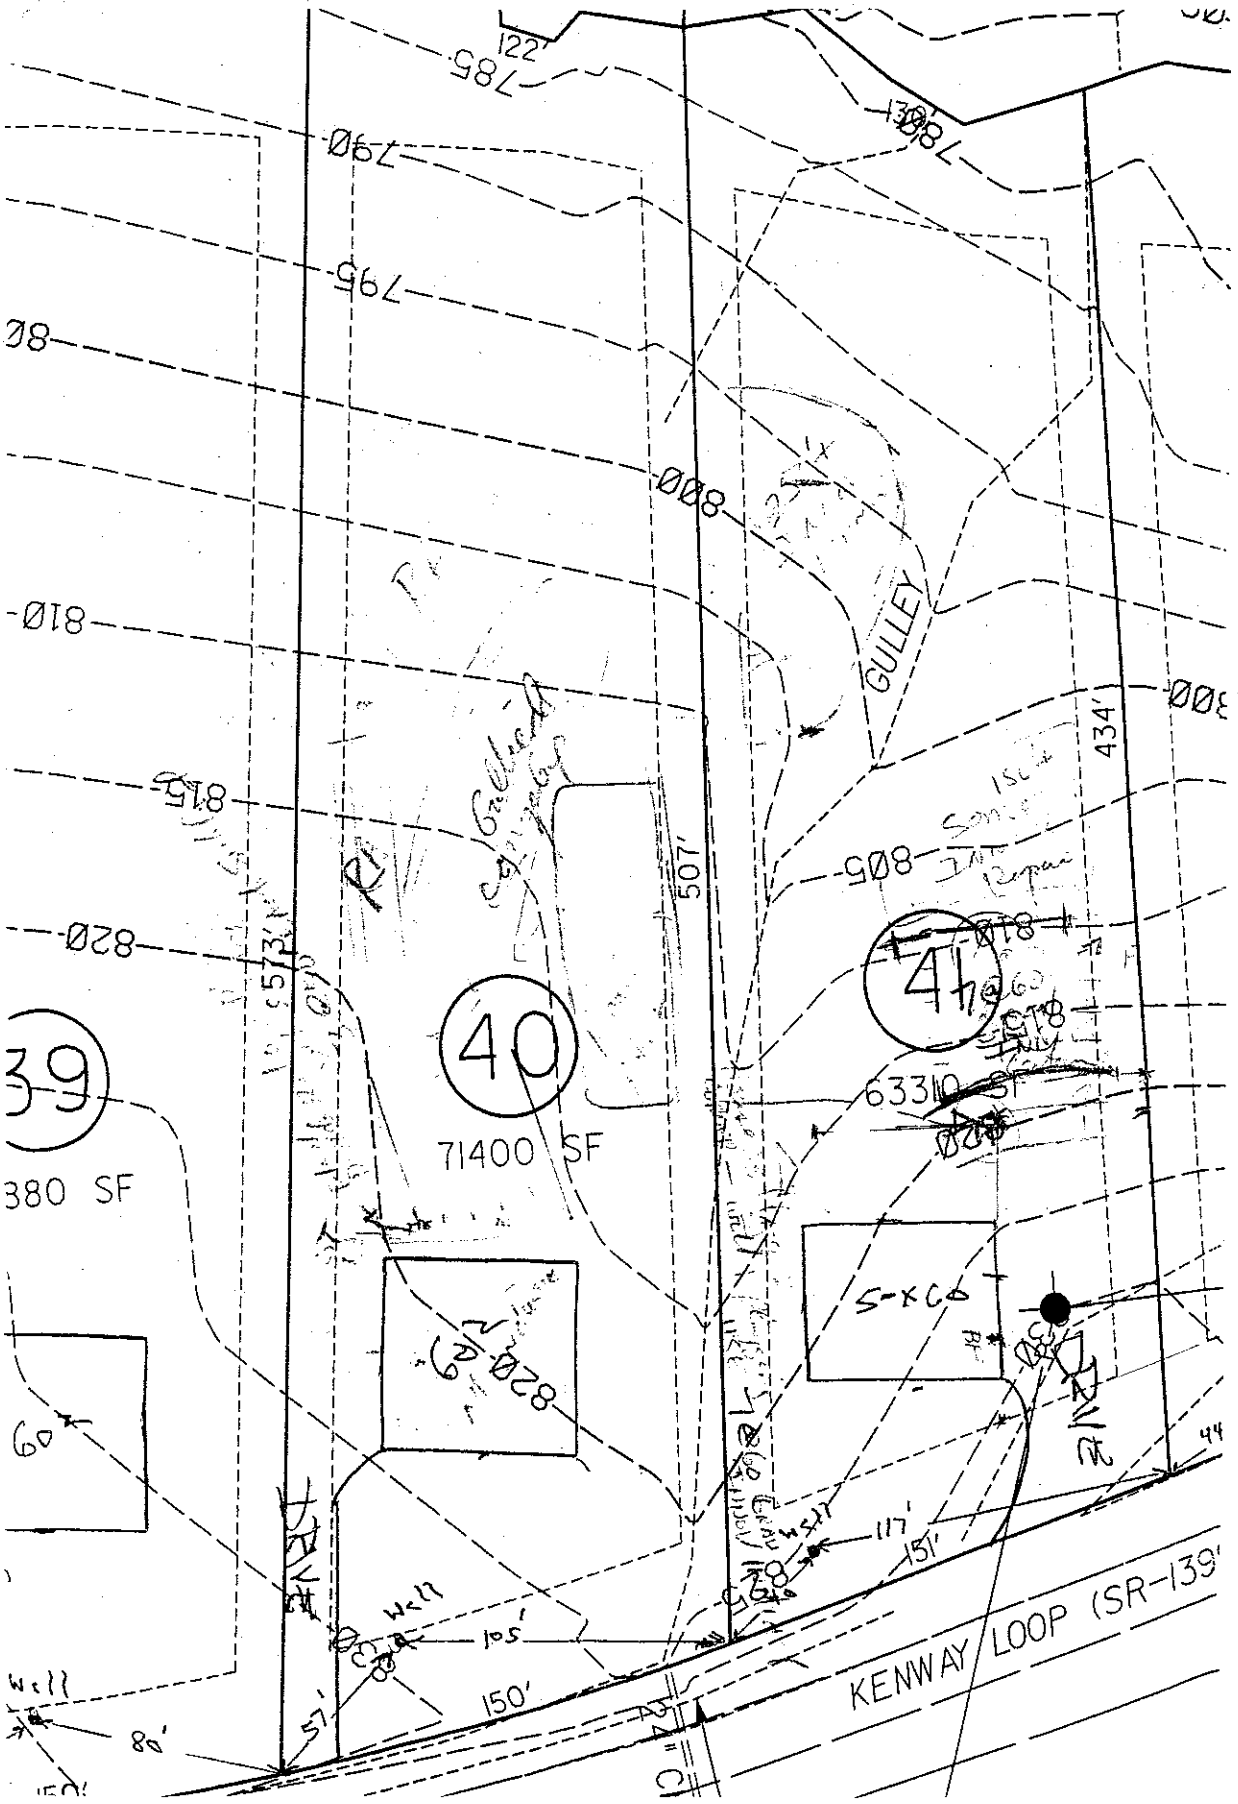
39
380 SF
40
71400 SF
4th
63310 SF
GULLEY
KENWAY LOOP (SR-139
507'
434'
150'
105'
117'
151'
60'
80'
57'
785
790
795
800
805
810
815
820
908