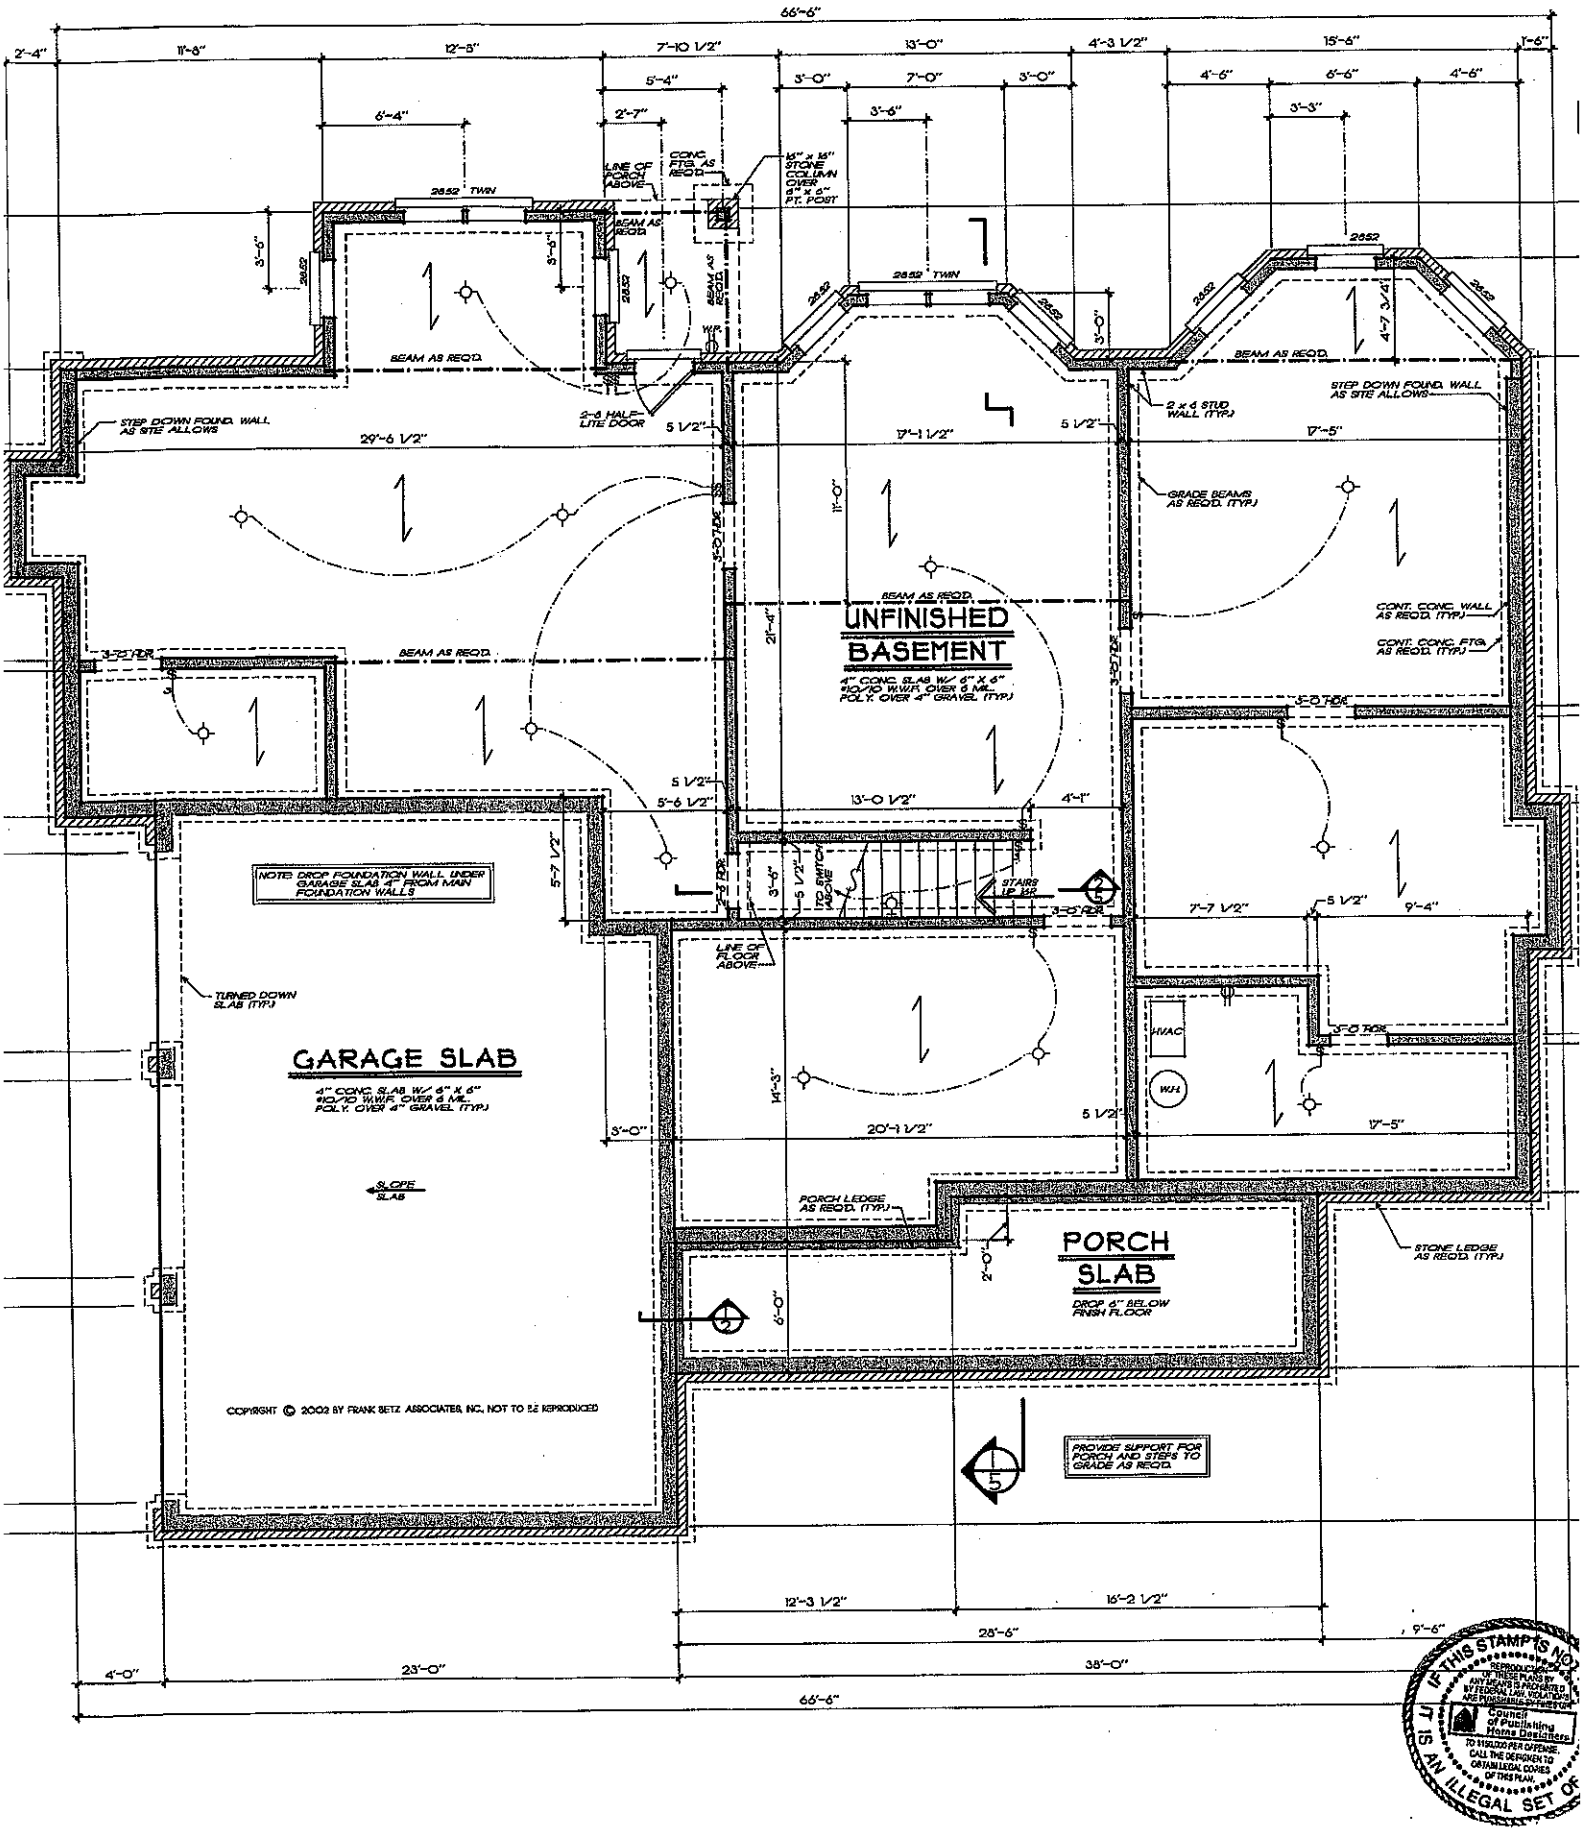



COPYRIGHT © 2002 BY FRANK BETZ ASSOCIATES, INC., NOT TO BE REPRODUCED

IF THIS STAMP IS NOT IN RED IT IS AN ILLEGAL SET OF PLANS
REPRODUCTION OF THESE PLANS BY ANY MEANS IS PROHIBITED BY FEDERAL LAW. VIOLATIONS ARE PUNISHABLE BY FINES UP TO $150,000 PER OFFENSE. CALL THE DESIGNER TO OBTAIN LEGAL COPIES OF THIS PLAN.
Council of Publishing Home Designers

BASEMENT FOUNDATION PLAN

1/4" = 1'-0"

FRANK BETZ ASSOCIATES, INC. ASSUMES NO LIABILITY FOR ANY CHANGES OR MODIFICATIONS MADE TO THESE PLANS BY OTHERS.

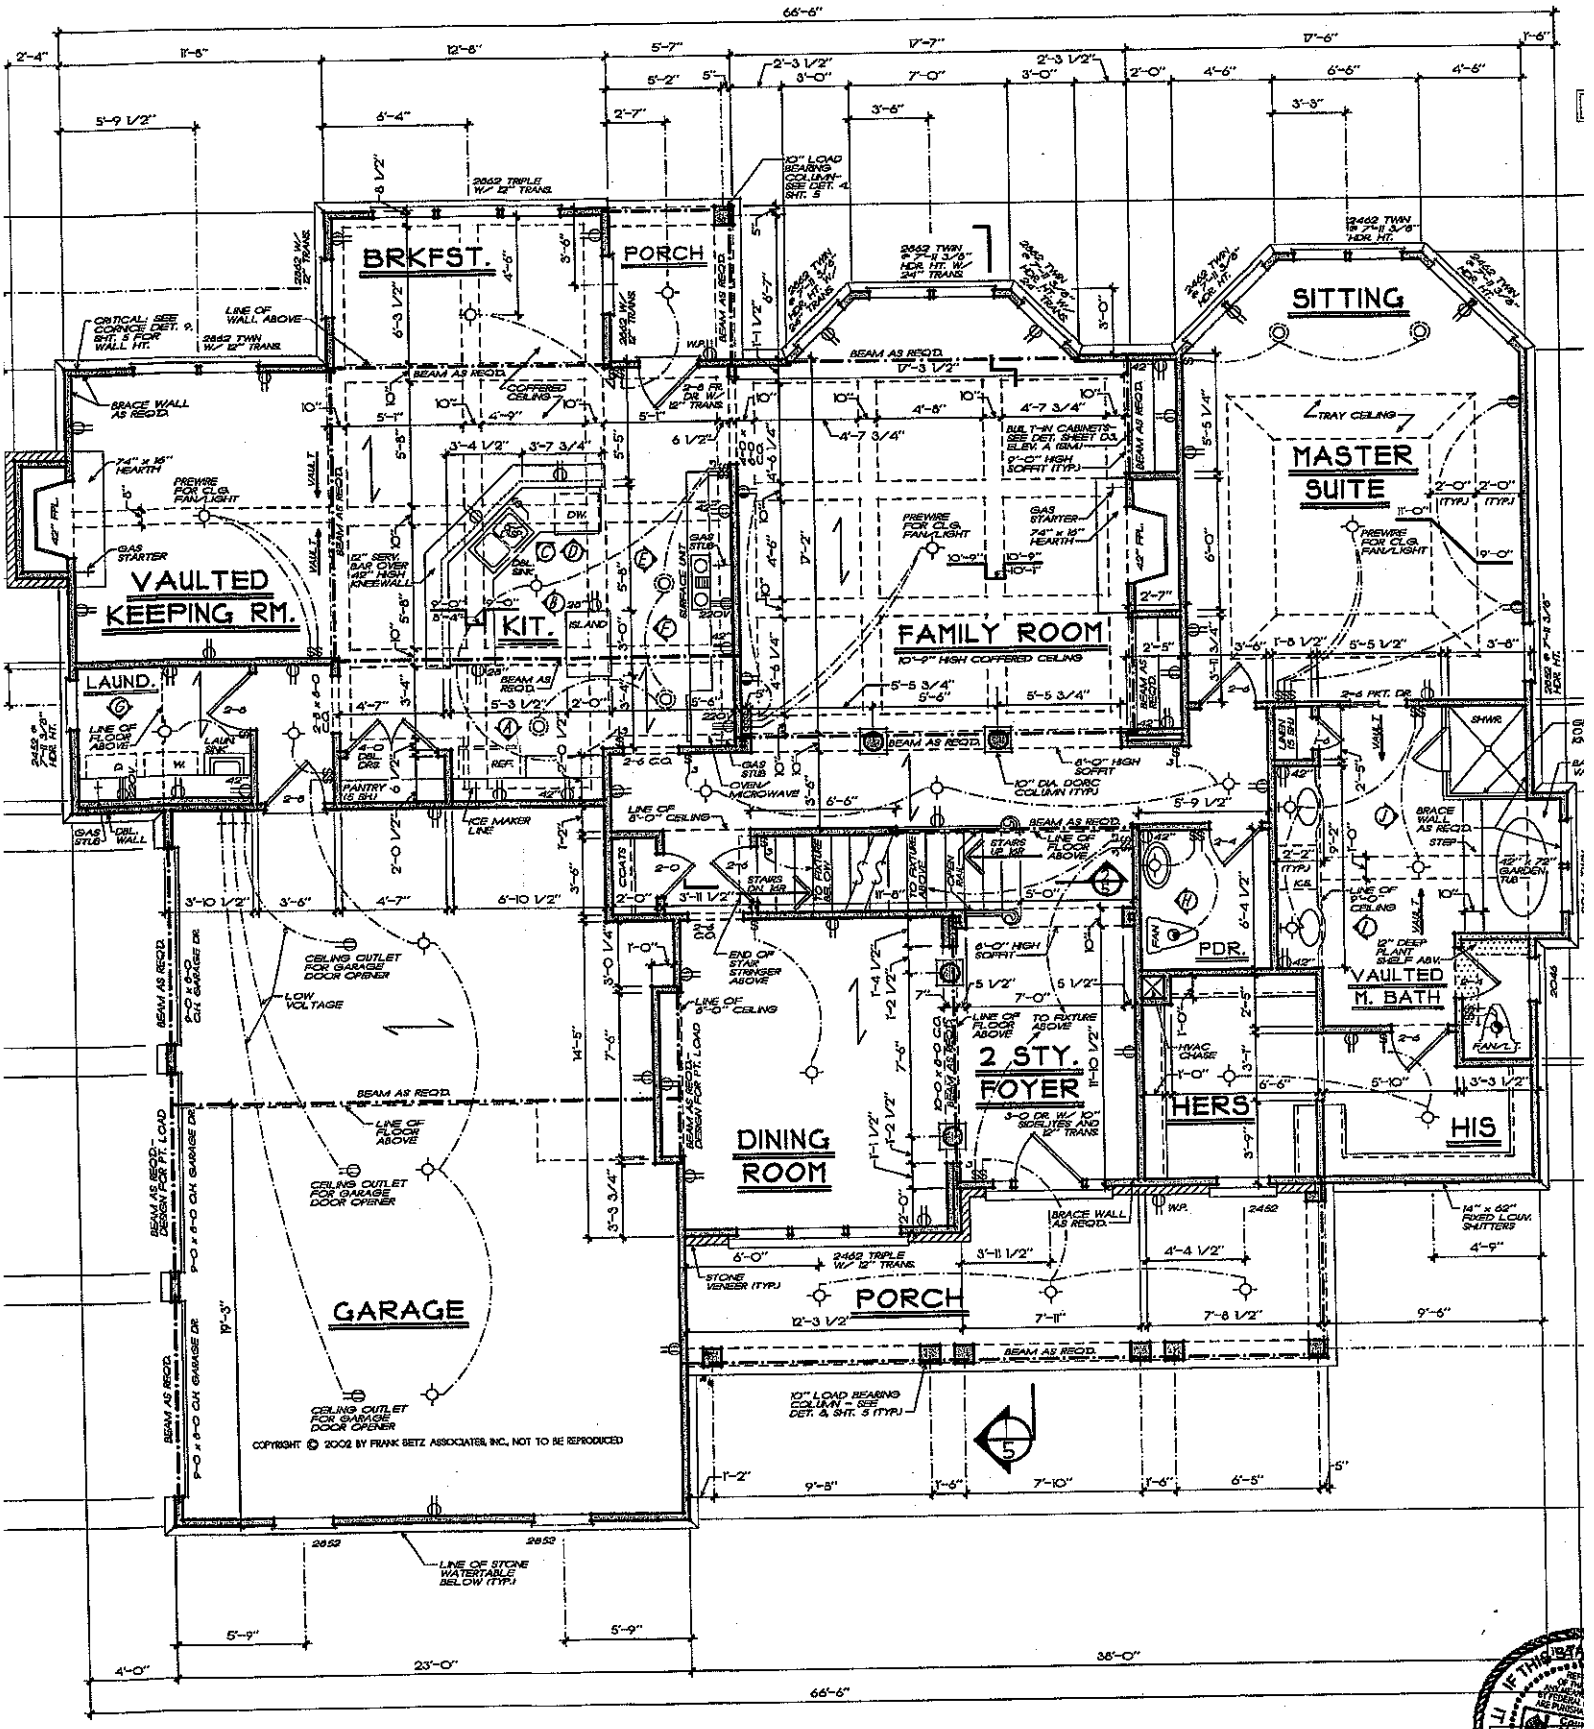


COPYRIGHT © 2002 BY FRANK BETZ ASSOCIATES, INC., NOT TO BE REPRODUCED

FRANK BETZ ASSOCIATES, INC. ASSUMES NO LIABILITY FOR ANY CHANGES OR MODIFICATIONS MADE TO THESE PLANS BY OTHERS.

FIRST FLOOR PLAN

1/4" = 1'-0"

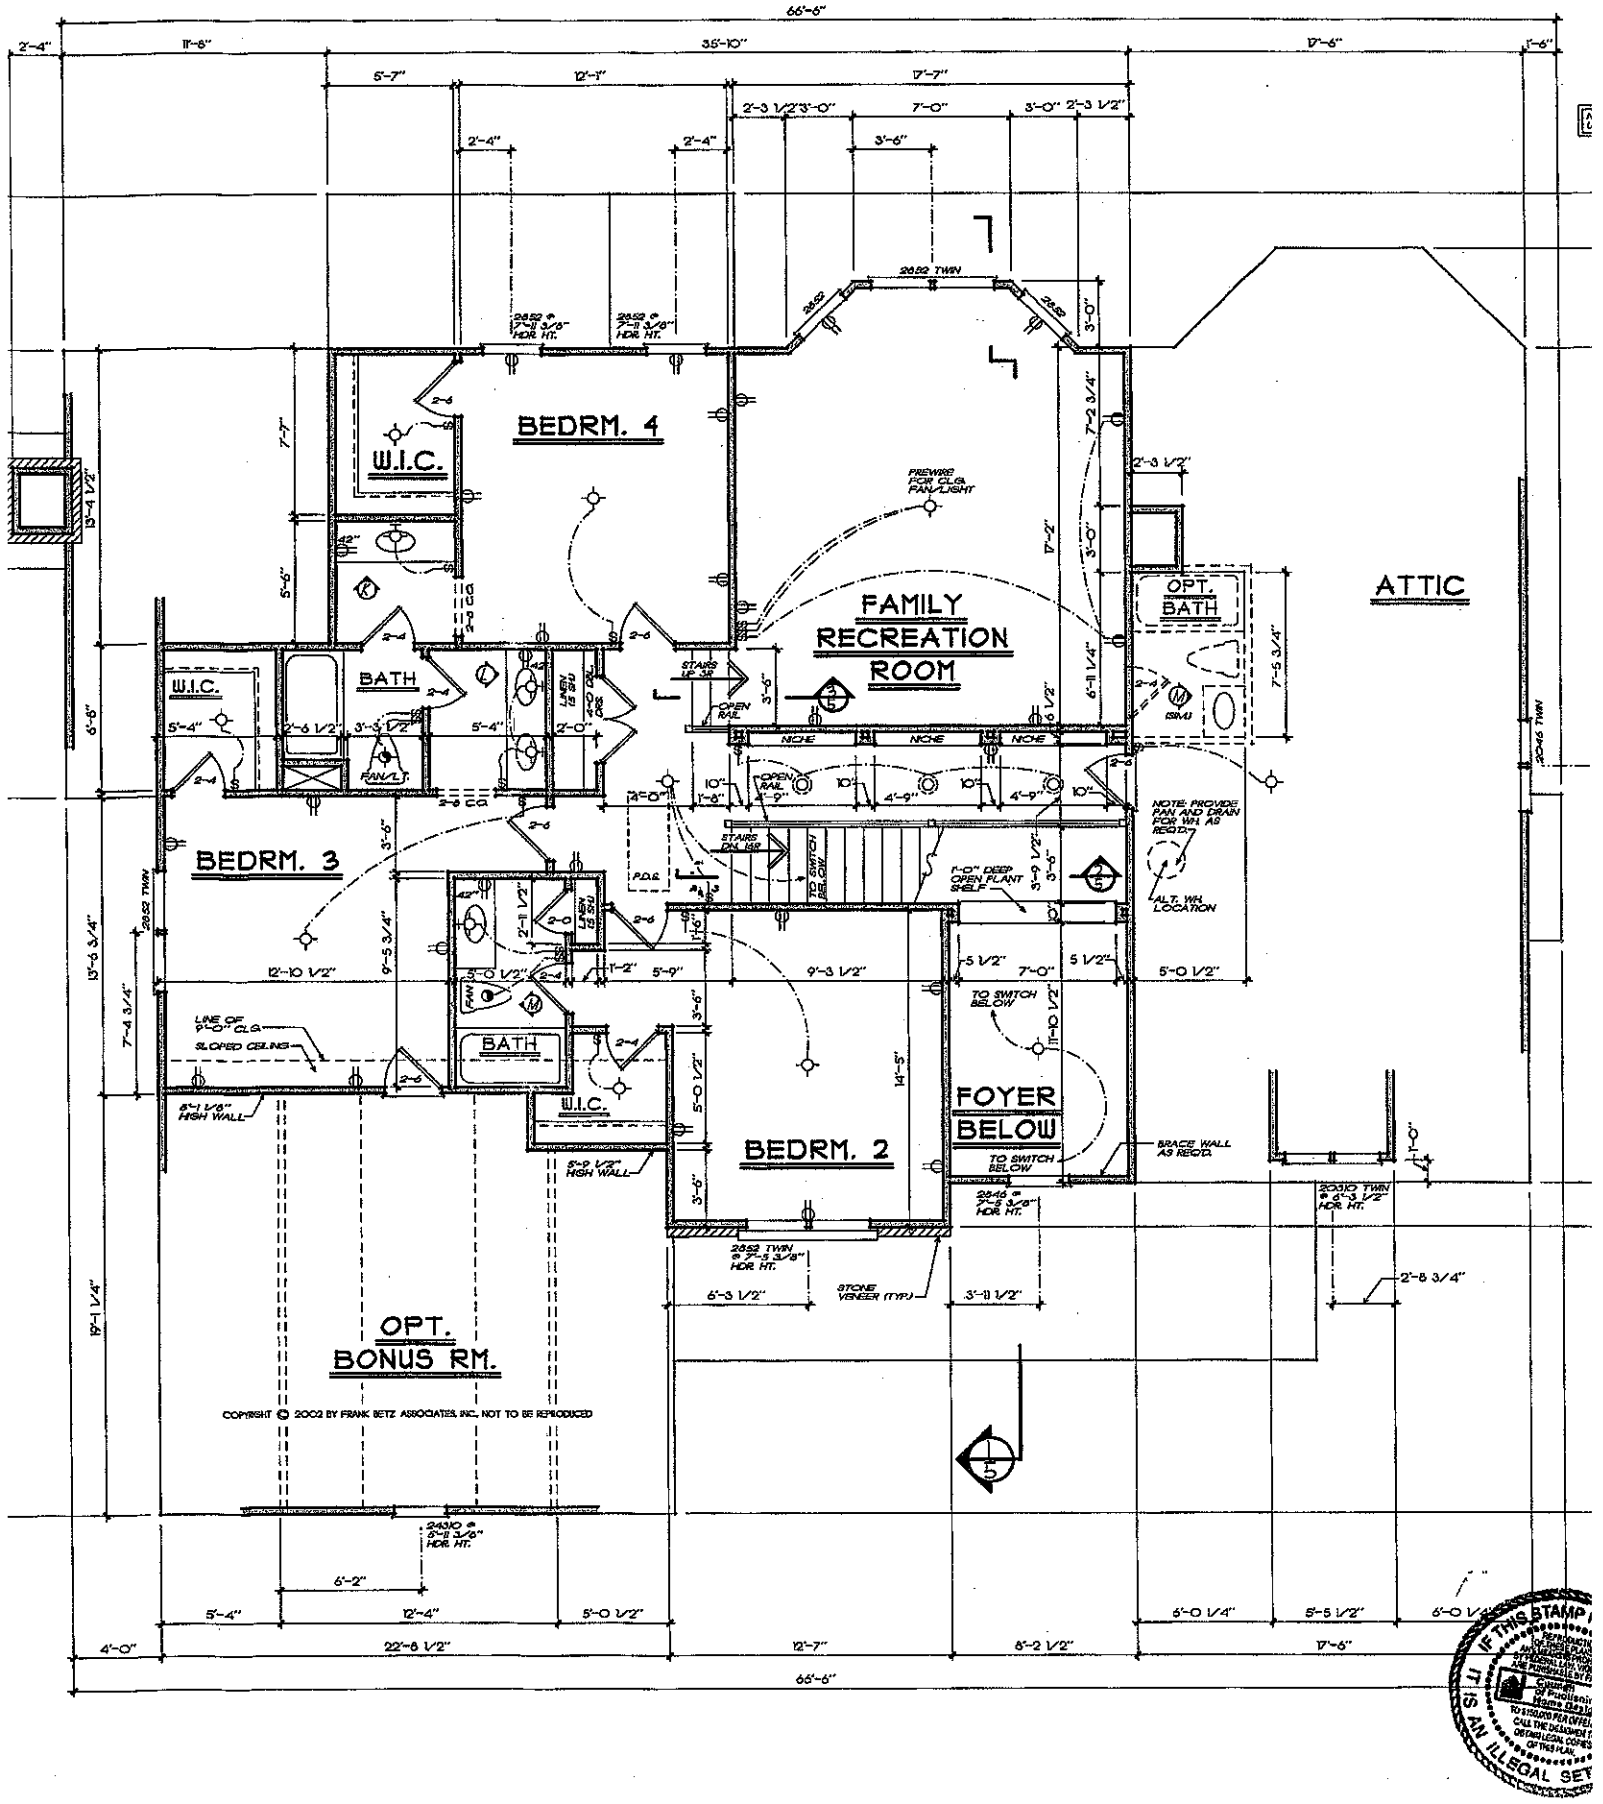

COPYRIGHT © 2002 BY FRANK BETZ ASSOCIATES, INC. NOT TO BE REPRODUCED

IF THIS STAMP IS NOT IN RED IT IS AN ILLEGAL SET

SECOND FLOOR PLAN

1/4" = 1'-0"

FRANK BETZ ASSOCIATES, INC. ASSUMES NO LIABILITY FOR ANY CHANGES OR MODIFICATIONS MADE TO THESE PLANS BY OTHERS.