
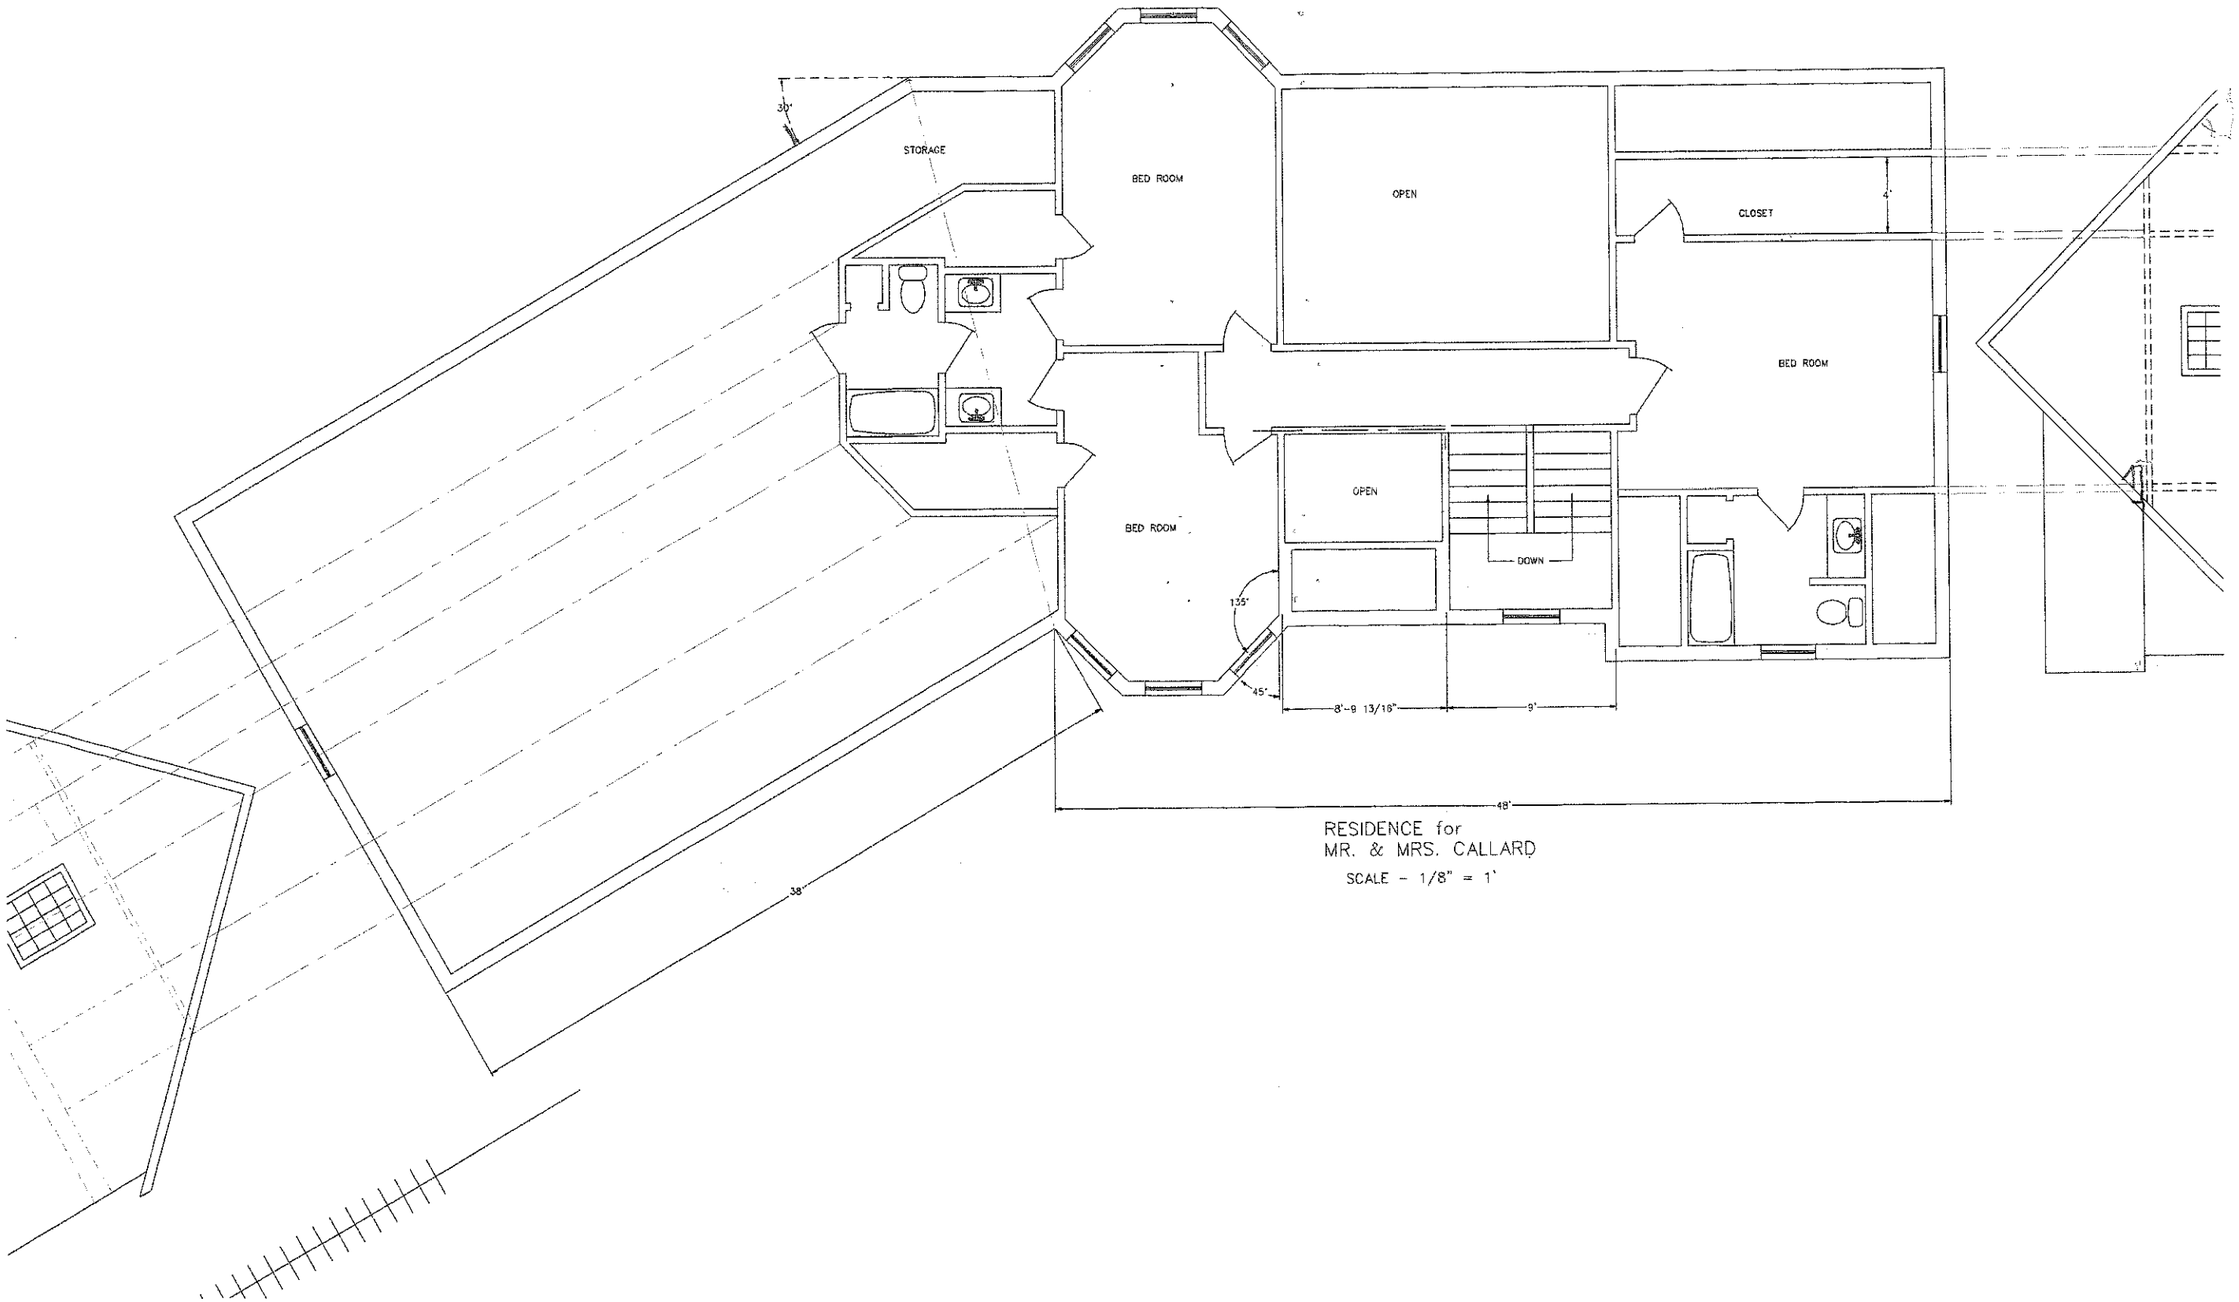



RESIDENCE for
MR. & MRS. CALLARD

SCALE - 1/8" = 1'

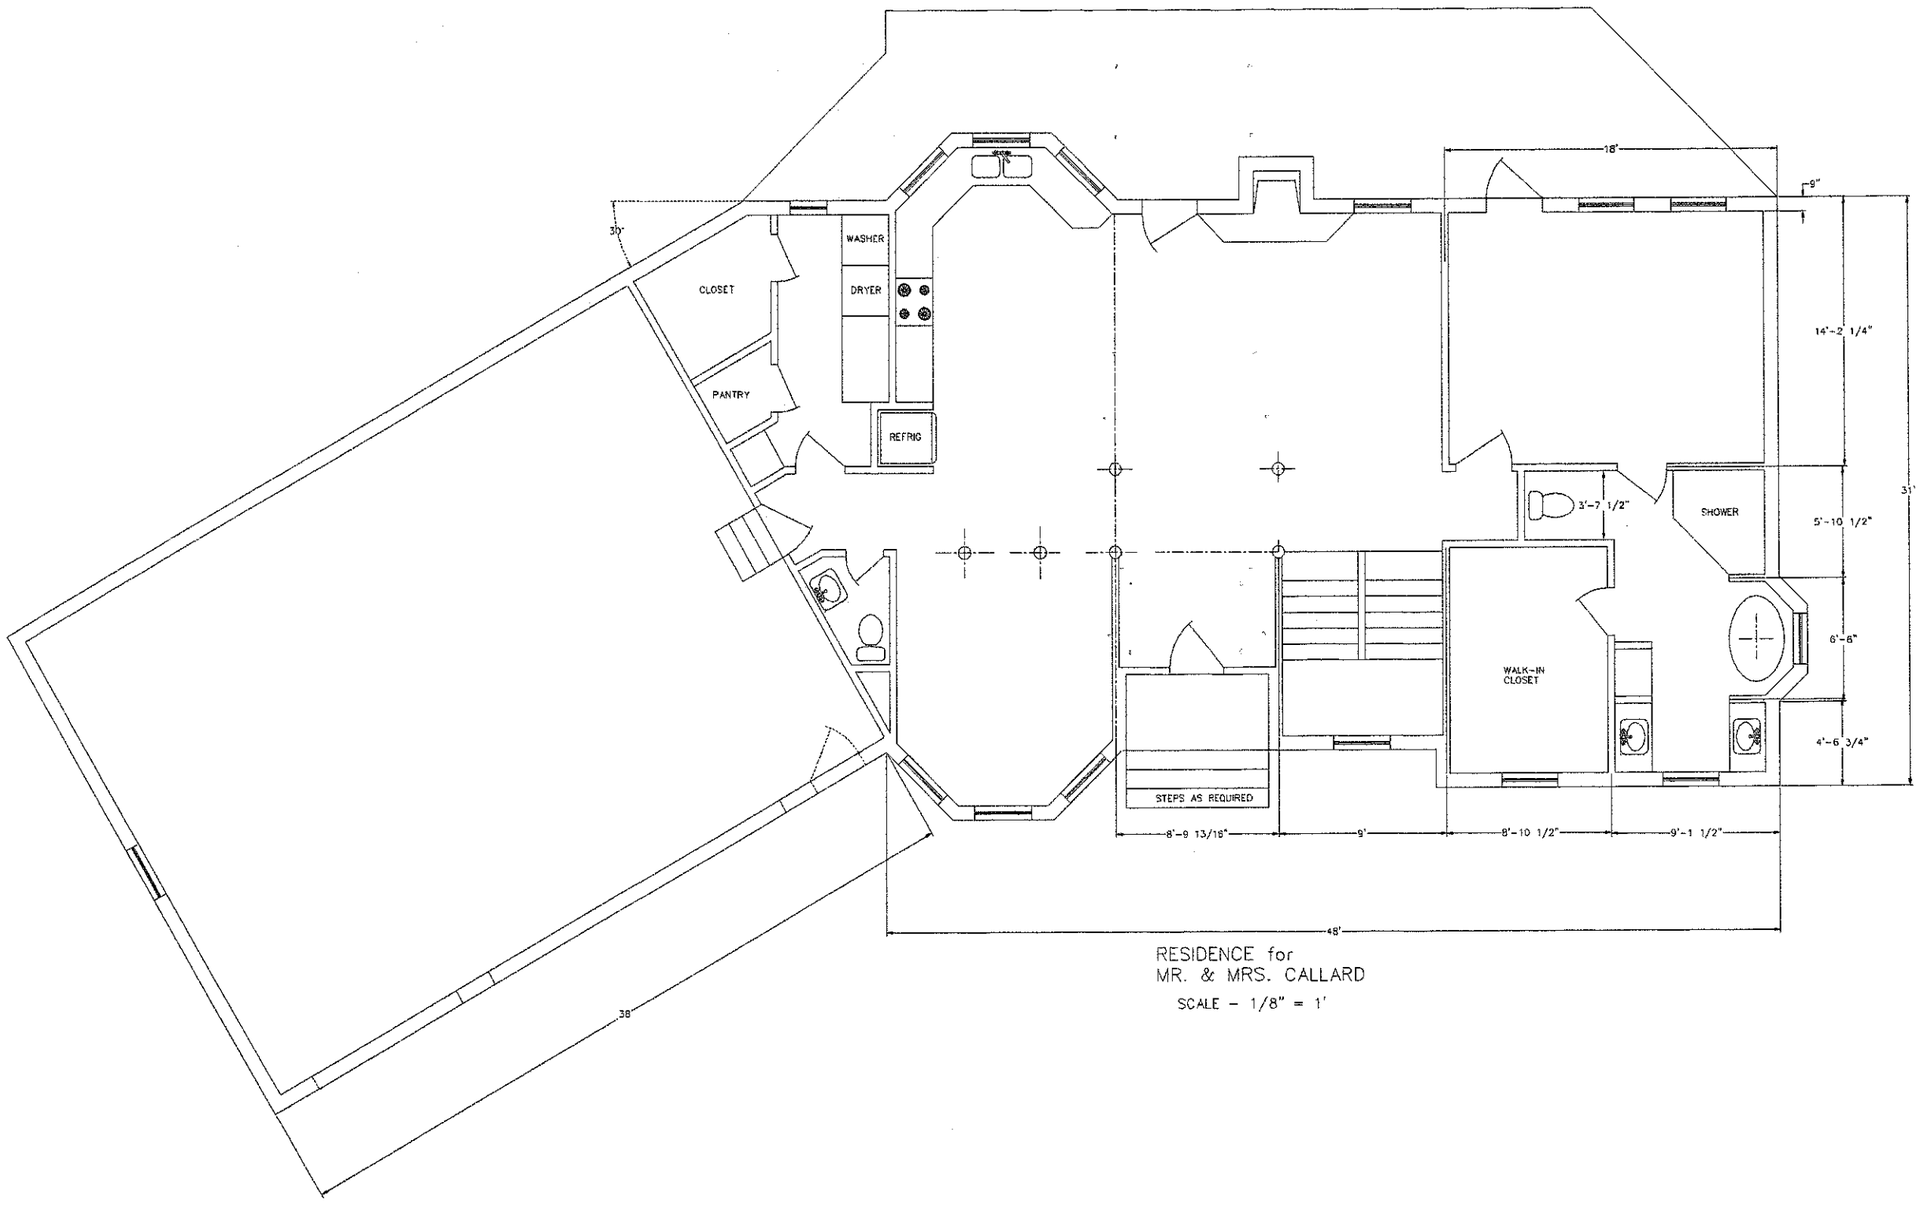

RESIDENCE for
MR. & MRS. CALLARD

SCALE - 1/8" = 1'

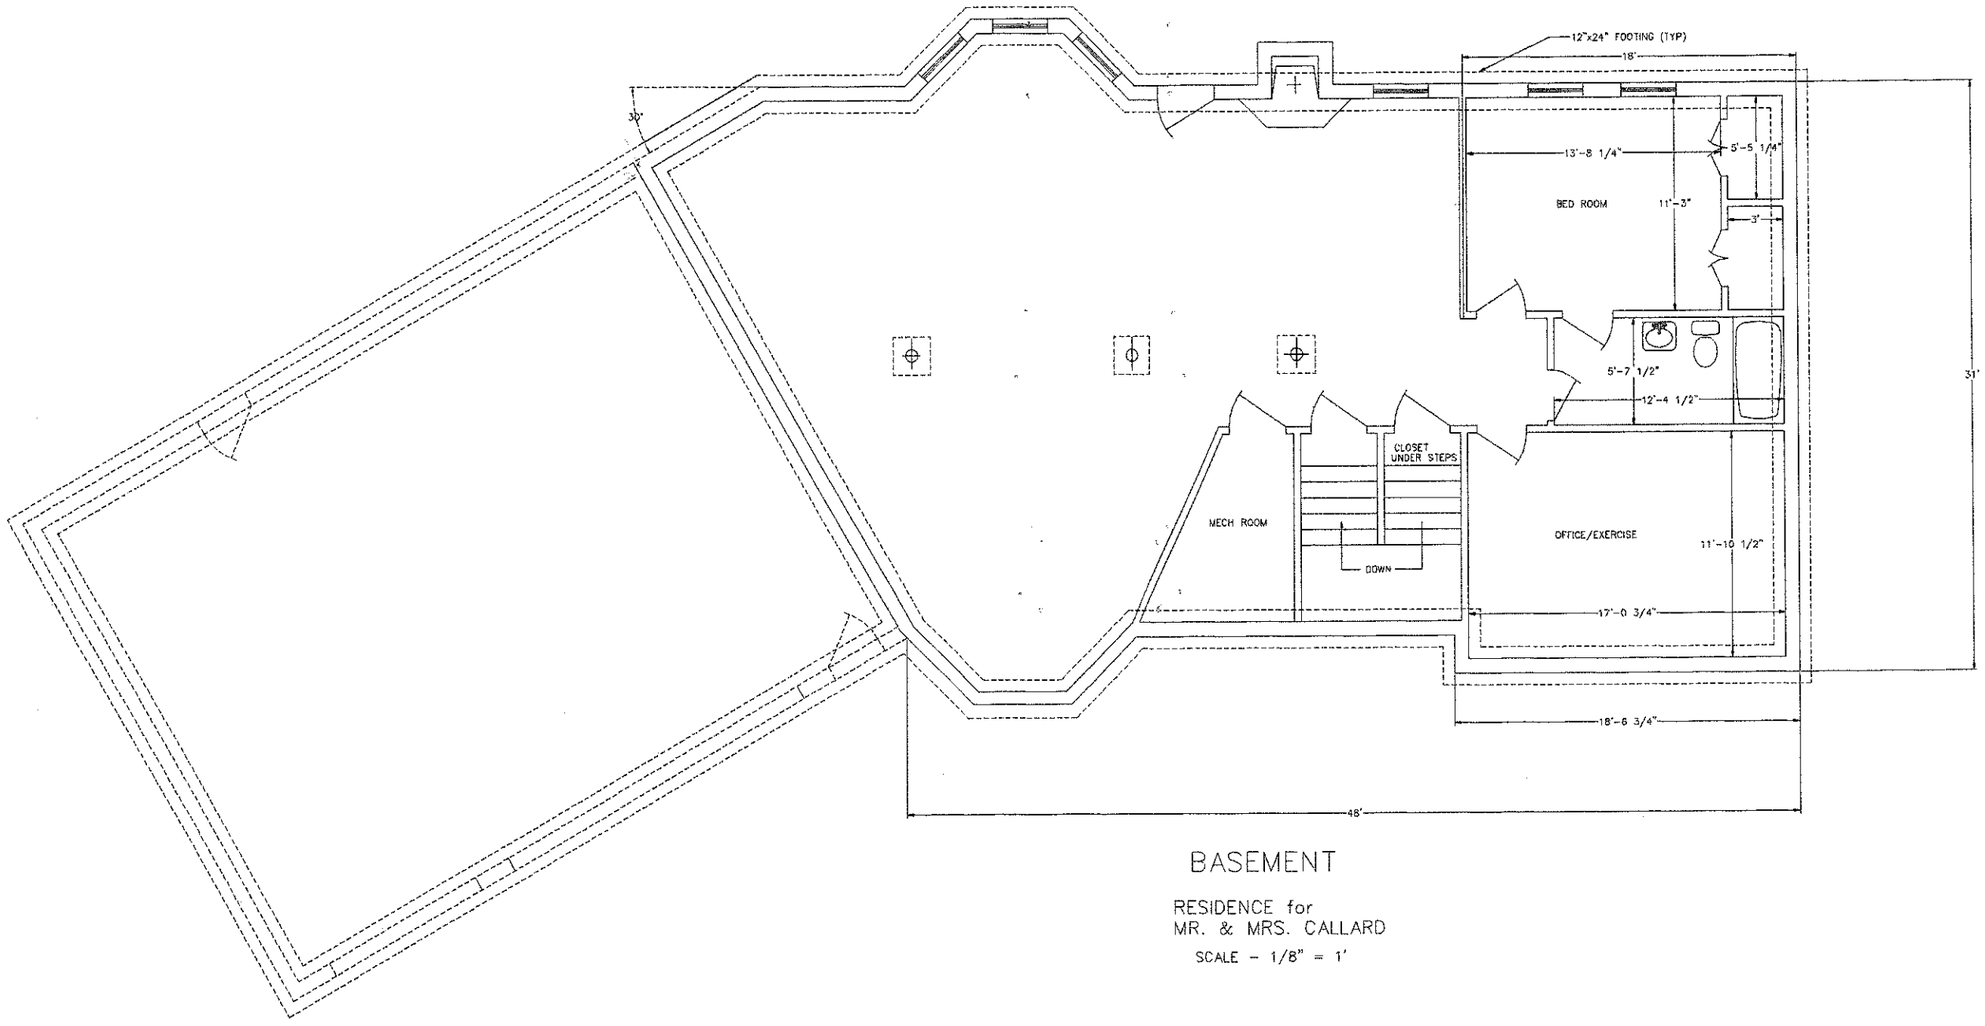

BASEMENT

RESIDENCE for
MR. & MRS. CALLARD

SCALE - 1/8" = 1'