IREDELL COUNTY HEALTH DEPARTMENT *ENVIRONMENTAL HEALTH DIVISION:*

SITE PLAN WORKSHEET

SEE THE "SAMPLE SITE PLAN" BELOW. ***INCOMPLETE SITE PLANS WILL BE RETURNED TO YOU FOR COMPLETION AND MAY RESULT IN A DELAY IN THE ISSUANCE OF YOUR SEPTIC SYSTEM PERMIT!!!***

Place an (X) beside each item as you complete the site plan:

_____ Property Line measurements are clearly identified... **_____ All proposed structures are indicated...**

SHOW: proposed house or business footprint, wells, water lines, patios, pools and decks, and any other item that will occupy space on the site


_____ Front and side setbacks from property line... **_____ Preferred driveway location and configuration, preferred well location...**

_____ Area you prefer your septic system to be placed... **_____ North arrow, or other sufficient indicator of direction...**

Circle N/A on the following if appropriate:

_____ Location of septic systems and wells within 100' of your property... N/A

_____ Location of easements and rights of ways on your property... N/A **_____ Location of any designated wetlands on the property... N/A**

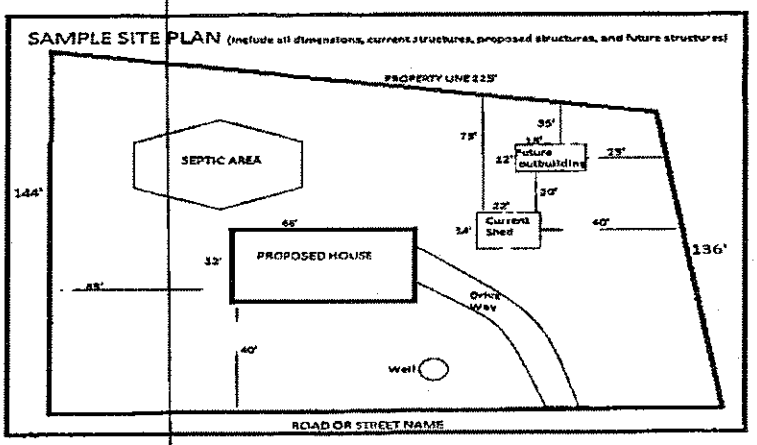

USE THIS SPACE TO DRAW YOUR SITE PLAN


Please See Attached

Signature: SR

REQUIRED property owner or owner's legal representative signature.

3/31/16

DATE

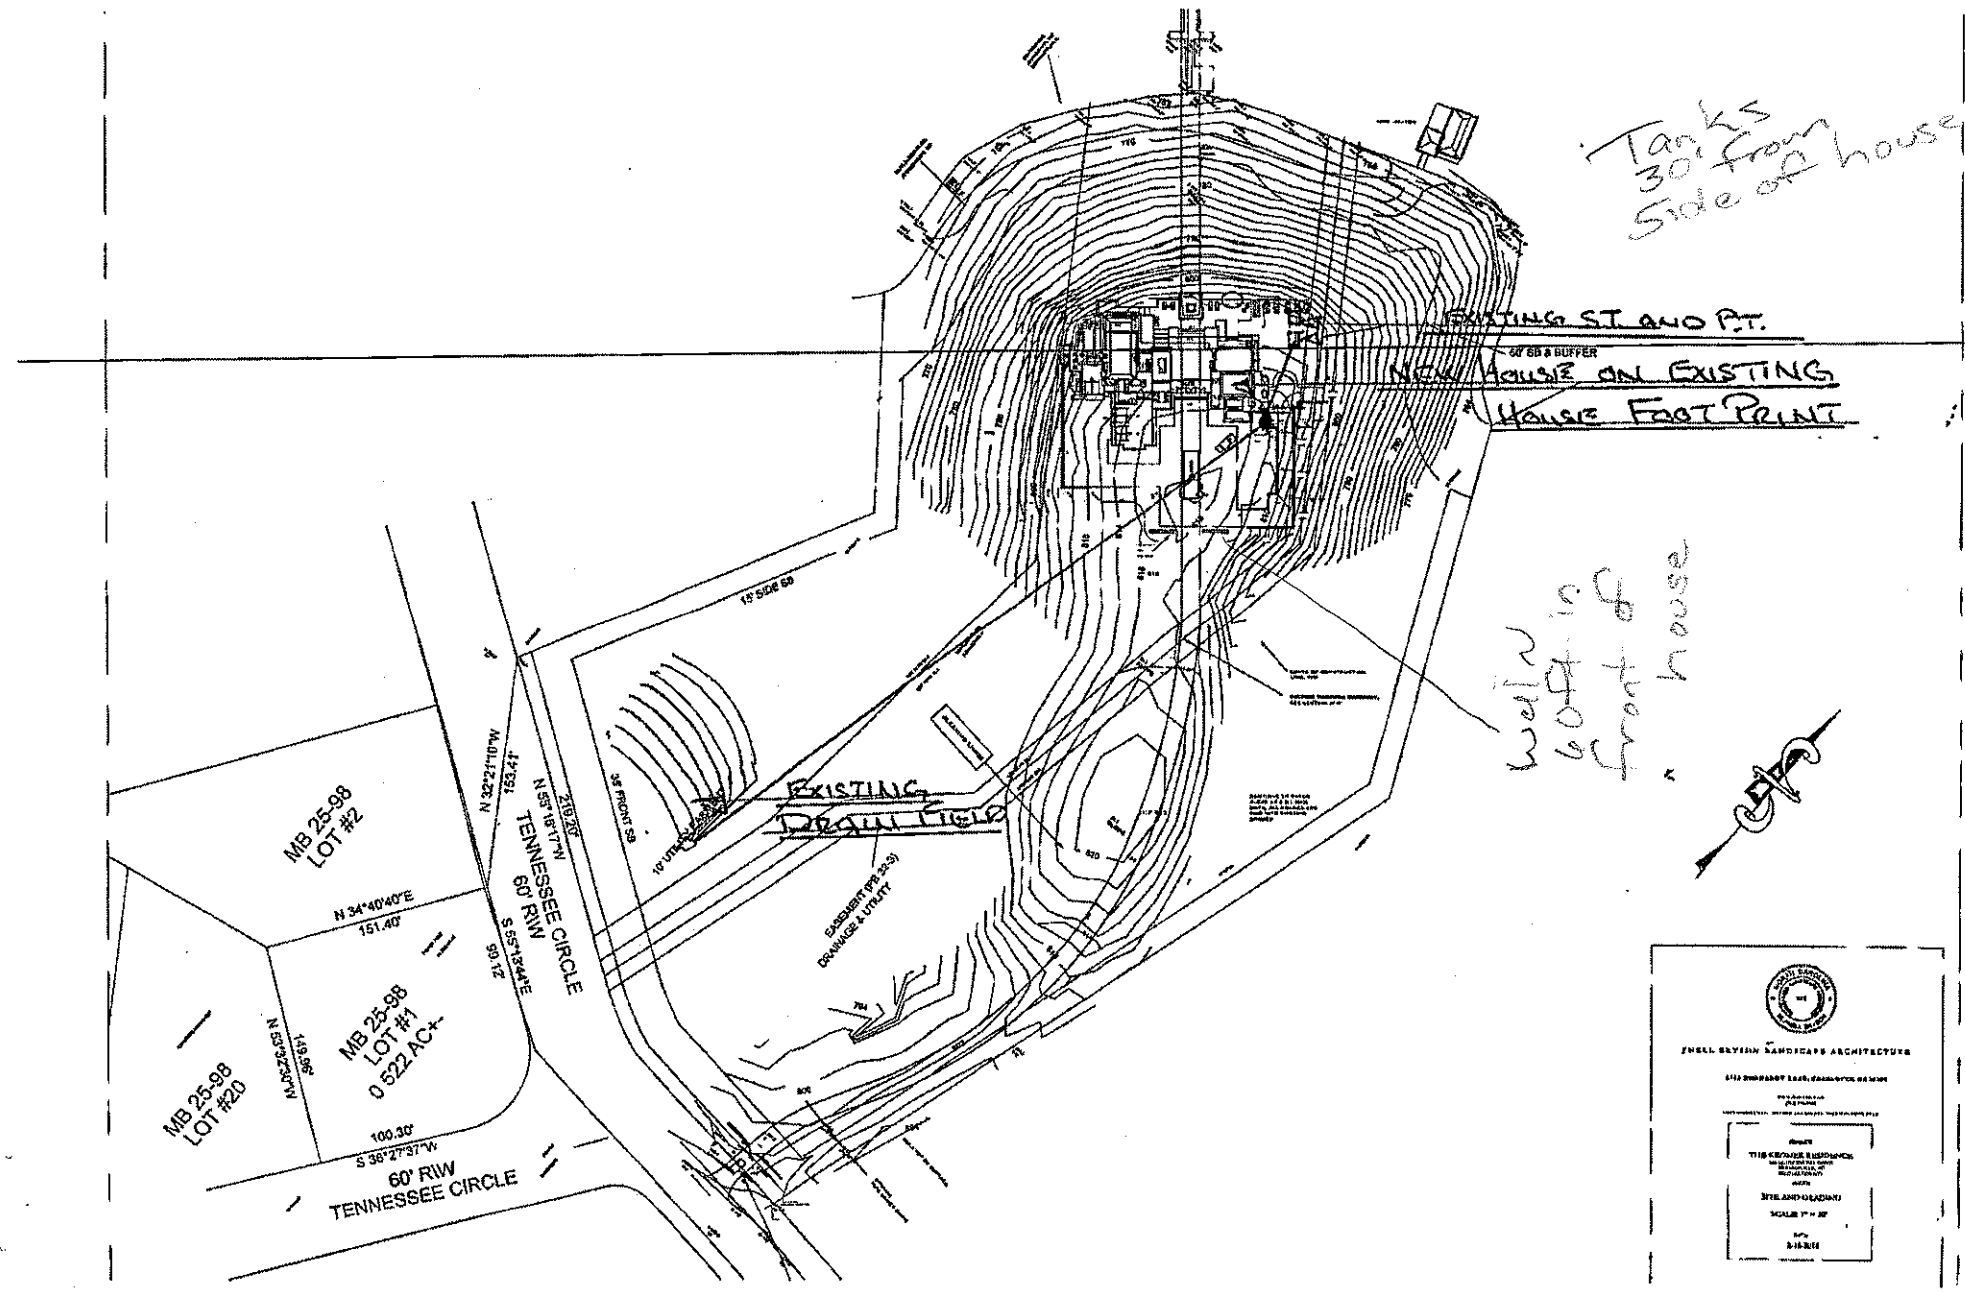
Tanks 30' from Side of house
EXISTING ST AND P.T.
NEW HOUSE ON EXISTING HOUSE FOOT PRINT
Well is 40' from house
EXISTING DRAIN FIELD
MB 25-98 LOT #2
MB 25-98 LOT #1 0.522 AC+-
MB 25-98 LOT #20
TENNESSEE CIRCLE 60' RIW
60' RIW TENNESSEE CIRCLE
N 34°40'40"E 151.40'
S 55°13'34"E 99.12'
S 36°27'37"W 100.30'
N 32°21'10"W 153.41'
N 57°18'17"W 218.20'
15' SIDE SB
30' FRONT SB
60' SB & BUFFER
EASEMENT (PB 25-98) DRAINAGE & UTILITY
SNELL SEVIER LANDSCAPE ARCHITECTURE