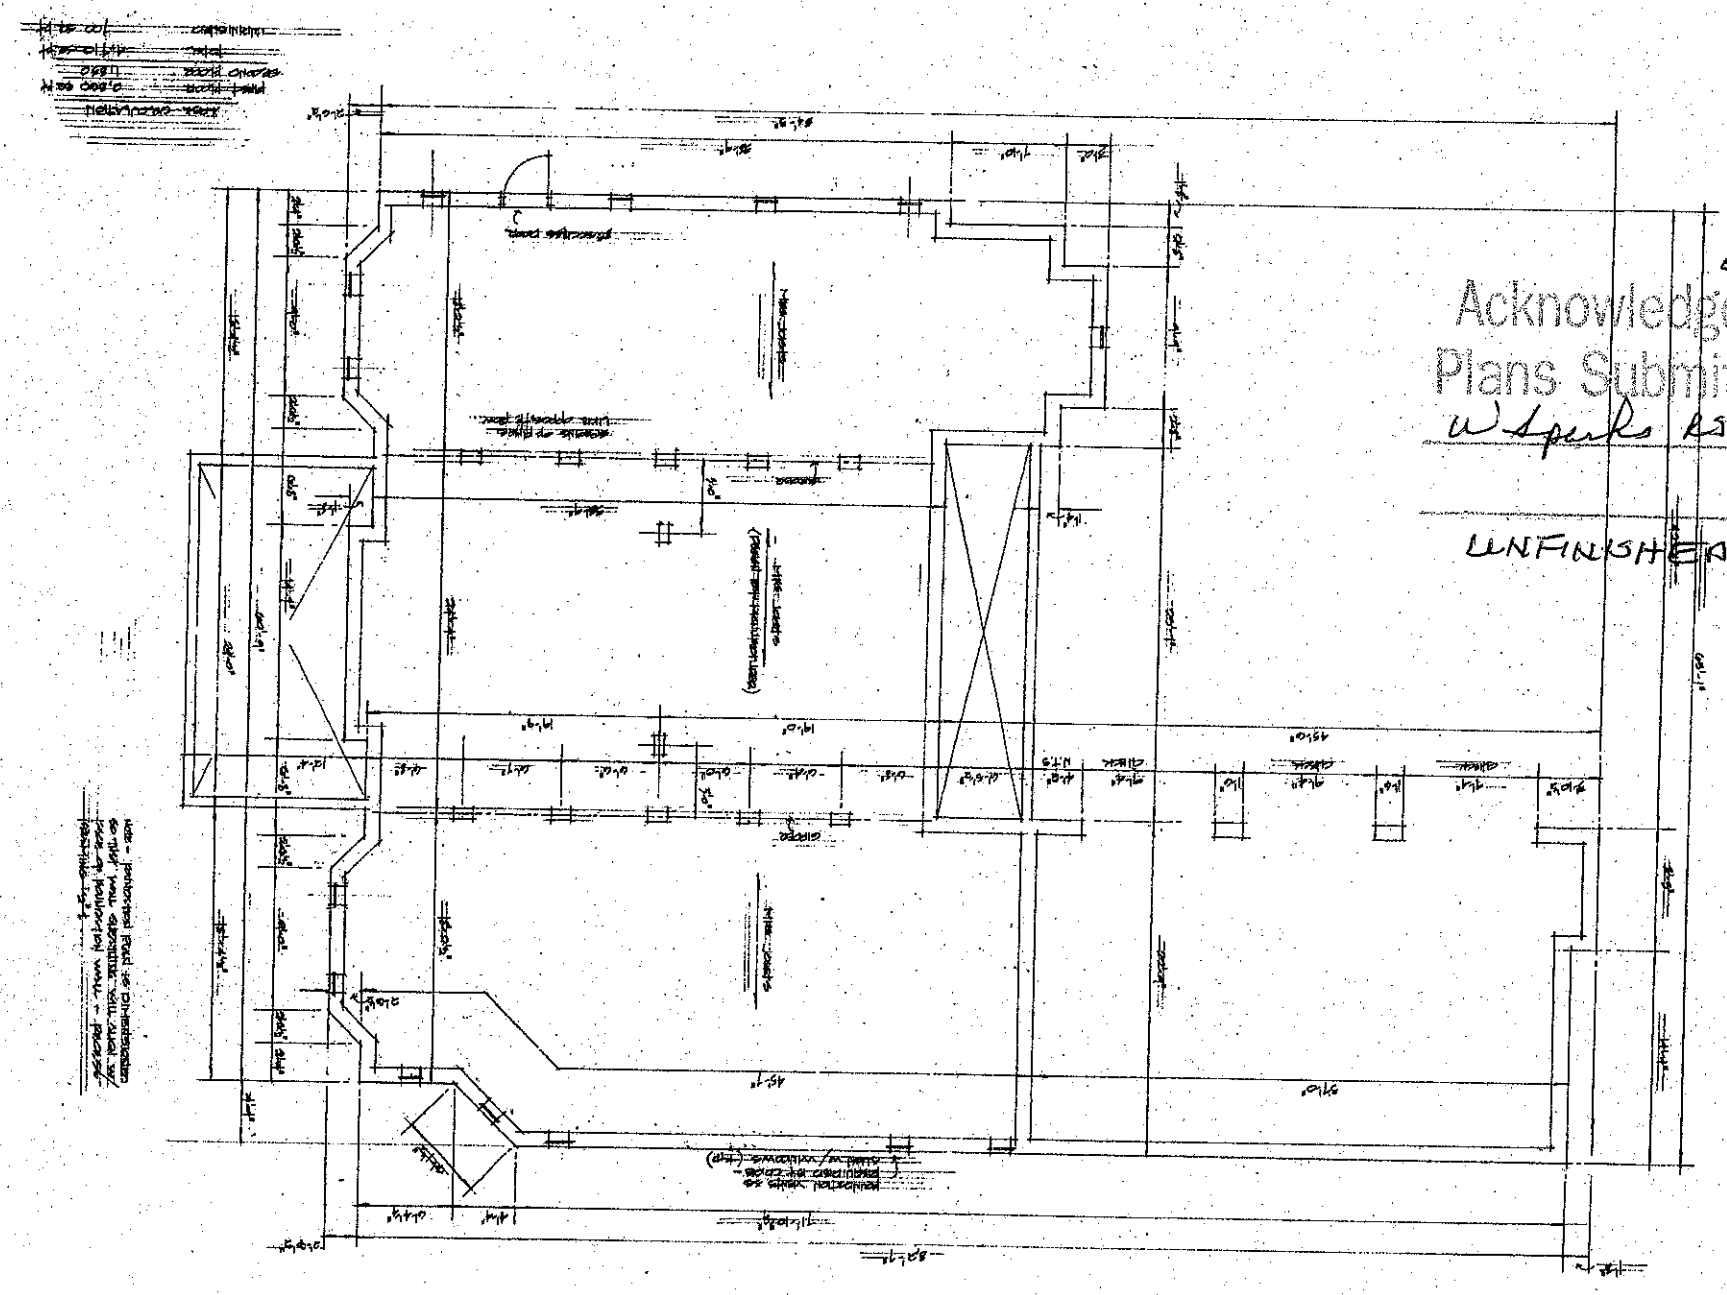
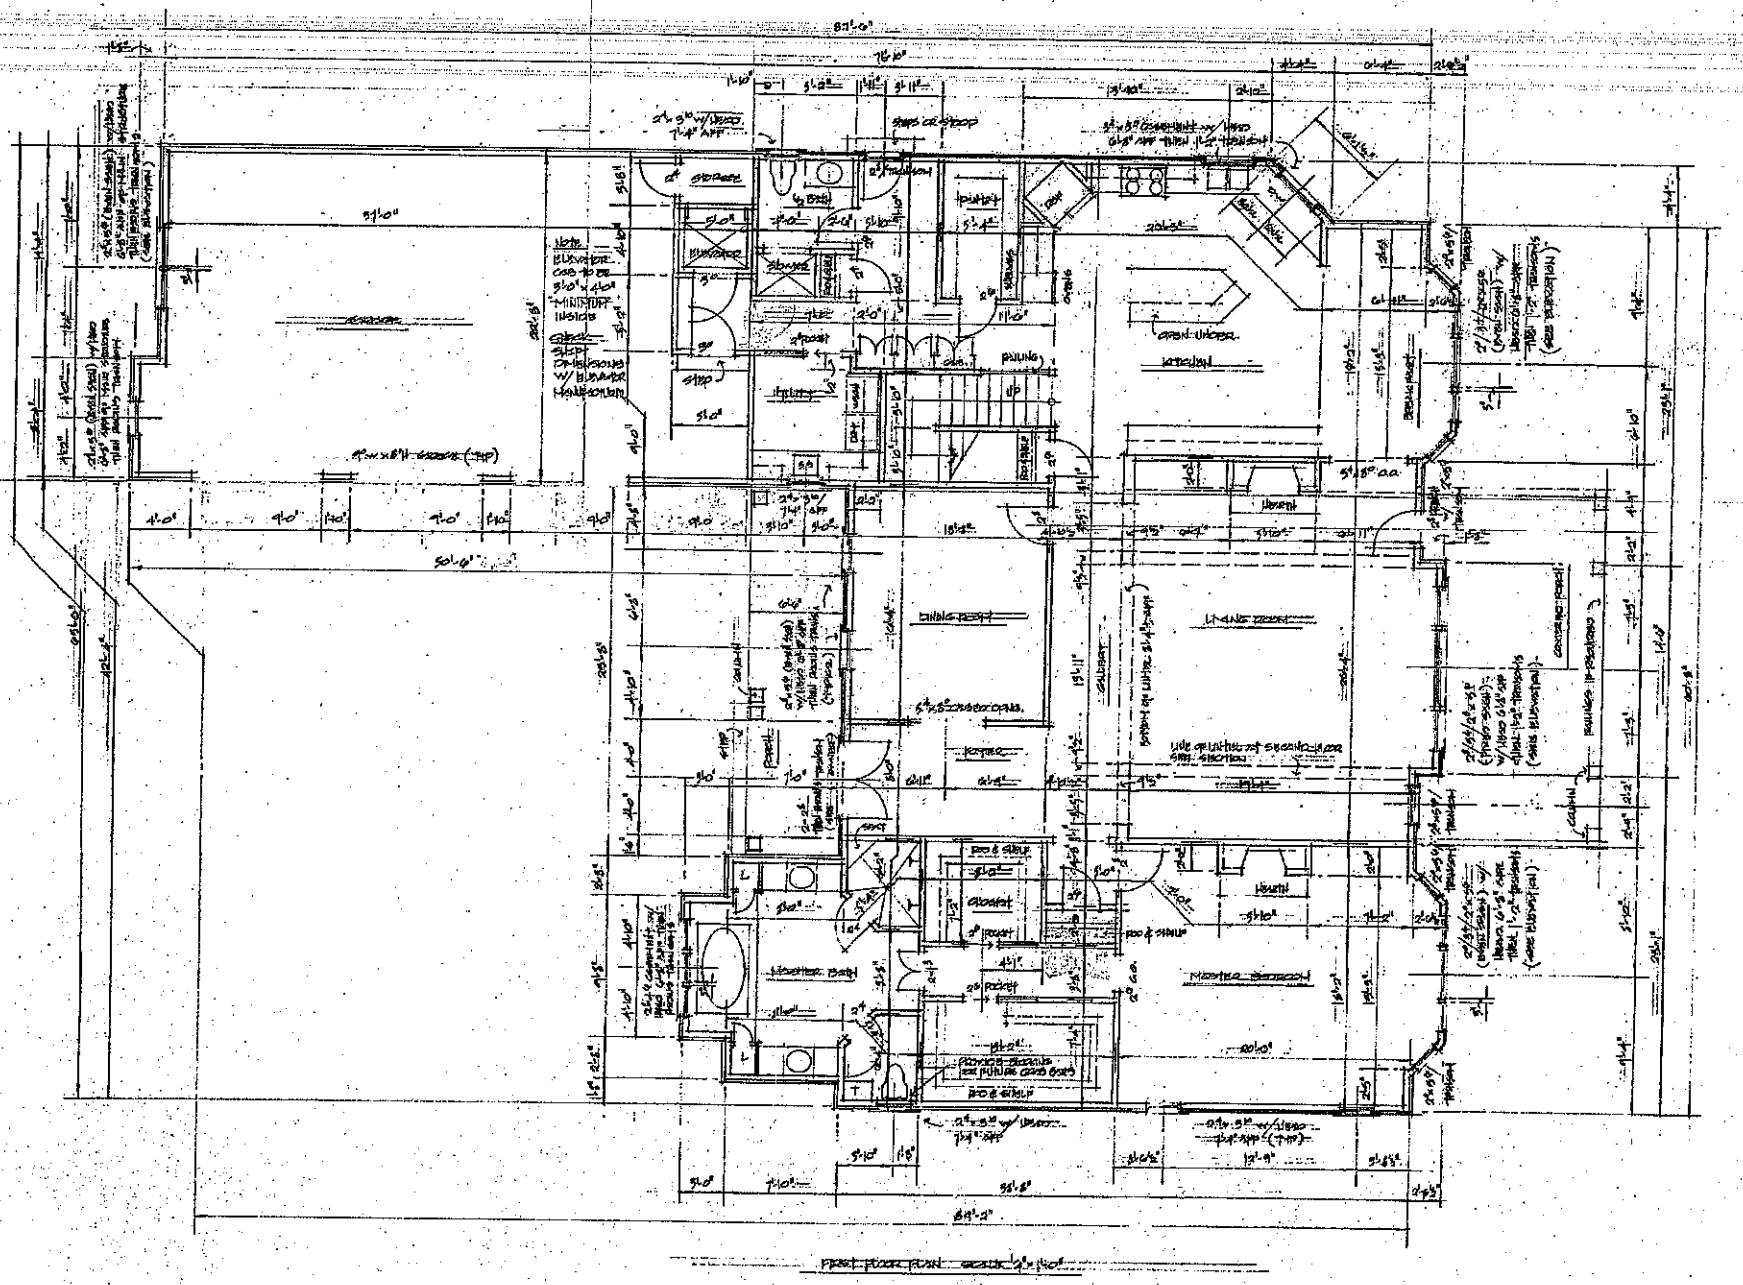


4BORN

Acknowledgement Of
Plans Submittal ONLY!
W Sparks RS Date 1/5/09

Date

UNFINISHED BASEMENT


FIRST FLOOR PLAN
REVISED MAY 2004

