DEPARTMENT OF ENVIRONMENT, HEALTH, AND NATURAL RESOURCES
DIVISION OF ENVIRONMENTAL HEALTH
ON-SITE WASTEWATER SECTION

Sheet ____ *of* ____
PROPERTY ID #: _____
COUNTY: _____

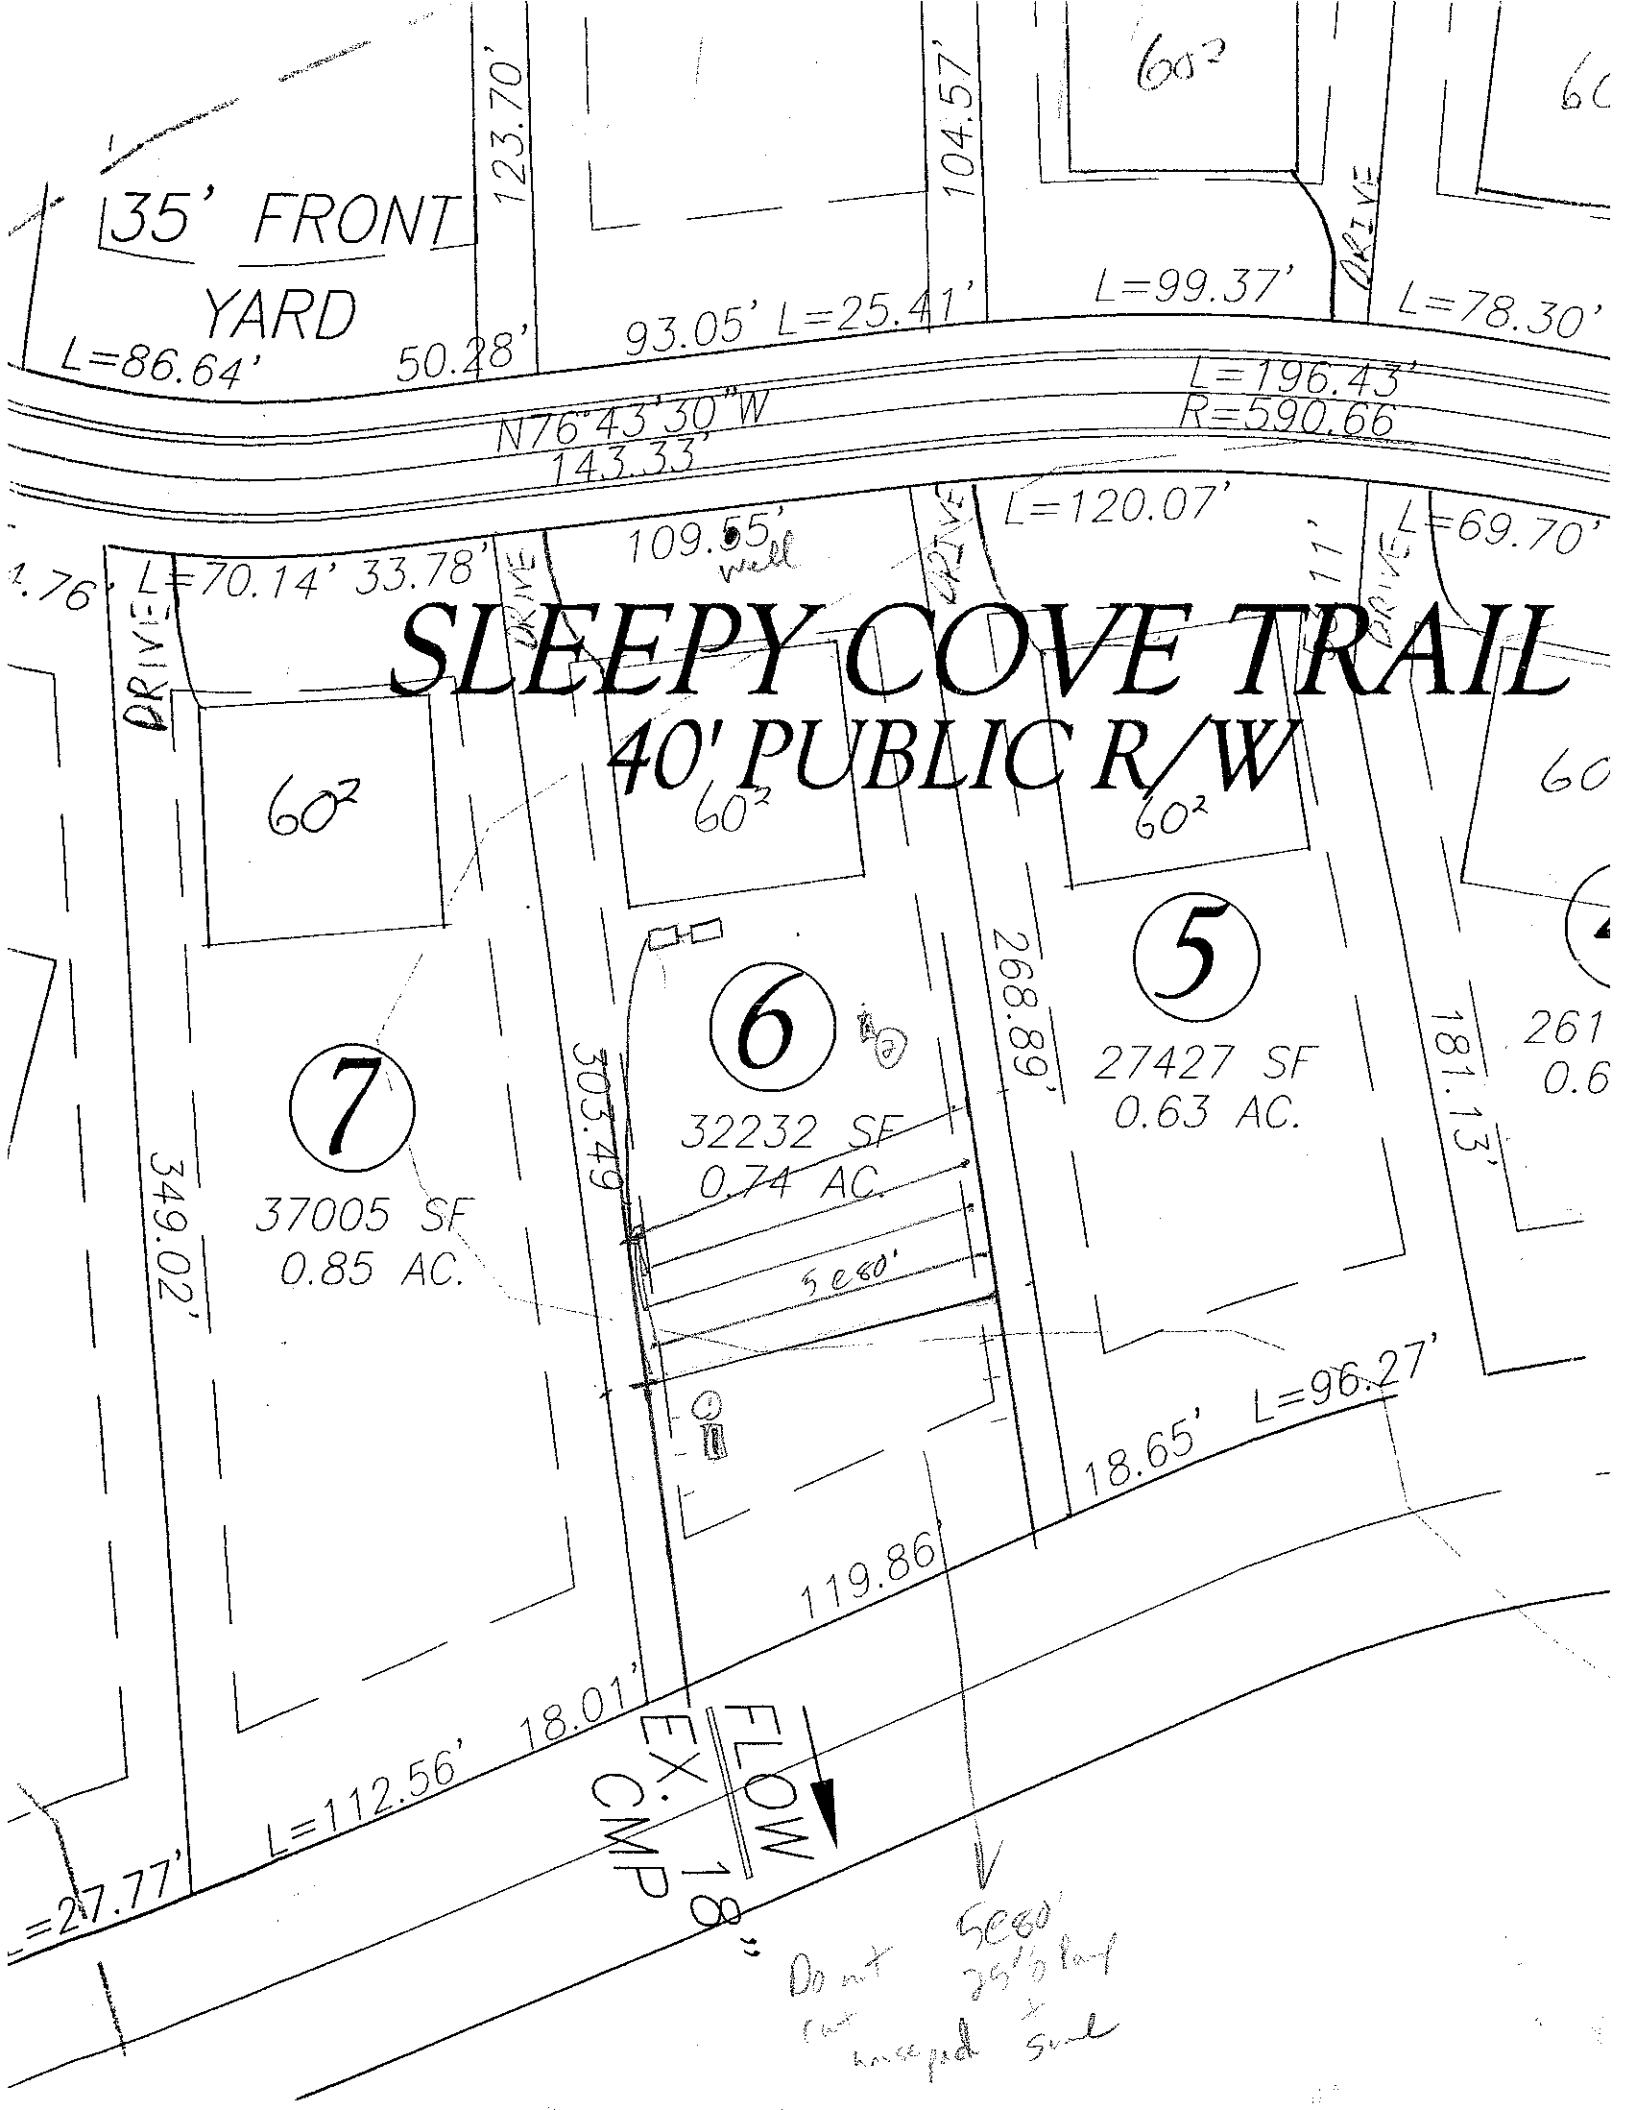
SOIL/SITE EVALUATION
for ON-SITE WASTEWATER SYSTEM

OWNER: _____ APPLICANT: _____
ADDRESS: _____ APPLICATION DATE: _____ DATE EVALUATED: _____
PROPOSED FACILITY: _____ PROPOSED DESIGN FLOW (.1949): _____ PROPERTY SIZE: _____
LOCATION OF SITE: 16 & 6 By Crossing PROPERTY RECORDED: _____
WATER SUPPLY: ❑ Private ❑ Public ❑ Well ❑ Spring ❑ Other _____
EVALUATION METHOD: ❑ Auger Boring ❑ Pit ❑ Cut
TYPE OF WASTEWATER: ❑ Sewage ❑ Industrial Process ❑ Mixed

PROFILE #	.1940 LANDSCAPE POSITION/ SLOPE %	HORIZON DEPTH (IN.)	SOIL MORPHOLOGY (.1941) .1941 STRUCTURE/ TEXTURE	.1941 CONSISTENCE/ MINERALOGY	OTHER PROFILE FACTORS .1942 SOIL WETNESS/ COLOR	.1943 SOIL DEPTH	.1956 SAPRO CLASS	.1944 RESTR HORIZ	PROFILE CLASS & LTAR
1		0-6	RBSCL WFSSM	fri SSSP					PS
		6-34	RC MFSSM	fr. SSSP					3
		34-51	YR CL/SCL WFSSK	fr SSSP	Low-SAP				
2		0-10	BSCL/SCL LR	fri SSSP					PS
		10-31	RC MMFSK	fr. SSSP					3
		31-52	RCL MFSM	fr. SSSP					
3									
4									

DESCRIPTION	INITIAL SYSTEM	REPAIR SYSTEM
Available Space (.1945)		
System Type(s)		
Site LTAR		

OTHER FACTORS (.1946): _____
SITE CLASSIFICATION (.1948): _____
EVALUATED BY: _____
OTHER(S) PRESENT: _____


35' FRONT YARD
L=86.64'
50.28'
123.70'
104.57'
93.05' L=25.41'
L=99.37'
L=78.30'
L=196.43'
R=590.66
N76°43'30"W
143.33'
L=120.07'
L=69.70'
109.55'
well
L=70.14' 33.78'
SLEEPY COVE TRAIL
40' PUBLIC R/W
DRIVE
60²
7
37005 SF
0.85 AC.
6
32232 SF
0.74 AC.
5
27427 SF
0.63 AC.
303.49'
268.89'
181.13'
349.02'
5ea 60'
18.65' L=96.27'
119.86'
18.01'
L=112.56'
FLOW
EX. 18" CMP
Do not
5ea 60'
36" Pipe
in
unexpected
Swale