DEPARTMENT OF ENVIRONMENT, HEALTH, AND NATURAL RESOURCES
DIVISION OF ENVIRONMENTAL HEALTH
ON-SITE WASTEWATER SECTION

Sheet ___ *of* ___
PROPERTY ID #: _____
COUNTY: _____

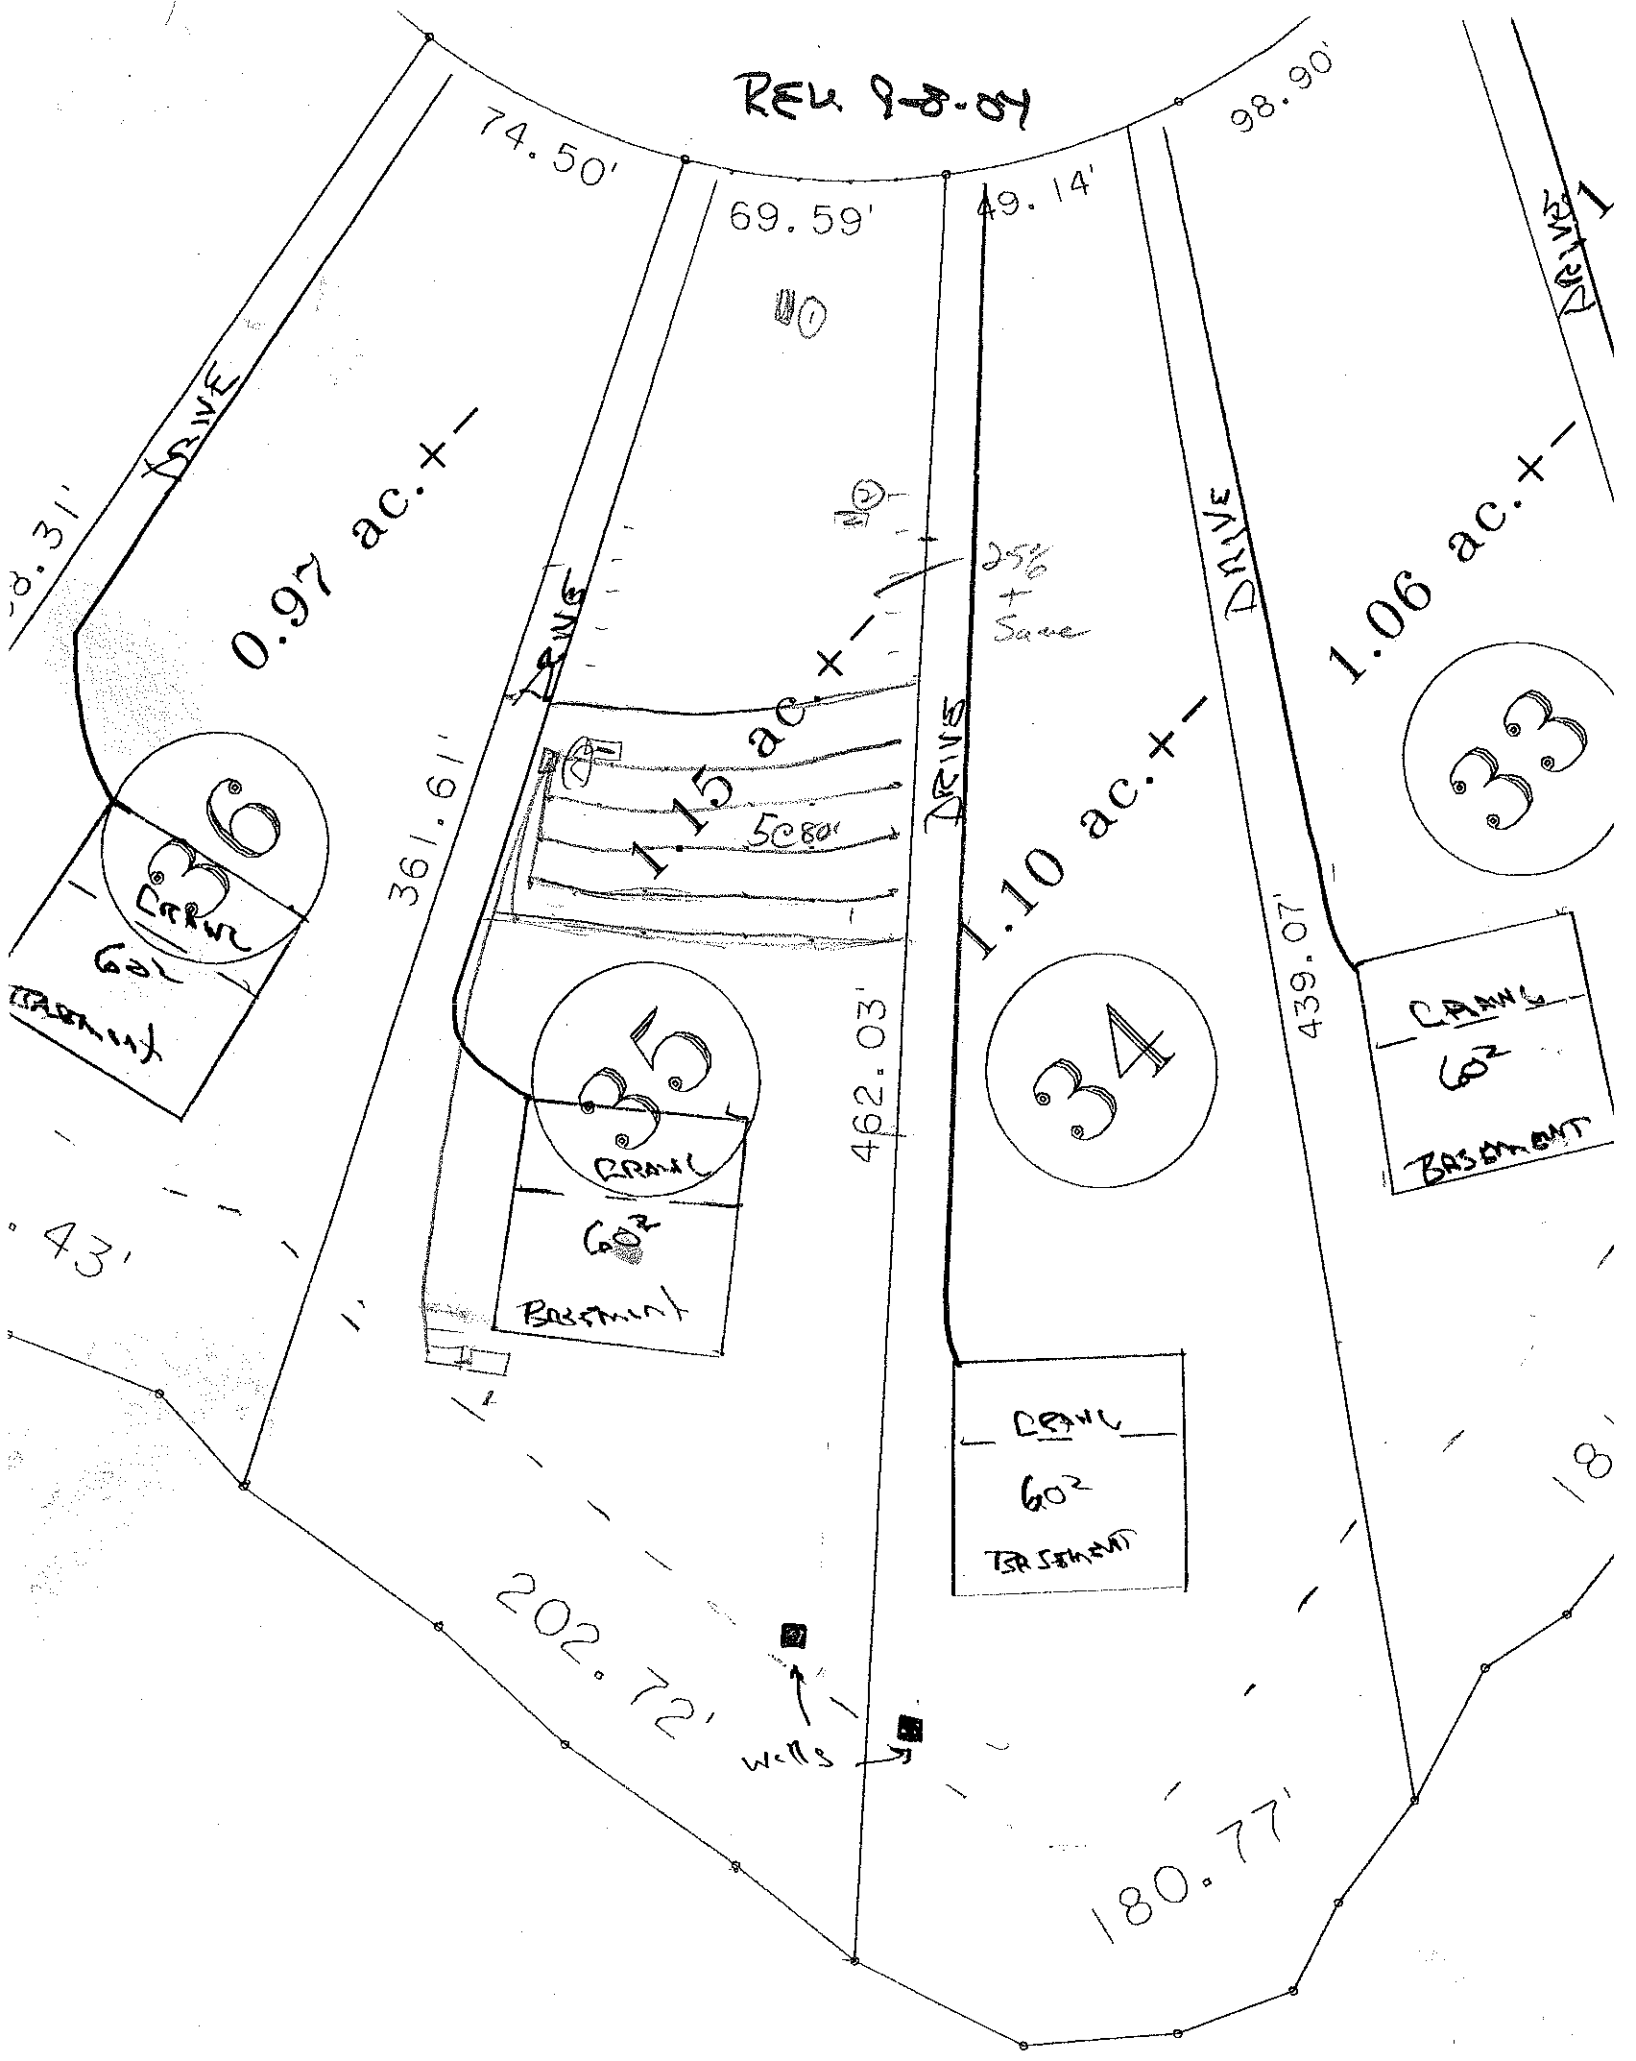
SOIL/SITE EVALUATION
for ON-SITE WASTEWATER SYSTEM

OWNER: _____ APPLICANT: _____
ADDRESS: _____ APPLICATION DATE: _____ DATE EVALUATED: _____
PROPOSED FACILITY: _____ PROPOSED DESIGN FLOW (.1949): _____ PROPERTY SIZE: _____
LOCATION OF SITE: 107 35 Bay crossing PROPERTY RECORDED: _____
WATER SUPPLY: ☐ Private ☐ Public ☐ Well ☐ Spring ☐ Other _____
EVALUATION METHOD: ☐ Auger Boring ☐ Pit ☐ Cut
TYPE OF WASTEWATER: ☐ Sewage ☐ Industrial Process ☐ Mixed

PROFILE #	.1940 LANDSCAPE POSITION/ SLOPE %	HORIZON DEPTH (IN.)	SOIL MORPHOLOGY (.1941) .1941 STRUCTURE/ TEXTURE	.1941 CONSISTENCE/ MINERALOGY	OTHER PROFILE FACTORS .1942 SOIL WETNESS/ COLOR	.1943 SOIL DEPTH	.1956 SAPRO CLASS	.1944 RESTR HORIZ	PROFILE CLASS & LTAR
1		0-6	BSL CR	fri SSSP	common SAP				PS .3
		6-42	RC MFSBK	fri SSSP					
		42-58	YRCL MFSBK	fri SSSP					
2		0-6	BSCL CR	fri SSSP	few SAP				PS .3
		6-25	RC SBK	fri SSSP					
		25-45	YRCL MFSBK	fri SSSP					
3		0-11	BSCL CR	fri SSSP	few SAP 27" bed of weathered rock				PS .3
		11-40	RC MFSBK	fri SSSP					
		40-56	RCL MWFSBK	fri SSSP					
4									

DESCRIPTION	INITIAL SYSTEM	REPAIR SYSTEM
Available Space (.1945)		
System Type(s)		
Site LTAR		

OTHER FACTORS (.1946): _____
SITE CLASSIFICATION (.1948): _____
EVALUATED BY: _____
OTHER(S) PRESENT: _____


REV 9-8-04
74.50'
69.59'
49.14'
98.90'
DRIVE
0.97 ac.+-
1.15 ac.+-
1.10 ac.+-
1.06 ac.+-
25%
+
Save
361.61'
462.03'
439.07'
202.72'
180.77'
36
35
34
33
CRAWL
60²
BASEMENT
wells