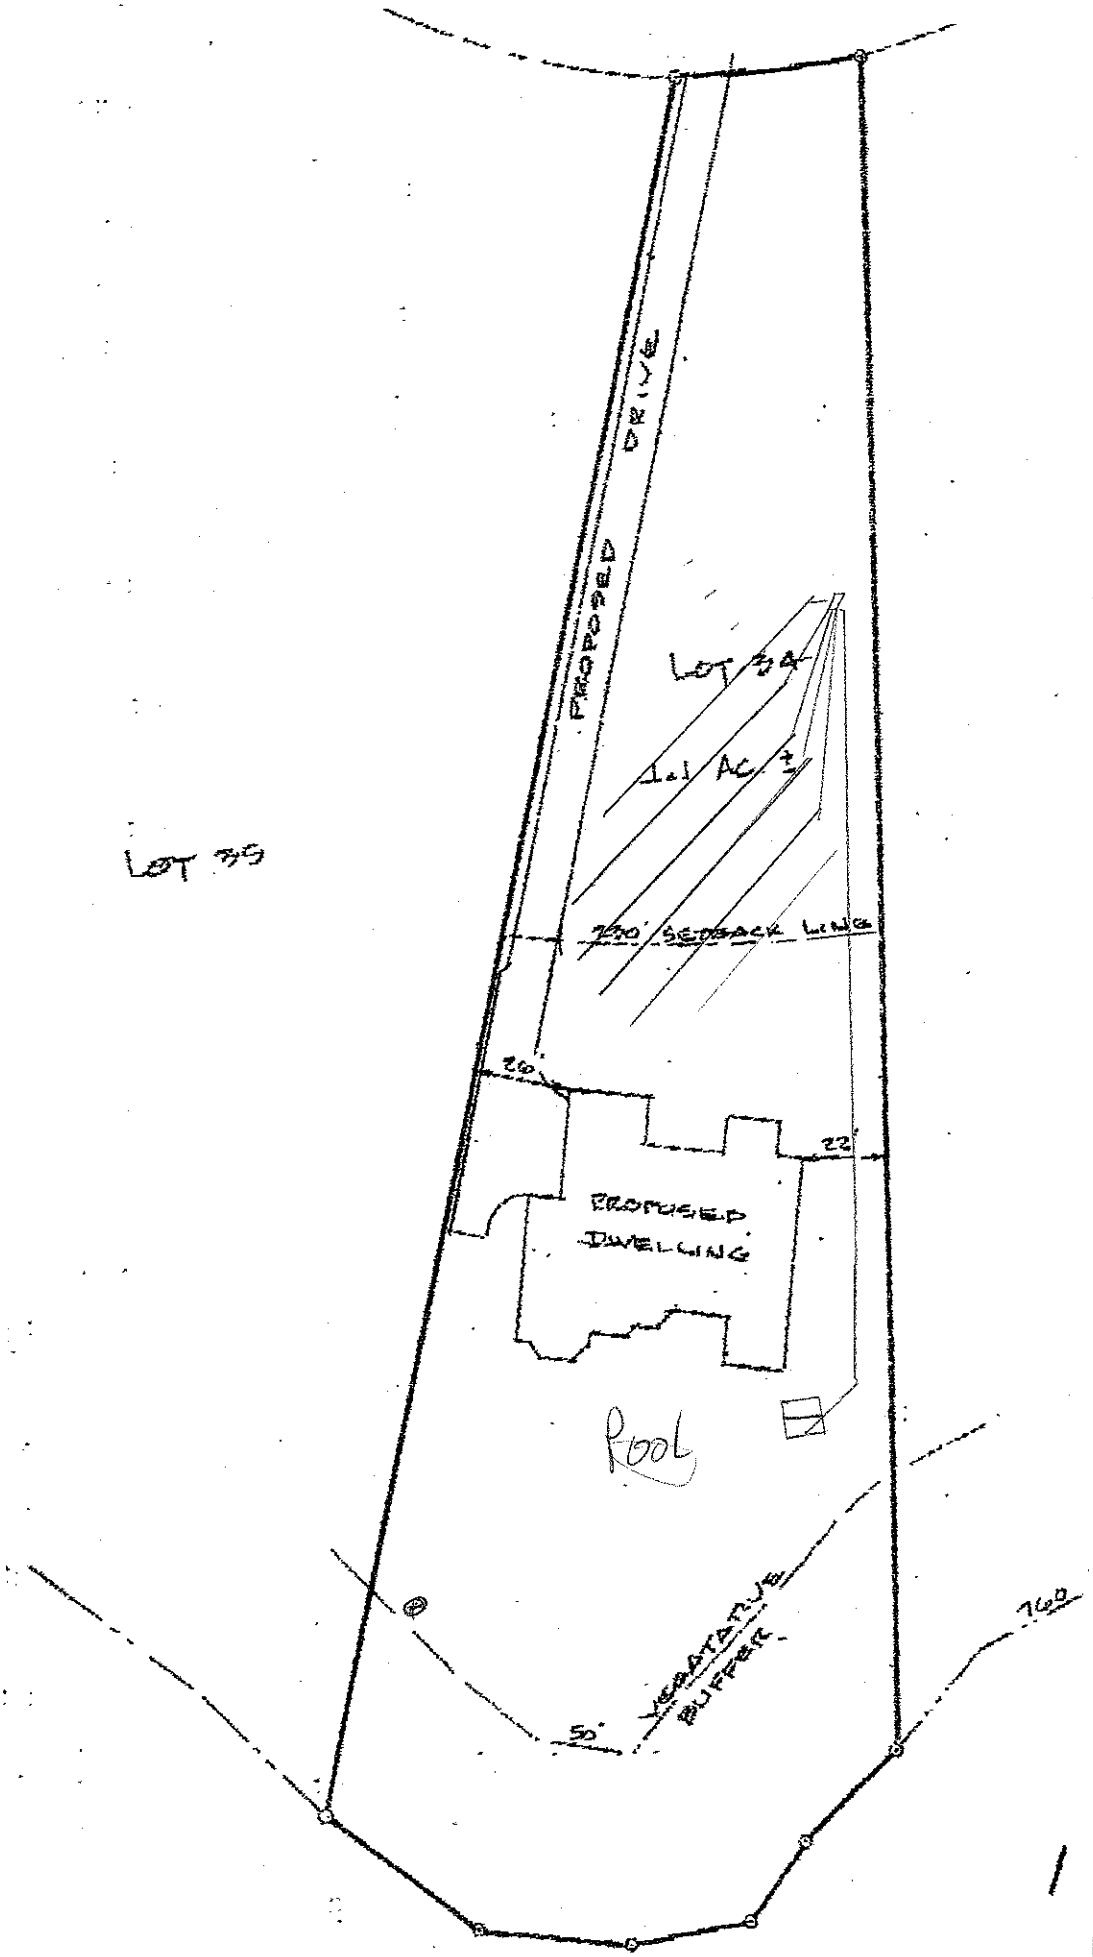

PROPOSED D/W/WAY
LOT 34
1.1 AC ±
LOT 35
200' SETBACK LINE
20'
22'
PROPOSED DWELLING
Pool
VEGETATIVE BUFFER
50'
760'

LAKE NORMAN