ARTMENT OF ENVIRONMENT, HEALTH, AND NATURAL RESOURCES
VISION OF ENVIRONMENTAL HEALTH
ON-SITE WASTEWATER SECTION

Sheet ____ of ____
PROPERTY ID #: _____
COUNTY: _____

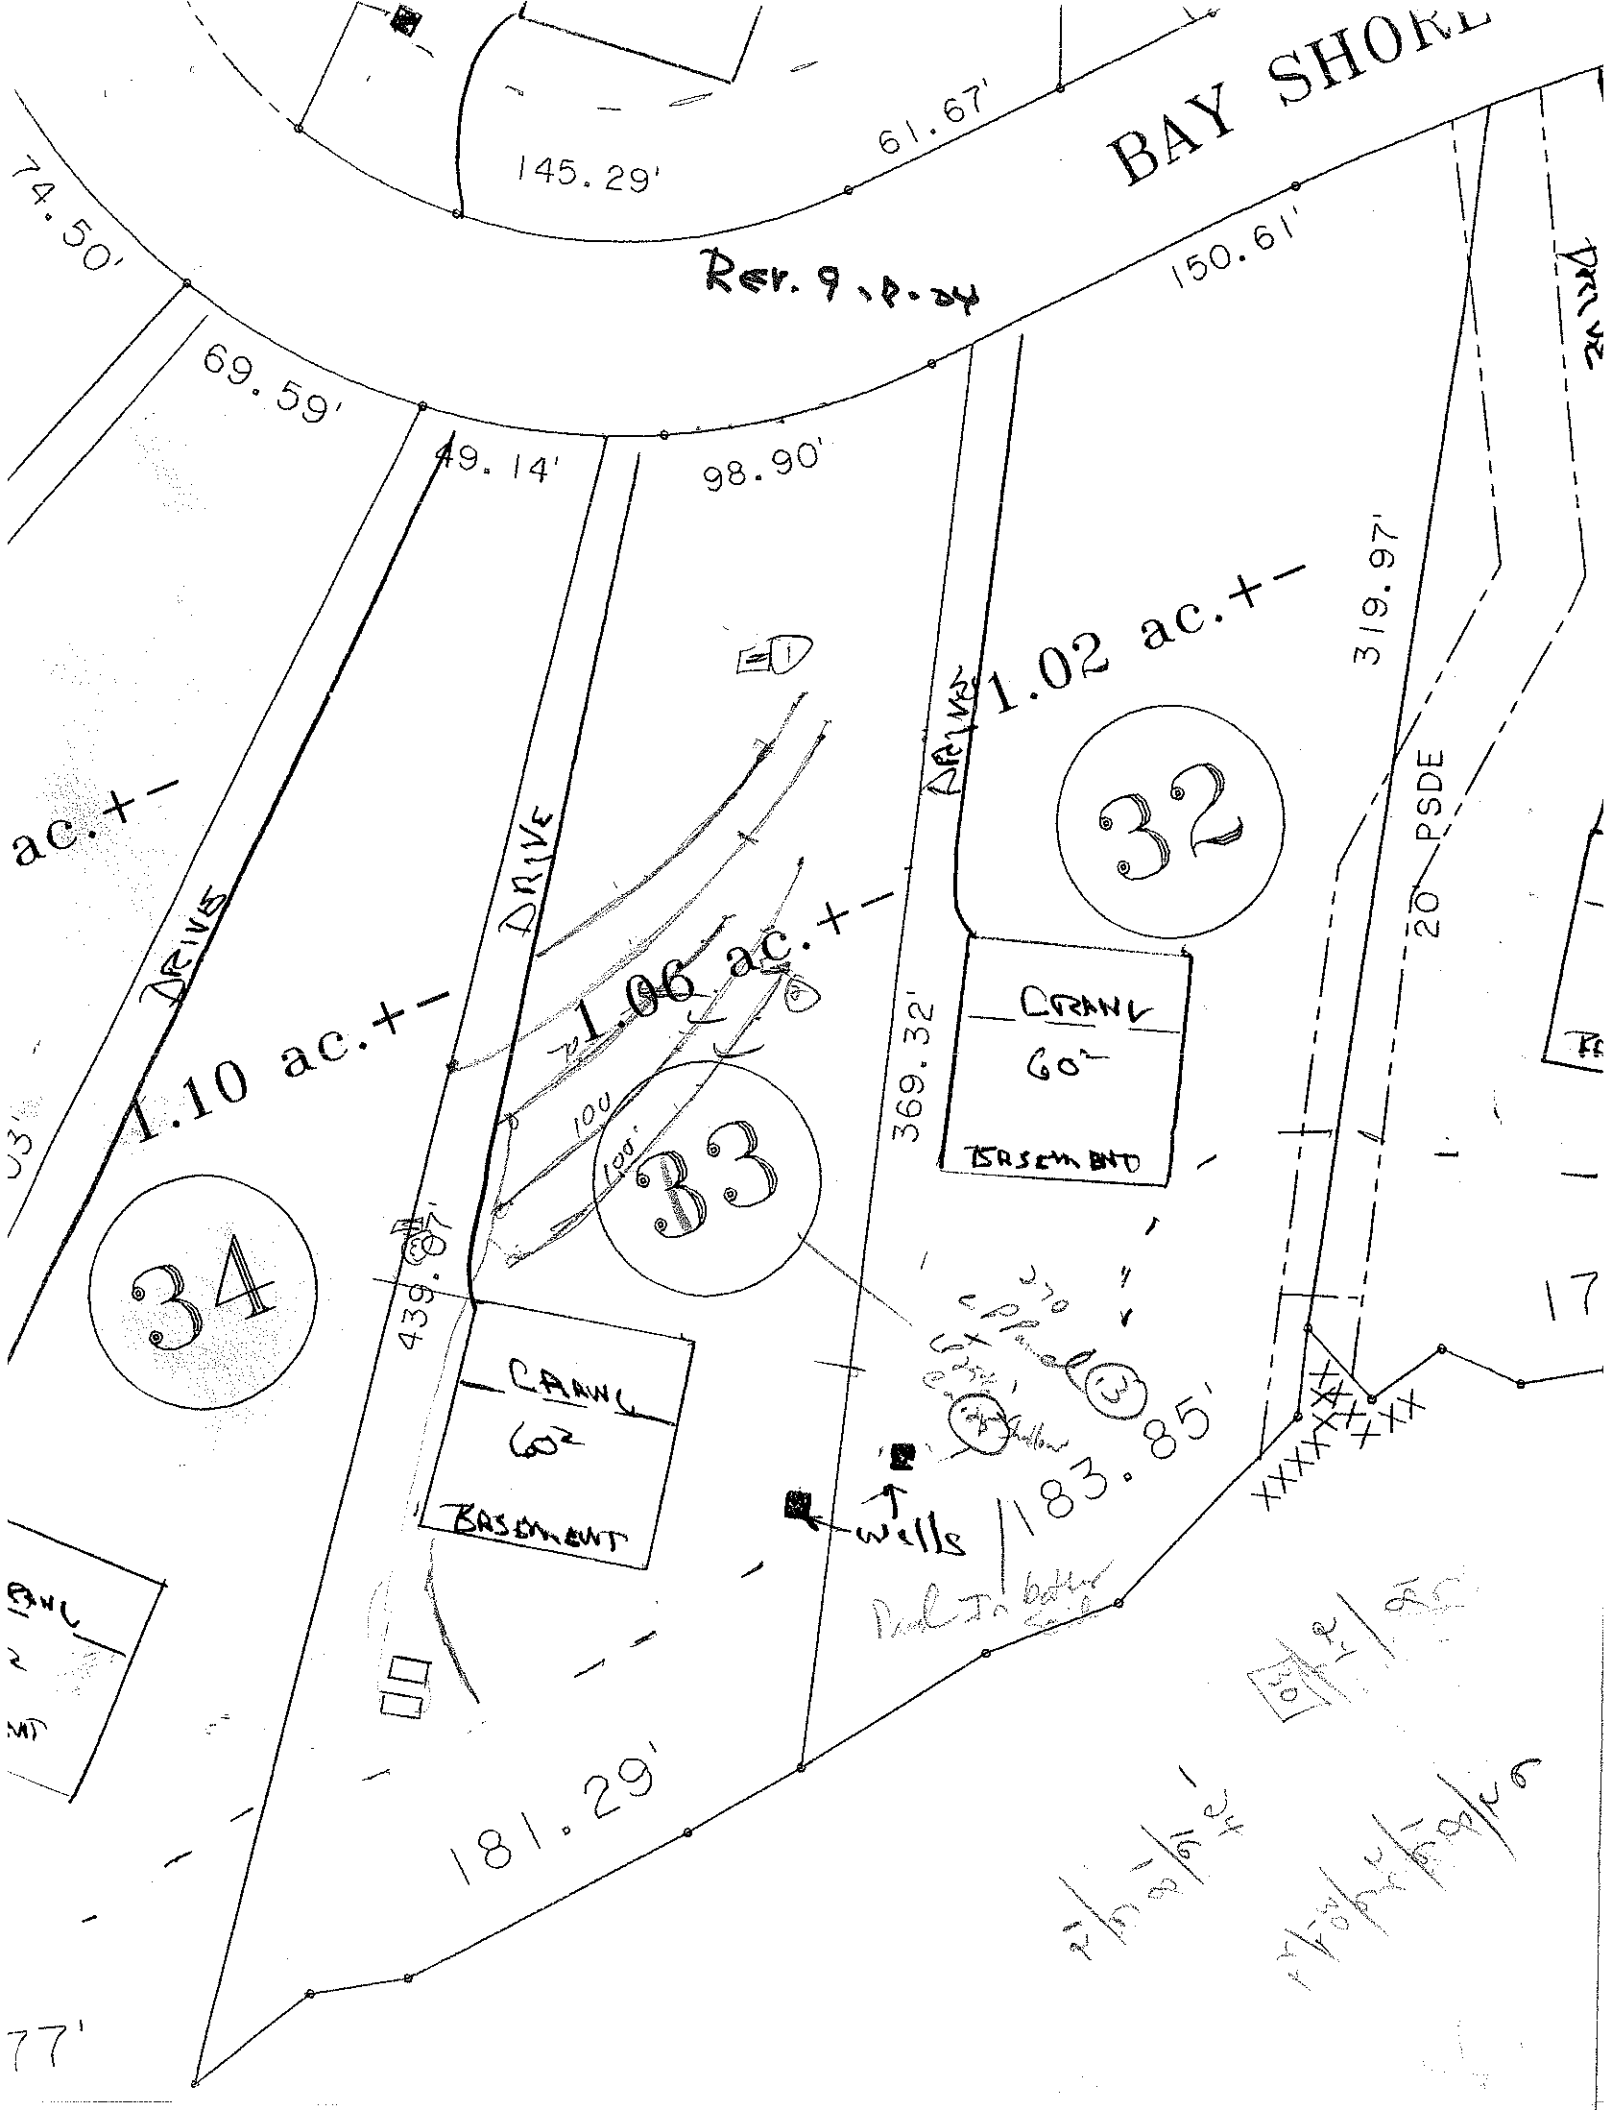
SOIL/SITE EVALUATION
for ON-SITE WASTEWATER SYSTEM

OWNER: _____ APPLICANT: _____
ADDRESS: _____ APPLICATION DATE: _____ DATE EVALUATED: _____
PROPOSED FACILITY: _____ PROPOSED DESIGN FLOW (.1949): _____ PROPERTY SIZE: _____
LOCATION OF SITE: lot 33 Bay crossing PROPERTY RECORDED: _____
WATER SUPPLY: ❑ Private ❑ Public ❑ Well ❑ Spring ❑ Other _____
EVALUATION METHOD: ❑ Auger Boring ❑ Pit ❑ Cut
TYPE OF WASTEWATER: ❑ Sewage ❑ Industrial Process ❑ Mixed

PROFILE #	.1940 LANDSCAPE POSITION/ SLOPE %	HORIZON DEPTH (IN.)	SOIL MORPHOLOGY (.1941) .1941 STRUCTURE/ TEXTURE	.1941 CONSISTENCE/ MINERALOGY	OTHER PROFILE FACTORS .1942 SOIL WETNESS/ COLOR	.1943 SOIL DEPTH	.1956 SAPRO CLASS	.1944 RESTR HORIZ	PROFILE CLASS & LTAR
1		0-15	BSCL WSGR	fri SSSP					PS 1.5 +0 36"
		15-36	YRBC MWSGR	fri SSSP - few YBS					
		36+8	YBC MWSGR ASH	fri S SP - 2 chroma					
2		0-4	BSCL GR	fri SSSP					PS 3
		4-23	RC MFSGR	fri SSSP - few w/Rock					
		23-46	YRCL WFSGR	fri SSSP - common SAP					
3		0-4	MSCL GR	fri SSSP					PS -3
		4-34	RC SGR	fri SSSP					
		24-38	RCL MFSGR	fri SSSP - common SAP					
		38-55	LSAP WSGR	fri SSSP					
4									

DESCRIPTION	INITIAL SYSTEM	REPAIR SYSTEM
Available Space (.1945)		
System Type(s)		
Site LTAR		

OTHER FACTORS (.1946): _____
SITE CLASSIFICATION (.1948): _____
EVALUATED BY: _____
OTHER(S) PRESENT: _____


BAY SHORE
Rev. 9.18.24
145.29'
61.67'
74.50'
69.59'
49.14'
98.90'
150.61'
DRIVE
1.02 ac.+-
319.97'
32
20' PSDE
1.06 ac.+-
1.10 ac.+-
369.32'
CRAWL
60²
BASEMENT
33
34
439.07'
100'
100'
183.85'
WELLS
181.29'
77'