VISION OF ENVIRONMENTAL HEALTH:
-SITE WASTEWATER SECTION

PROPERTY ID #: _____
COUNTY: _____

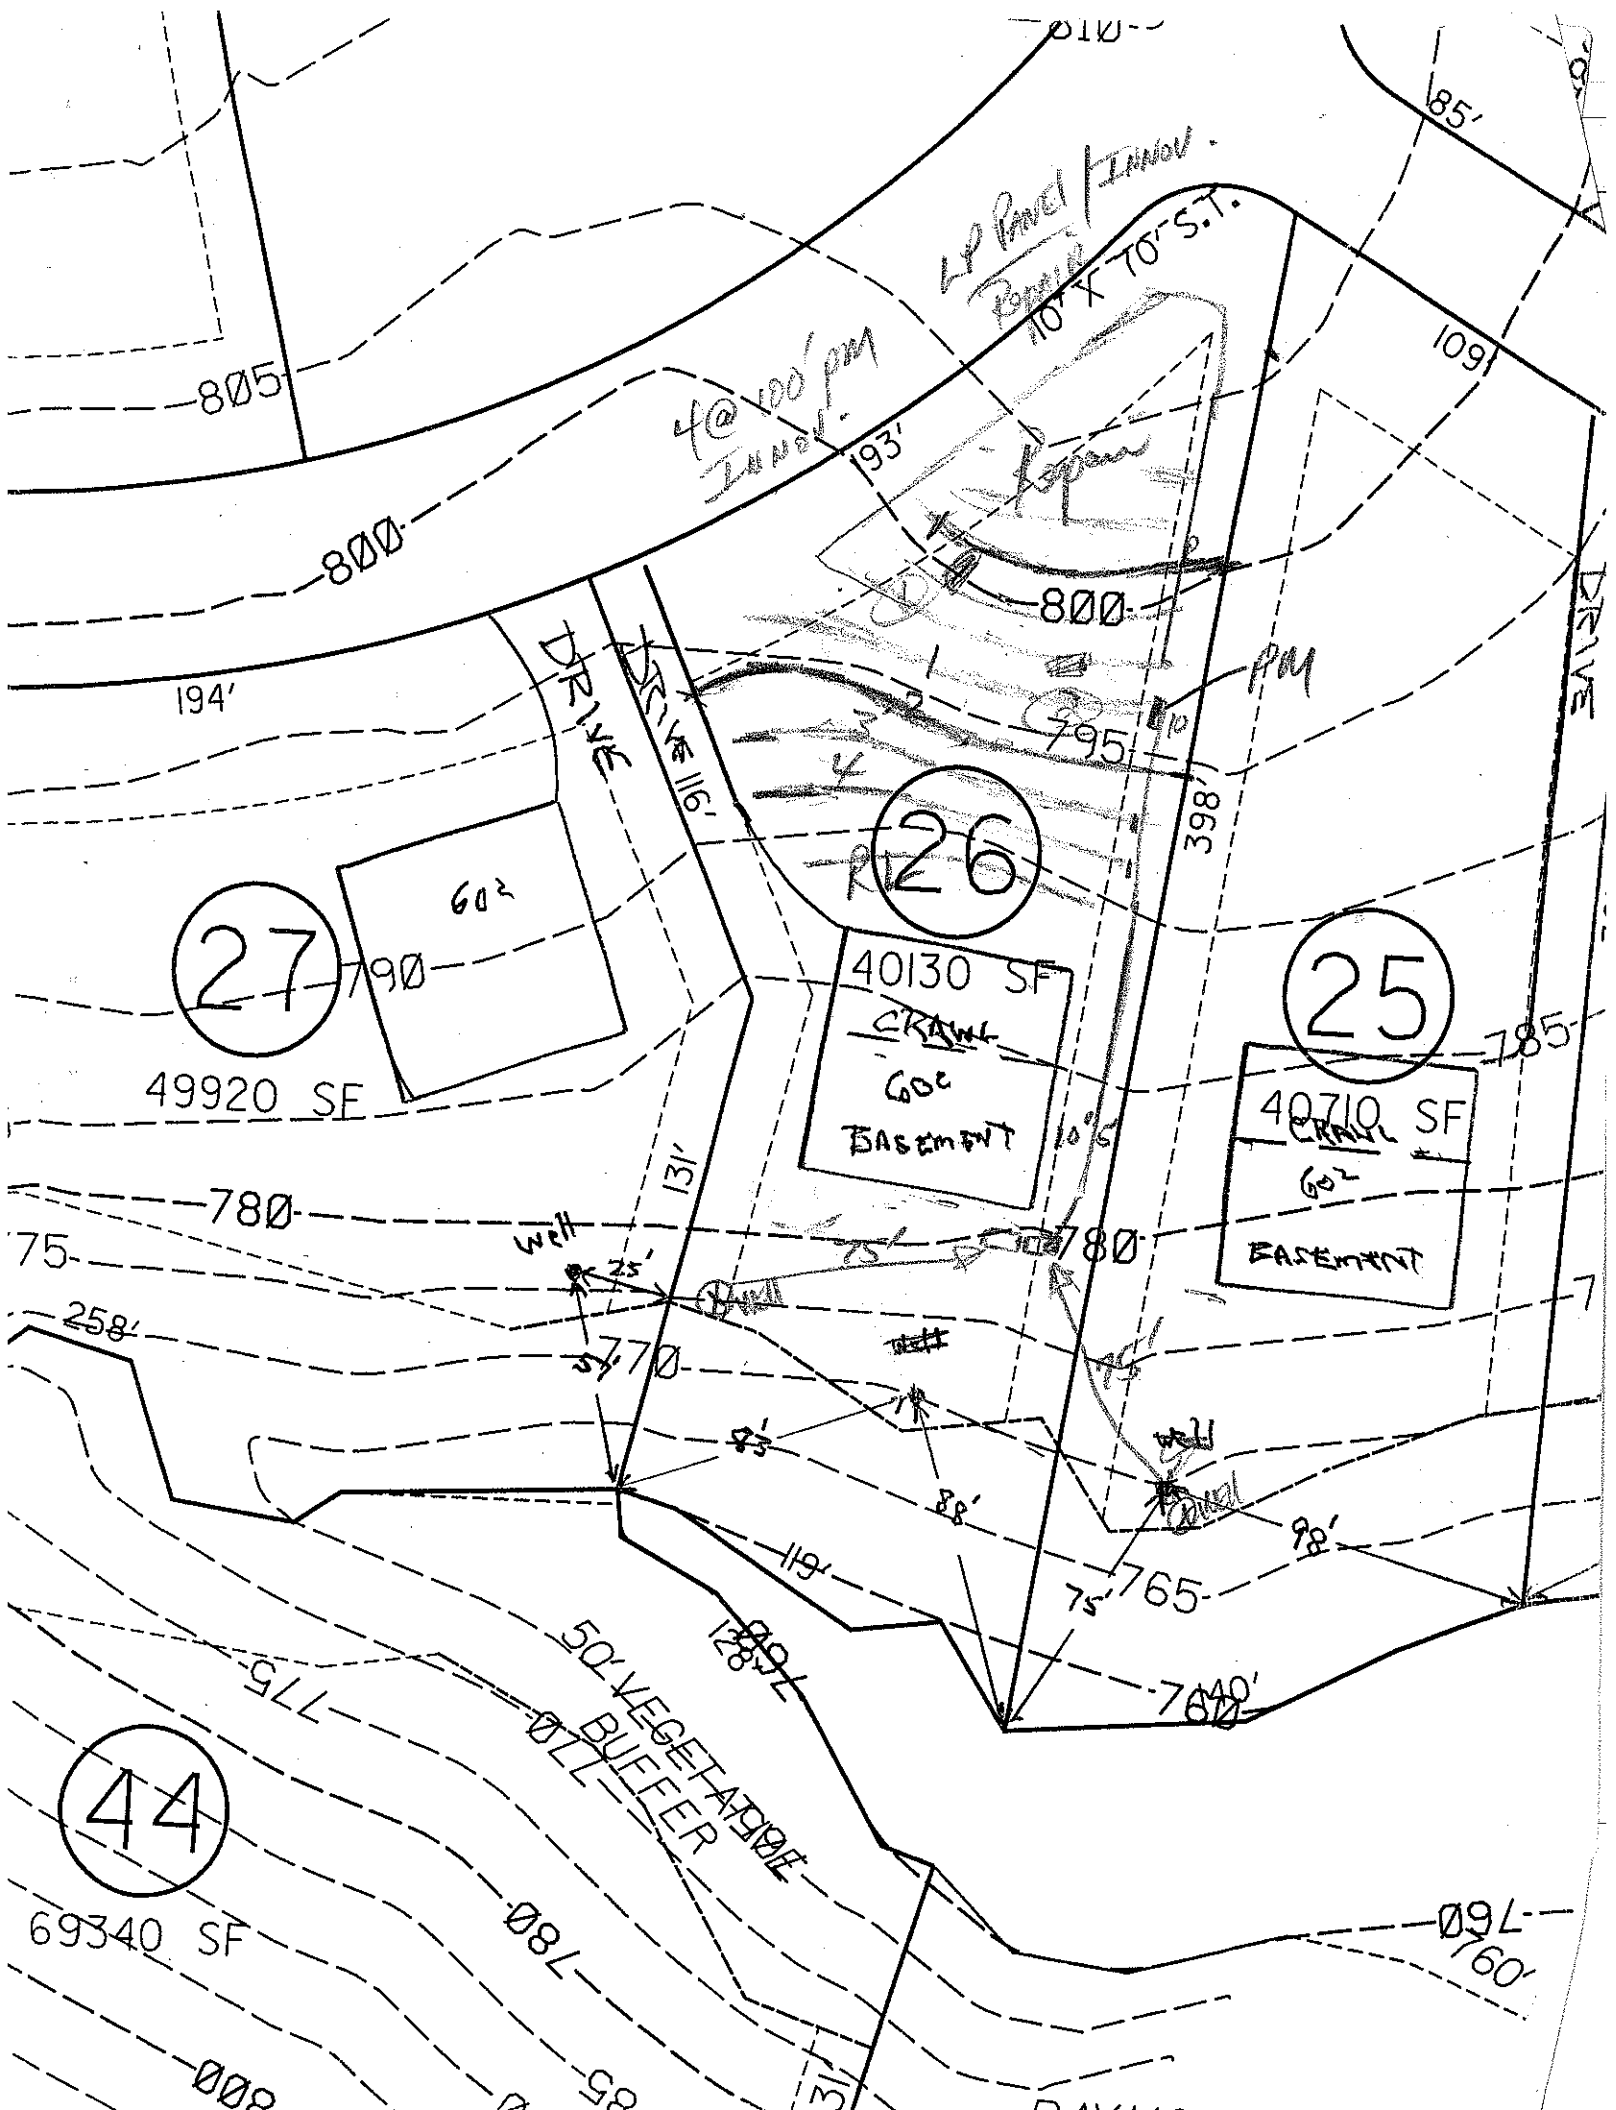
SOIL/SITE EVALUATION
for ON-SITE WASTEWATER SYSTEM

OWNER: O'Kelly APPLICANT: _____
ADDRESS: _____ APPLICATION DATE: _____ DATE EVALUATED: 10-16-00
PROPOSED FACILITY: _____ PROPOSED DESIGN FLOW (.1949): _____ PROPERTY SIZE: _____
LOCATION OF SITE: Lot 26 Hillwood Cove PROPERTY RECORDED: _____
WATER SUPPLY: ☐ Private ☐ Public ☐ Well ☐ Spring ☐ Other _____
EVALUATION METHOD: ☐ Auger Boring ☐ Pit ☐ Cut
TYPE OF WASTEWATER: ☐ Sewage ☐ Industrial Process ☐ Mixed

.1940 LAND-SCAPE POSITION/ SLOPE %	HORI-ZON DEPTH (IN.)	SOIL MORPHOLOGY (.1941) .1941 STRUCTURE/ TEXTURE	SOIL MORPHOLOGY (.1941) .1941 CONSISTENCE/ MINERALOGY	OTHER PROFILE FACTORS .1942 SOIL WETNESS/ COLOR	OTHER PROFILE FACTORS .1943 SOIL DEPTH	OTHER PROFILE FACTORS .1956 SAPRO CLASS	OTHER PROFILE FACTORS .1944 RESTR HORIZ	PROFILE CLASS & LTAR
	0-46	SaSi Rck	fr ssp fr sl sop					PS .3
	0-5	gr brn sl sl fr						PS .93
	5-32	subangbl fr ssp-sp						
	32-48	wk lsbk brn sl cl/sc fr						

DESCRIPTION	INITIAL SYSTEM	REPAIR SYSTEM
Suitable Space (.1945)		
System Type(s)		
LTAR		

OTHER FACTORS (.1946): _____
SITE CLASSIFICATION (.1948): _____
EVALUATED BY: _____
OTHER(S) PRESENT: _____


805
800
194'
193'
4@ 100' pm
Tunnel
LP Panel Tunnel
10' X 70' S.T.
109'
85'
800
795
790
780
775
770
765
760
DRIVE
DRIVE
116'
398'
131'
60²
27
49920 SF
26
40130 SF
CRAWL
60²
BASEMENT
25
40710 SF
CRAWL
60²
BASEMENT
pm
well
25'
258'
83'
88'
98'
119'
75'
128'
50' VEGETATIVE BUFFER
44
69340 SF