...-SITE WASTEWATER SECTION

PROPERTY ID #: _____
COUNTY: _____

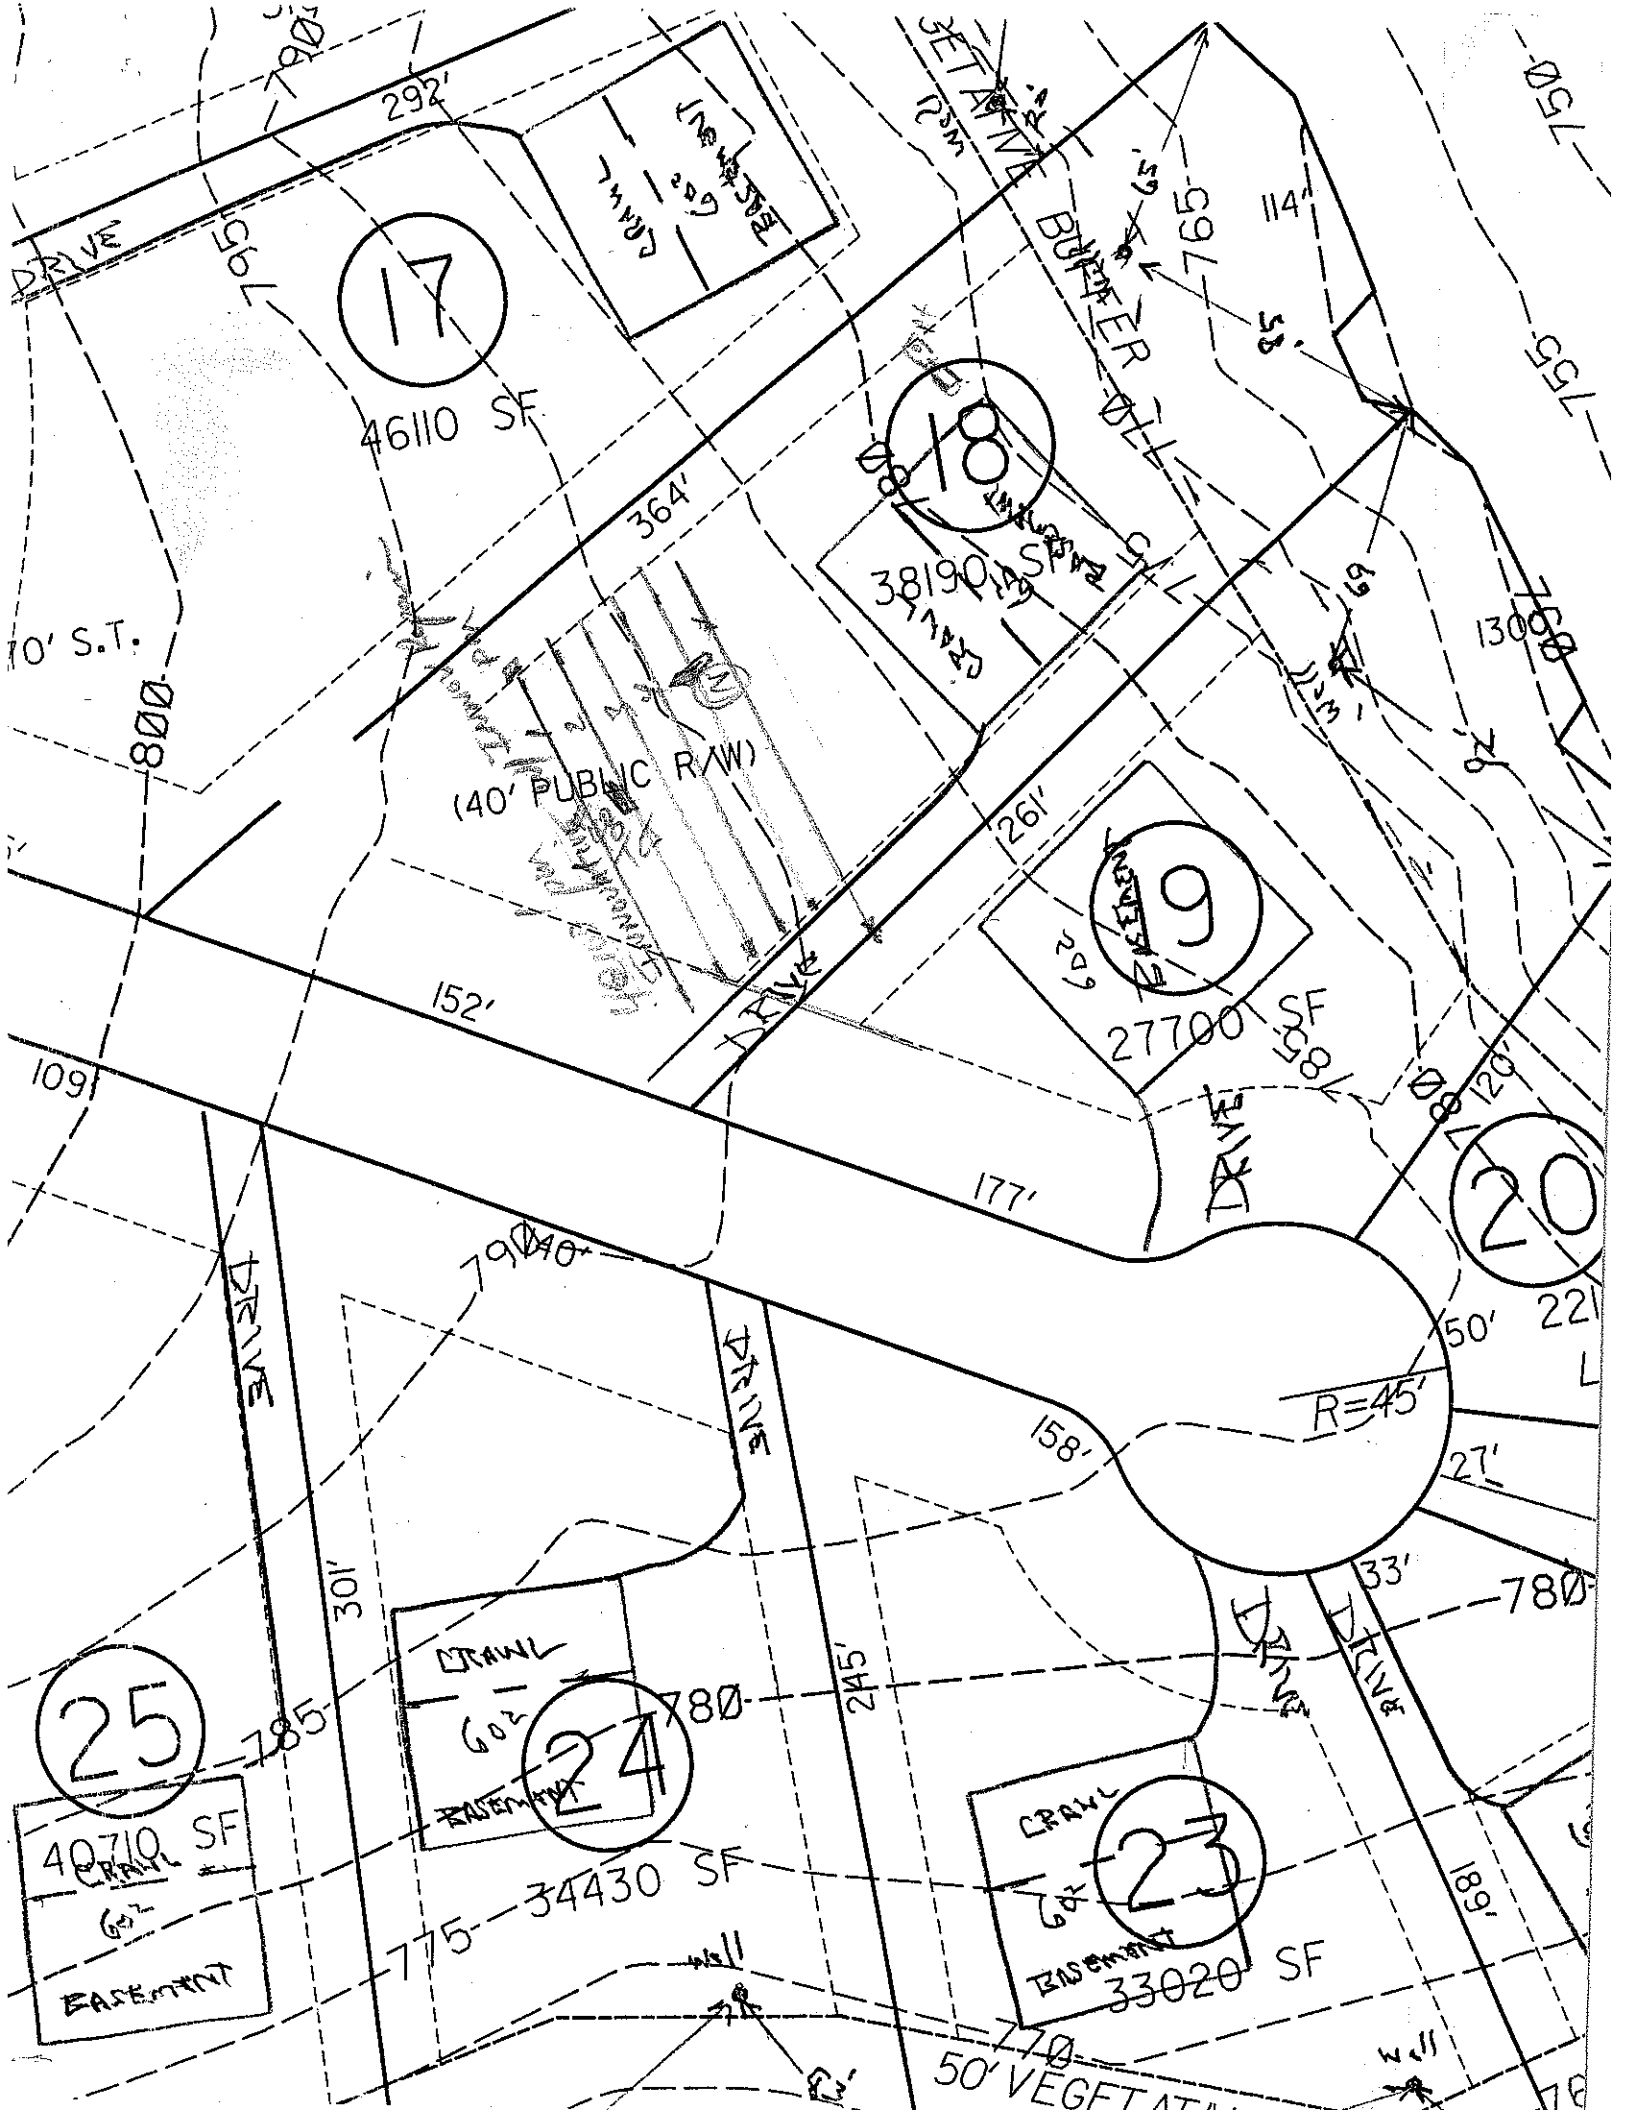
SOIL/SITE EVALUATION
for ON-SITE WASTEWATER SYSTEM

...ER: CRT
APPLICANT: _____
...DRESS: _____
APPLICATION DATE: _____
DATE EVALUATED: 10-17-00
...OPOSED FACILITY: _____
PROPOSED DESIGN FLOW (.1949): _____
PROPERTY SIZE: _____
...CATION OF SITE: Lot 18 Wildwood Cove
PROPERTY RECORDED: _____
...ATER SUPPLY: ☐ Private ☐ Public ☐ Well ☐ Spring ☐ Other _____
...ALUATION METHOD: ☐ Auger Boring ☐ Pit ☐ Cut
...PE OF WASTEWATER: ☐ Sewage ☐ Industrial Process ☐ Mixed

.1940 LANDSCAPE POSITION/ SLOPE %	HORIZON DEPTH (IN.)	SOIL MORPHOLOGY (.1941) .1941 STRUCTURE/ TEXTURE	SOIL MORPHOLOGY (.1941) .1941 CONSISTENCE/ MINERALOGY	OTHER PROFILE FACTORS .1942 SOIL WETNESS/ COLOR	OTHER PROFILE FACTORS .1943 SOIL DEPTH	OTHER PROFILE FACTORS .1956 SAPRO CLASS	OTHER PROFILE FACTORS .1944 RESTR HORIZ	PROFILE CLASS & LTAR
	0-49	SNb Rok	f-FrSSP	Few mott 40"+	49			B 0.5
	0-4	2 horizons						PS 0.37
	4-14	SaLo Rock	f-FrSSP					
	14-23	WPSaClLo ygr cl/L common		sap	frSSP			

DESCRIPTION	INITIAL SYSTEM	REPAIR SYSTEM
...lable Space (.1945)		
...m Type(s)		
...TAR		

OTHER FACTORS (.1946): _____
SITE CLASSIFICATION (.1948): _____
EVALUATED BY: _____
OTHER(S) PRESENT: _____


17
46110 SF
18
38190 SF
19
27700 SF
20
24
34430 SF
25
40710 SF
23
33020 SF
(40' PUBLIC R/W)
DRIVE
BUFFER
CRAWL
EASEMENT
50' VEGETATIVE
R=45'
292'
364'
152'
177'
301'
245'
109'
261'
158'
189'
114'
120'
50'
27'
33'
790
780
785
775
770
760
755
750
800