ITE WASTEWATER SECTION COUNTY:

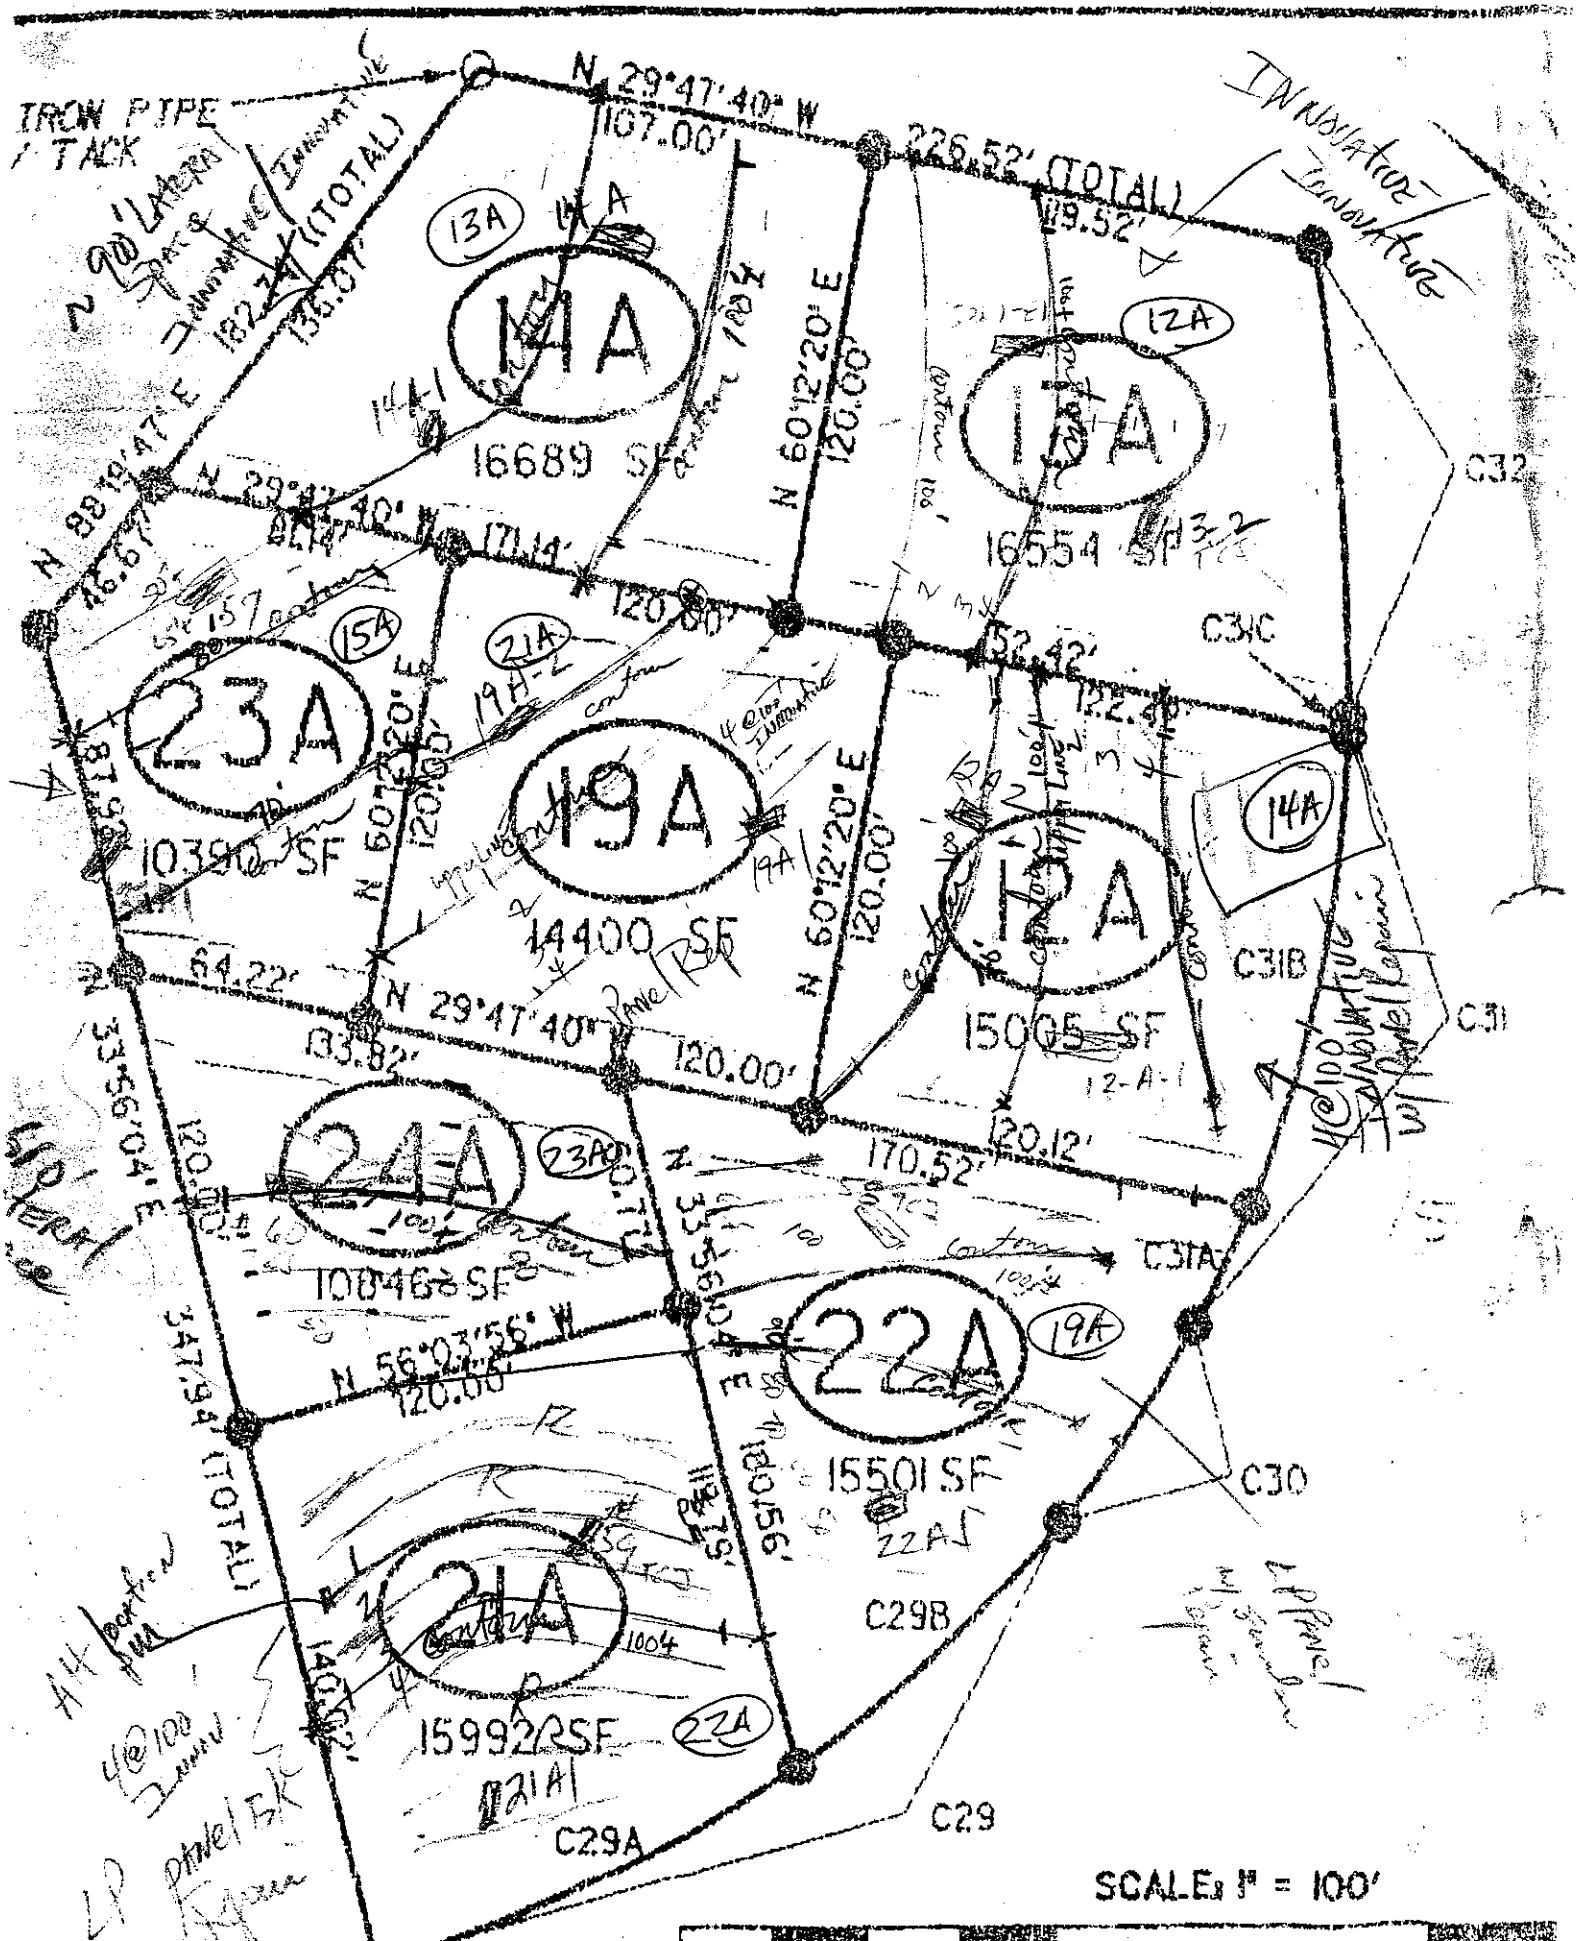
# SOIL/SITE EVALUATION
## *for* ON-SITE WASTEWATER SYSTEM

ER: CMF APPLICANT:
DRESS: APPLICATION DATE: DATE EVALUATED: 10-20-00
POSED FACILITY: PROPOSED DESIGN FLOW (.1949): PROPERTY SIZE:
ATION OF SITE: lot 8 SFE Wildwood Cove PROPERTY RECORDED:
TER SUPPLY: ☐ Private ☐ Public ☐ Well ☐ Spring ☐ Other
LUATION METHOD: ☐ Auger Boring ☐ Pit ☐ Cut
E OF WASTEWATER: ☐ Sewage ☐ Industrial Process ☐ Mixed

| .1940 LANDSCAPE POSITION/ SLOPE % | HORIZON DEPTH (IN.) | SOIL MORPHOLOGY (.1941) .1941 STRUCTURE/ TEXTURE | SOIL MORPHOLOGY (.1941) .1941 CONSISTENCE/ MINERALOGY | OTHER PROFILE FACTORS .1942 SOIL WETNESS/ COLOR | OTHER PROFILE FACTORS .1943 SOIL DEPTH | OTHER PROFILE FACTORS .1956 SAPRO CLASS | OTHER PROFILE FACTORS .1944 RESTR HORIZ | PROFILE CLASS & LTAR |
|---|---|---|---|---|---|---|---|---|
| 12AZ SFE 14A | 0-17 | gr hcsl/scl | fr sss/sp | | | | | PS .3 |
| | 17-32 | sbk hcsl | cl fi-fr sss/sp | | | | | |
| | 32-48 | wk sbk/abg vfsl | cl fi-fr sss/sp | fair wet/sat | | | | |
| | | | | | | | | |
| | | | | | | | | |
| 12A1 SFE 14A | 0-5 | gr fsl/hcsl | fr sss/sp | | | | | PS .3 |
| | 5-27 | sbk rcl | fi-fr sss/sp | | | | | |
| | 27-48 | wk abk/sbk rcl | common vfi-fr sss/sp | fair wet/sat | | | | |
| | | | | | | | | |
| | | | | | | | | |
| #5B 12A 12A* | 0-26 | rcl | fi-fr sss/sp | | | | | PS .3 |
| | 26-60 | fcsl | common fi-fr sss/sp | | | | | |
| | | | | | | | | |
| | | | | | | | | |
| | | | | | | | | |
| 12A1 | 0-16 | sbk rcl | fi-fr sss/sp | | | | | PS .3.1 |
| | 16-48 | wk sbk/abg fsl | fr sss/sp | fair wet/sat | | | | |
| | | | | | | | | |
| | | | | | | | | |
| | | | | | | | | |

| DESCRIPTION | INITIAL SYSTEM | REPAIR SYSTEM |
|---|---|---|
| able Space (.1945) | | |
| m Type(s) | | |
| TAR | | |

OTHER FACTORS (.1946):
SITE CLASSIFICATION (.1948):
EVALUATED BY:
OTHER(S) PRESENT:


IRON PIPE
TACK
N 29°47'40" W
107.00'
226.52' (TOTAL)
229.52'
INNOVATIVE
13A
14A
16689 SF
12A
16554 SF
N 60°12'20" E
120.00'
N 88°19'47" E
182.74' (TOTAL)
136.87'
46.67'
170.14'
120.80'
15A
21A
23A
10396 SF
19A
14400 SF
52.42'
132.42'
C32
C31C
14A
C31B
C31
64.22'
N 29°47'40" W
120.00'
33.82'
15005 SF
12-A-1
170.52'
120.12'
24A
23A
10846 SF
C31A
N 56°03'55" W
120.00'
22A
19A
15501 SF
22A-1
C30
95'(TOTAL)
21A
15992 SF
22A
C29B
C29A
C29
SCALE: 1" = 100'