VISION OF ENVIRONMENTAL HEALTH
I-SITE WASTEWATER SECTION

PROPERTY ID #: _____
COUNTY: _____

SOIL/SITE EVALUATION
for ON-SITE WASTEWATER SYSTEM

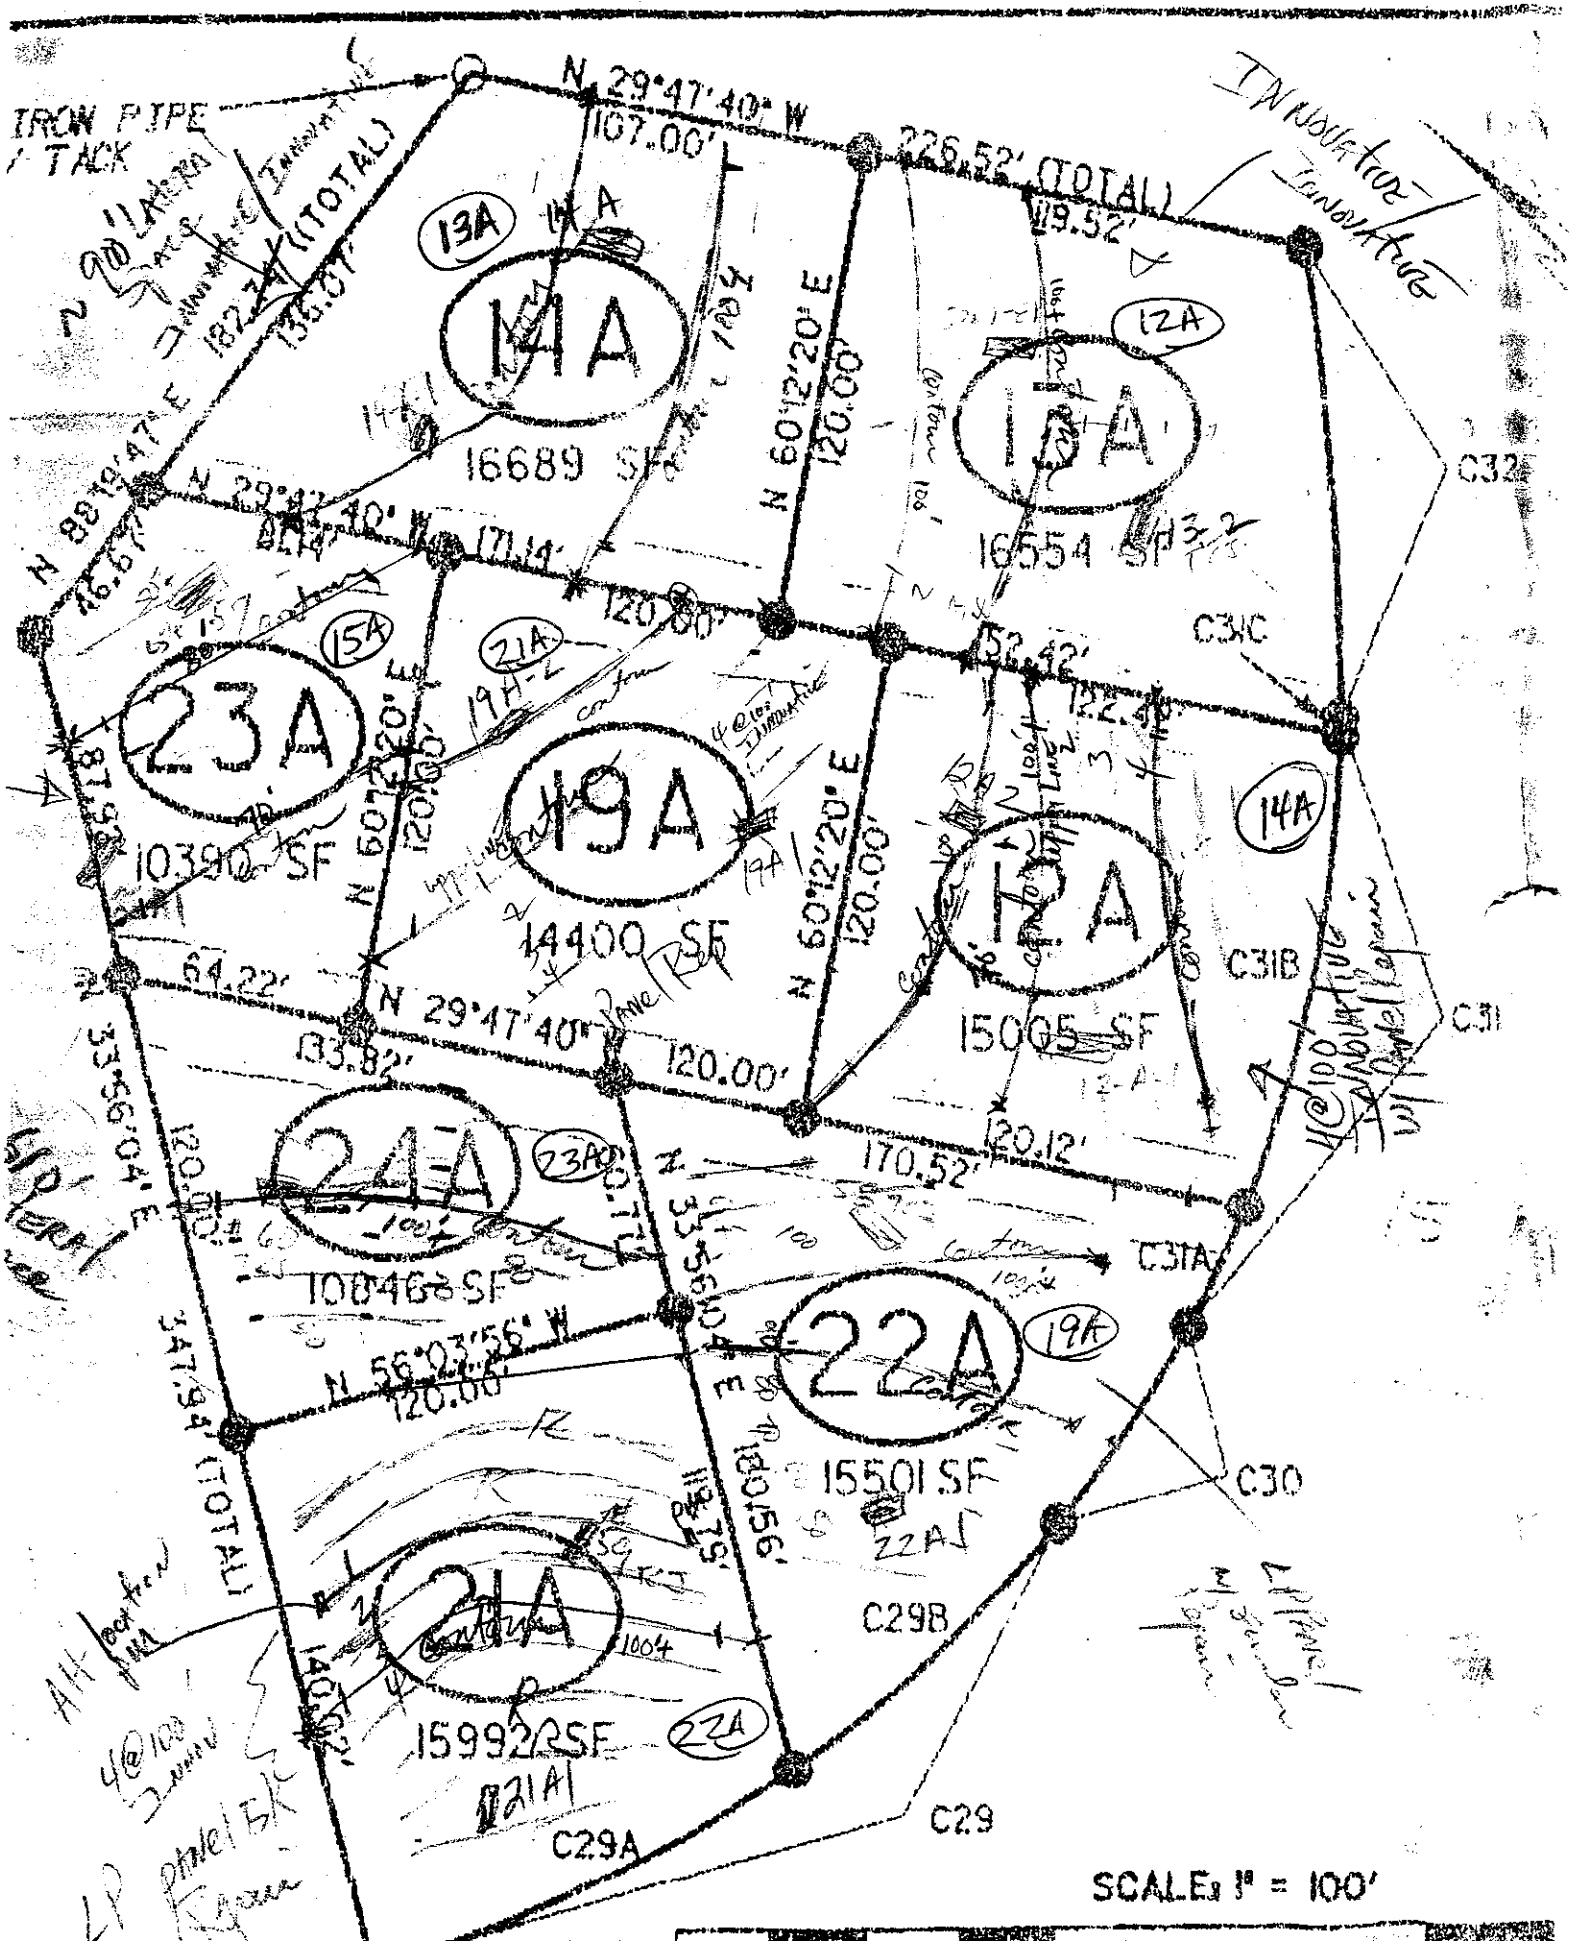
OWNER: CRF APPLICANT: _____
ADDRESS: _____ APPLICATION DATE: _____ DATE EVALUATED: 10-20-20
PROPOSED FACILITY: _____ PROPOSED DESIGN FLOW (.1949): _____ PROPERTY SIZE: _____
LOCATION OF SITE: Wildwood Cove Lots 8 SFEs PROPERTY RECORDED: _____
WATER SUPPLY: ☐ Private ☐ Public ☐ Well ☐ Spring ☐ Other _____
EVALUATION METHOD: ☐ Auger Boring ☐ Pit ☐ Cut
TYPE OF WASTEWATER: ☐ Sewage ☐ Industrial Process ☐ Mixed

.1940 LANDSCAPE POSITION/ SLOPE %	HORIZON DEPTH (IN.)	SOIL MORPHOLOGY (.1941) .1941 STRUCTURE/ TEXTURE	SOIL MORPHOLOGY (.1941) .1941 CONSISTENCE/ MINERALOGY	OTHER PROFILE FACTORS .1942 SOIL WETNESS/ COLOR	OTHER PROFILE FACTORS .1943 SOIL DEPTH	OTHER PROFILE FACTORS .1956 SAPRO CLASS	OTHER PROFILE FACTORS .1944 RESTR HORIZ	PROFILE CLASS & LTAR
13-2 (new)	0-23	Sl/s rcl	fr sssp					P 0.3
	23-37	wk sbk fes yrcl/l	l fr sl/l sssp fr sssp					
	37-48	wk sbk/fes yr	l common l/l sssp fr sssp					
13-1	0-25	Sl/s rcl	fi-fr sssp					P 0.3
	25-45	wk sbk/gr cl	fi-fr sssp					
14A SFE 13A	0-8	brn sl/scl						P 0.3
	8-32	Sl/s gr cl	fr sssp					
	32-46	wk sbk/gran yr cl	fr sssp					
14A-1 SFE 13A	0-33	Sl/s rcl	fi-fr sssp sssp					P 0.3
	33-48	wk sbk rcl	l/sl sssp fr-fr sssp					

DESCRIPTION	INITIAL SYSTEM	REPAIR SYSTEM
uilable Space (.1945)		
tem Type(s)		
LTAR		

OTHER FACTORS (.1946): _____
SITE CLASSIFICATION (.1948): _____

EVALUATED BY: _____
OTHER(S) PRESENT: _____


IRON PIPE / TACK
N 29°47'40" W
107.00'
226.52' (TOTAL)
119.52'
13A
14A
14A
16689 SF
N 60°12'20" E
120.00'
12A
12A
16554 SF
C32
N 88°19'47" E
16.67'
N 29°47'40" W
170.14'
120.00'
C31C
52.42'
122.42'
15A
21A
23A
10390 SF
19A
14400 SF
N 60°12'20" E
120.00'
14A
12A
15005 SF
C31B
C31
54.22'
N 29°47'40" E
133.82'
120.00'
120.12'
170.52'
24A
23A
10046 SF
C31A
N 56°03'56" W
120.00'
22A
19A
15501 SF
C30
21A
15992 SF
22A
C29B
C29A
C29
SCALE: 1" = 100'