4639554219

IREDELL COUNTY HEALTH DEPARTMENT

(SEPTIC TANK) IMPROVEMENTS PERMIT AND CERTIFICATE OF COMPLETION
(Ground Absorption Sewage Disposal System – G. S. Chapter 130-Article 13C)

OWNER OR CONTRACTOR Jerry Honeycutt DATE 6-26-86 PERMIT NO. 368

PHONE: Business ______ Home ______

LOCATION 150W TR on Perth Rd TL on Fernhill Church 7th house on left before Church S. R. No. ______

SUBDIVISION NAME ______ LOT NO. ______ SECTION OR BLOCK NO. ______


House (✓) Mobile Home ( ) Business ( ) Other repair

No. Bedrooms ______ No. Bathrooms ______
Garbage Disposal Unit Yes ( ) No ( )
Auto. Dishwasher Yes ( ) No ( )
Auto. Wash. Machine Yes ( ) No ( )
Site Suitable Yes ( ) No ( )
Existing

Character & Porosity of Soil ______
Percolation Rate ______
Topography ______
Depth to Water Table ______
Rock or other impervious formations ______
Existing

Lot Area ______

______ Basement with Plumbing ______ Basement without Plumbing ______ No Basement

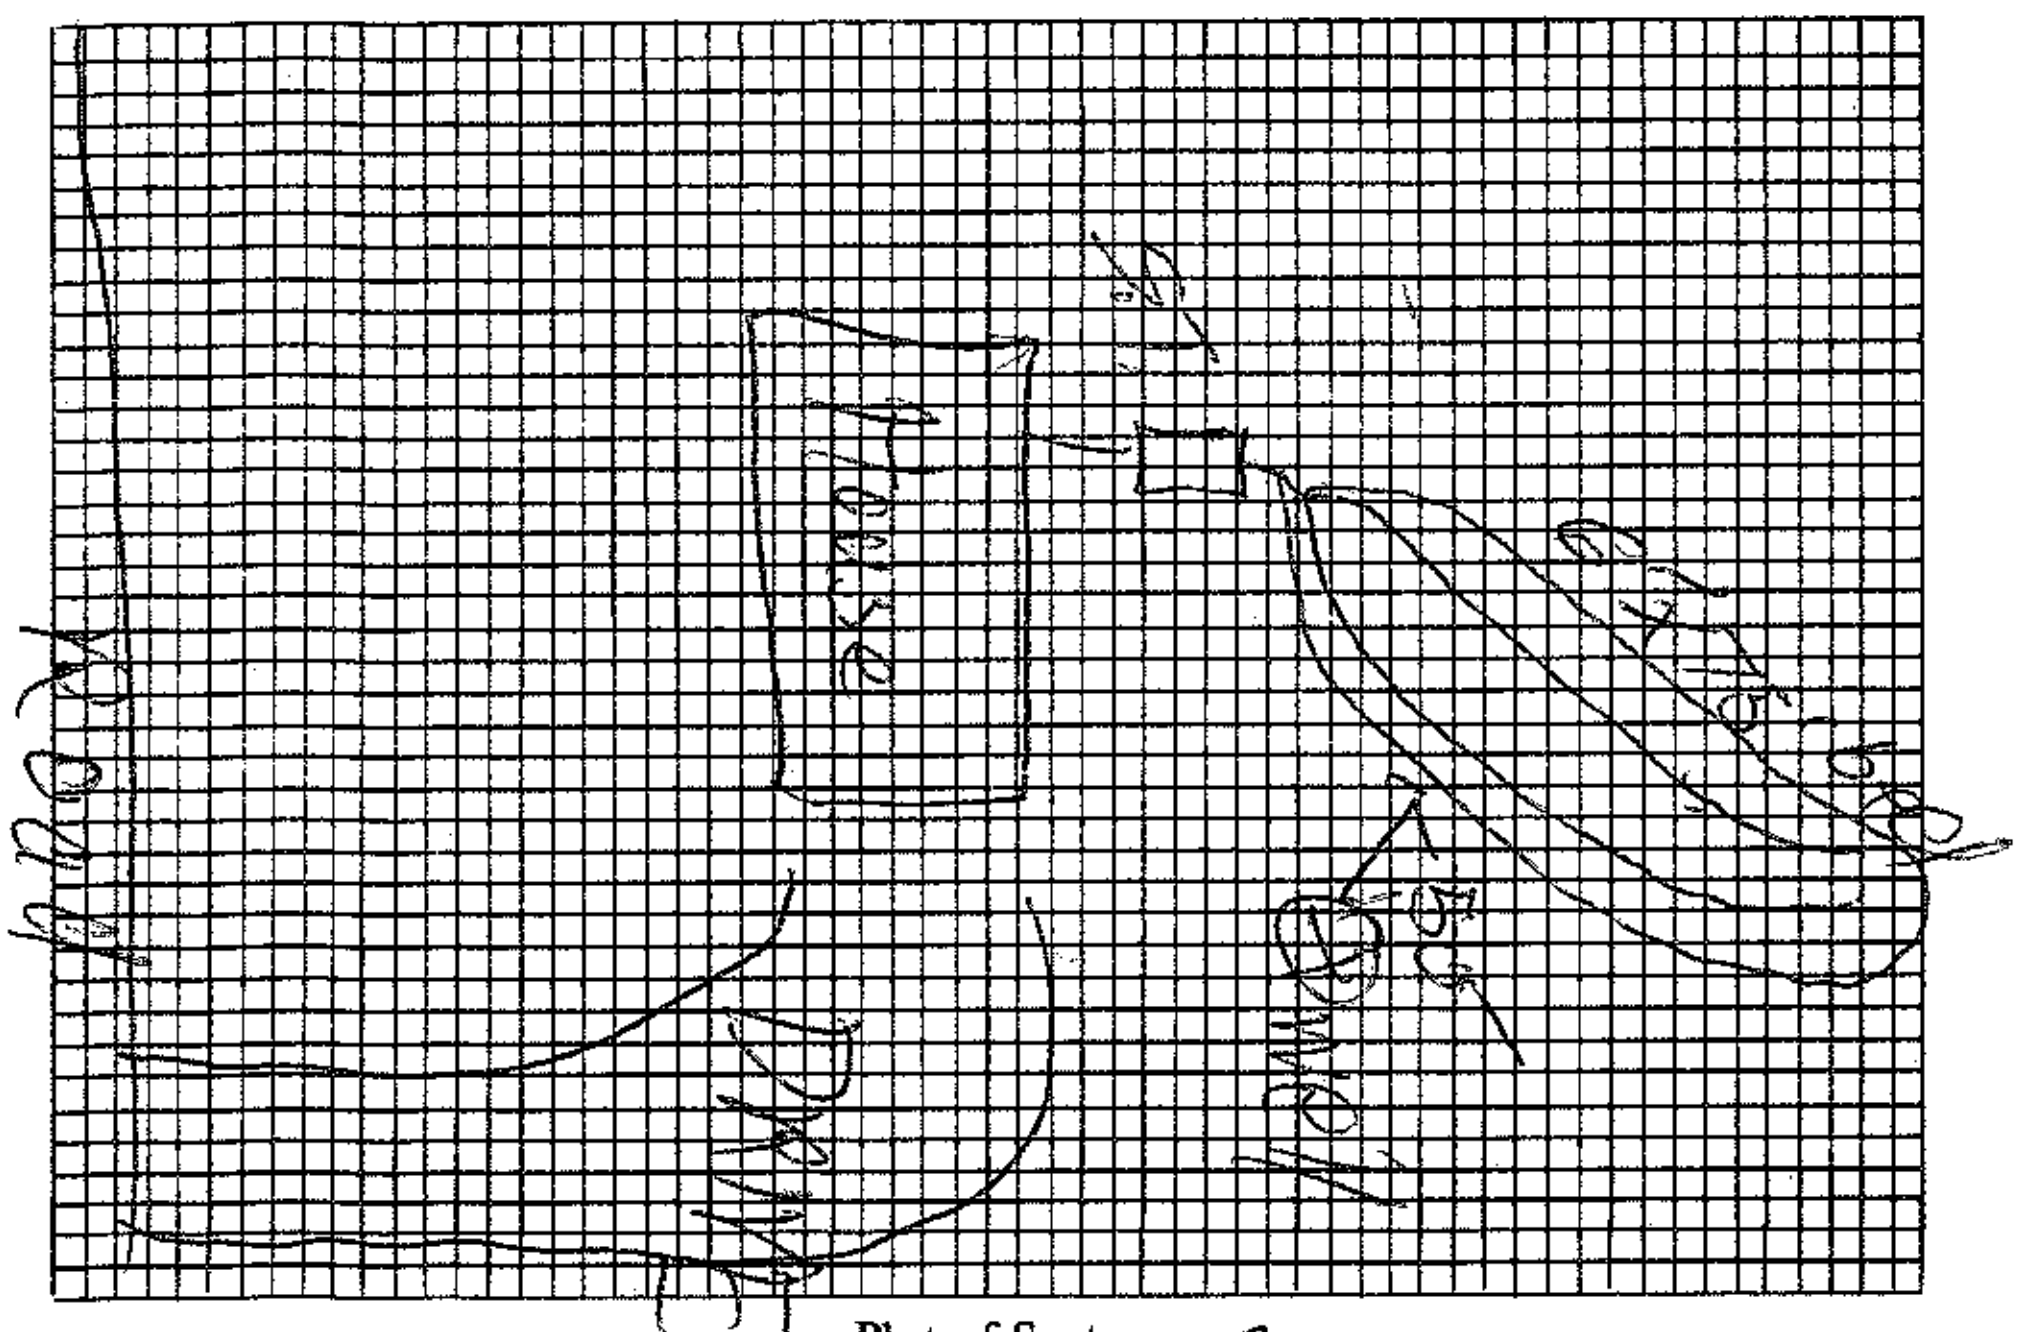

Plot of System

Size of Tank Existing Gals.
Nitrification Field:
No. of Lines 2
Sq. Ft. 450 Linear Ft. 150
Depth of Stone in Lines 12"
Water Supply: Individual (✓)
Public ( )

Installed by Sigmon

I understand and agree to install septic tank system as specified on this Improvements Permit.

Signed: ______

IMPROVEMENTS PERMIT BY CKB

COMMENTS: ______

CERTIFICATE OF COMPLETION BY Charles K. Barnett DATE 6-26-86

EXISTING SYSTEM CHECKED BY: ______ DATE ______

CONSTRUCTION MUST COMPLY WITH ALL OTHER APPLICABLE STATE AND LOCAL REGULATIONS.

Permit is VOID if any unauthorized changes are made in installation of system and/or if any false information is supplied in making Improvements Permit.

Health Dept. Copy: White Inspection Dept. Copy: Yellow Sanitarian's Copy: Pink Owner's Copy: Gold

3;00

IREDELL COUNTY HEALTH DEPARTMENT

(SEPTIC TANK) IMPROVEMENTS PERMIT AND CERTIFICATE OF COMPLETION
(Ground Absorption Sewage Disposal System -- G. S. Chapter 130-Article 13C)

OWNER OR CONTRACTOR Jerry Honeycutt DATE 5-23-86 PERMIT NO. 226

PHONE: Business _____ Home _____

LOCATION 150W TR on Perth Rd TL on Fernhill Church Rd 7th house on left before Church

SUBDIVISION NAME _____ S. R. No. _____

LOT NO. _____ SECTION OR BLOCK NO. _____

House (✓) Mobile Home ( ) Business ( ) Other repair


No. Bedrooms _____ No. Bathrooms _____

Garbage Disposal Unit	Yes ( )	No ( )	
Auto. Dishwasher	Yes ( )	No ( )	Existing
Auto. Wash. Machine	Yes ( )	No ( )	
Site Suitable	Yes ( )	No ( )	

Character & Porosity of Soil _____
Percolation Rate _____
Topography _____
Depth to Water Table Existing
Rock or other impervious formations _____

Lot Area _____

_____ Basement with Plumbing _____ Basement without Plumbing _____ No Basement

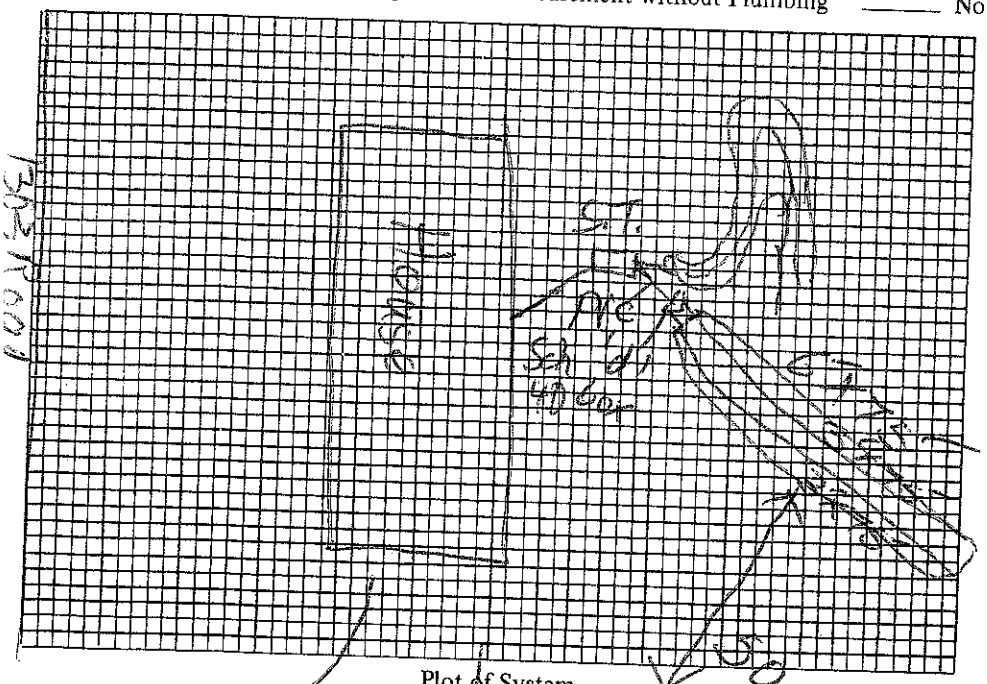

Plot of System

Size of Tank Existing Gals.
Nitrification Field:
No. of Lines 2
Sq. Ft. 420 Linear Ft. 150
Depth of Stone in Lines 12"
Water Supply: Individual (✓)
Public ( )

Installed by _____

I understand and agree to install septic tank system as specified on this Improvements Permit.

Signed: X Jerry C. Honeycutt

IMPROVEMENTS PERMIT BY Dwell Charles K. Barnett

COMMENTS: DRIVE check tank T and pump tank if needed and disconnect old lines, keep shallow & follow contour

CERTIFICATE OF COMPLETION BY _____

EXISTING SYSTEM CHECKED BY: _____ DATE _____

CONSTRUCTION MUST COMPLY WITH ALL OTHER APPLICABLE STATE AND LOCAL REGULATIONS.

Permit is VOID if any unauthorized changes are made in installation of system and/or if any false information is supplied in making Improvements Permit.

Health Dept. Copy: White Inspection Dept. Copy: Yellow Sanitarian's Copy: Pink Owner's Copy: Gold