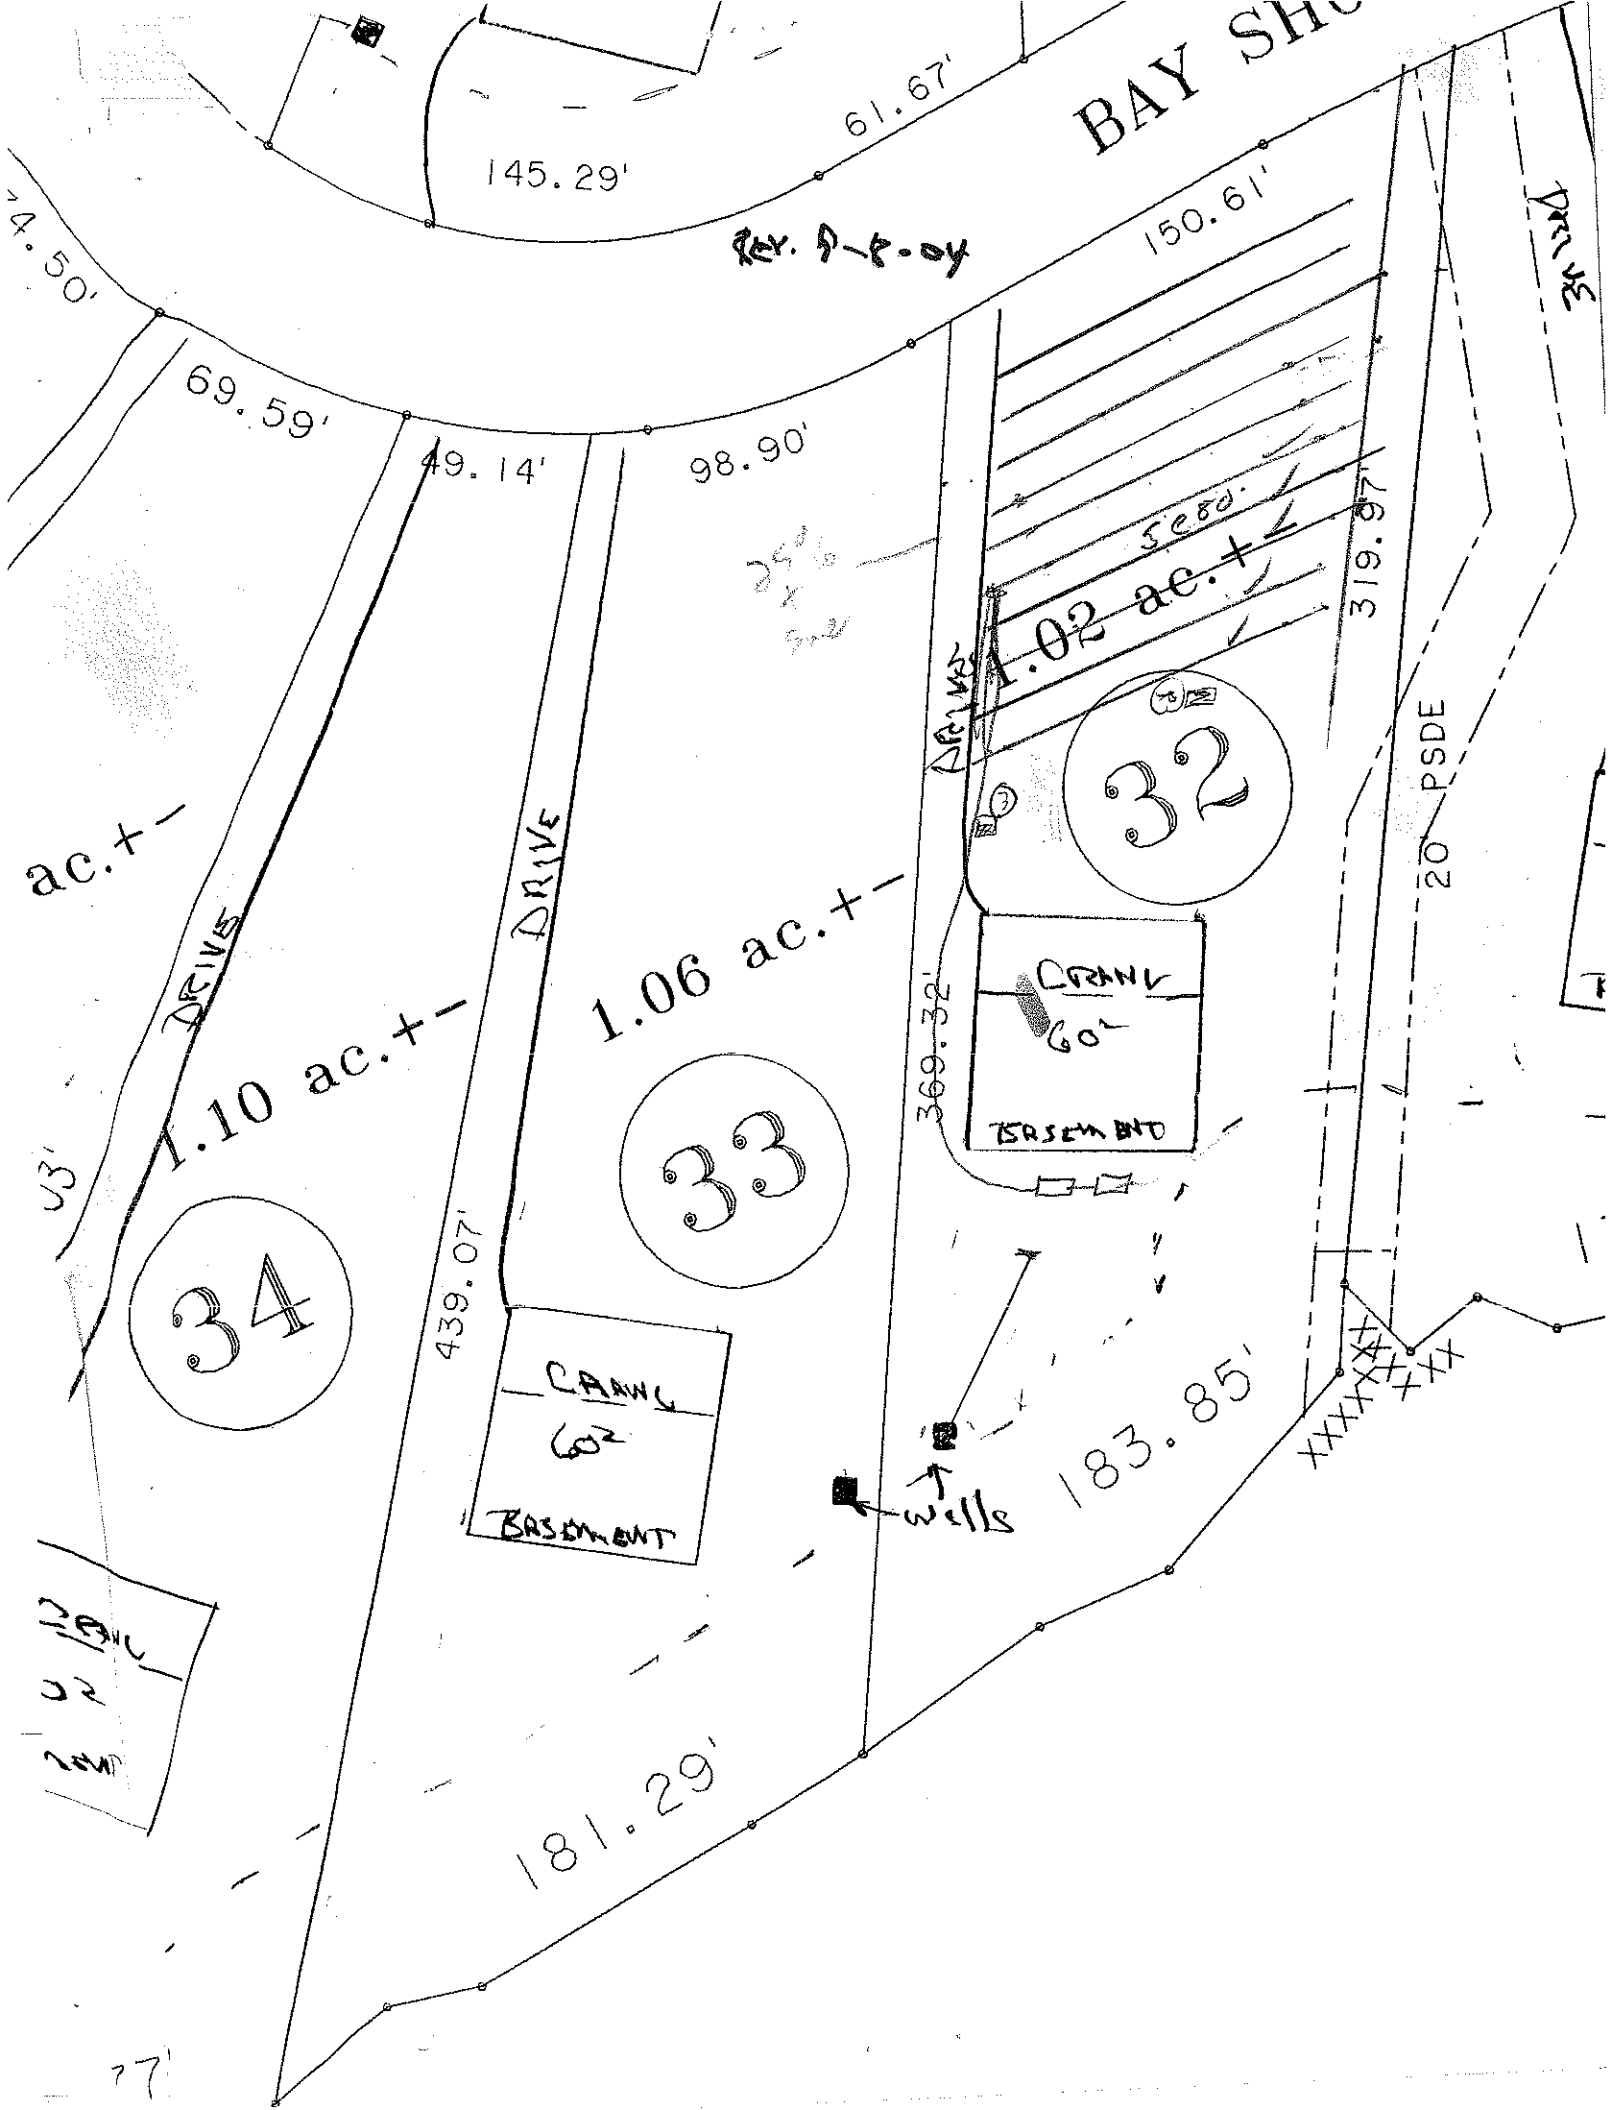

BAY SHO
61.67'
145.29'
Rev. 9-2-04
150.61'
DRIVE
69.59'
49.14'
98.90'
1.02 ac.+-
319.67'
32
20' PSDE
ac.+-
DRIVE
1.10 ac.+-
DRIVE
1.06 ac.+-
369.32'
CRANE
60'
EASEMENT
33
34
439.07'
CRANE
60'
EASEMENT
wells
183.85'
181.29'

DEP NT OF ENVIRONMENT, HEALTH, AND NATURAL RESOURCES
DIVI ... F ENVIRONMENTAL HEALTH
ON-SITE WASTEWATER SECTION

Sheet ___ of ___
PROPERTY ID #: _____
COUNTY: _____

SOIL/SITE EVALUATION
for ON-SITE WASTEWATER SYSTEM

OWNER: _____ APPLICANT: _____
ADDRESS: _____ APPLICATION DATE: _____ DATE EVALUATED: _____
PROPOSED FACILITY: _____ PROPOSED DESIGN FLOW (.1949): _____ PROPERTY SIZE: _____
LOCATION OF SITE: lot 32 Bay crossing PROPERTY RECORDED: _____
WATER SUPPLY: ☐ Private ☐ Public ☐ Well ☐ Spring ☐ Other _____
EVALUATION METHOD: ☐ Auger Boring ☐ Pit ☐ Cut
TYPE OF WASTEWATER: ☐ Sewage ☐ Industrial Process ☐ Mixed

PROFILE #	.1940 LANDSCAPE POSITION/ SLOPE %	HORIZON DEPTH (IN.)	SOIL MORPHOLOGY (.1941) .1941 STRUCTURE/ TEXTURE	.1941 CONSISTENCE/ MINERALOGY	OTHER PROFILE FACTORS .1942 SOIL WETNESS/ COLOR	.1943 SOIL DEPTH	.1956 SAPRO CLASS	.1944 RESTR HORIZ	PROFILE CLASS & LTAR
1		0-17	BSL GR	fri SSSP	few fine mott				PS .3
		17-36	RC/CL MFSBK	fri SSSP					
		36-51	YRSCL WFSBK	fri SSSP					
2		0-6	BSCL GR	fri SSSP					PS .3
		6-50	YRSC MWSBK	fri SSSP					
3		0-23	BSCL WFSBK	fri SSSP	few mang.				PS .3
		23-46	YRSC MFSBK	fri SSSP					
4									

DESCRIPTION	INITIAL SYSTEM	REPAIR SYSTEM
Available Space (.1945)		
System Type(s)		
Site LTAR		

OTHER FACTORS (.1946): _____
SITE CLASSIFICATION (.1948): _____
EVALUATED BY: _____
OTHER(S) PRESENT: _____