DEPARTMENT OF ENVIRONMENT, HEALTH, AND NATURAL RESOURCES
DIVISION OF ENVIRONMENTAL HEALTH
ON-SITE WASTEWATER SECTION

Sheet ___ of ___
PROPERTY ID #: _____
COUNTY: _____

SOIL/SITE EVALUATION
for ON-SITE WASTEWATER SYSTEM

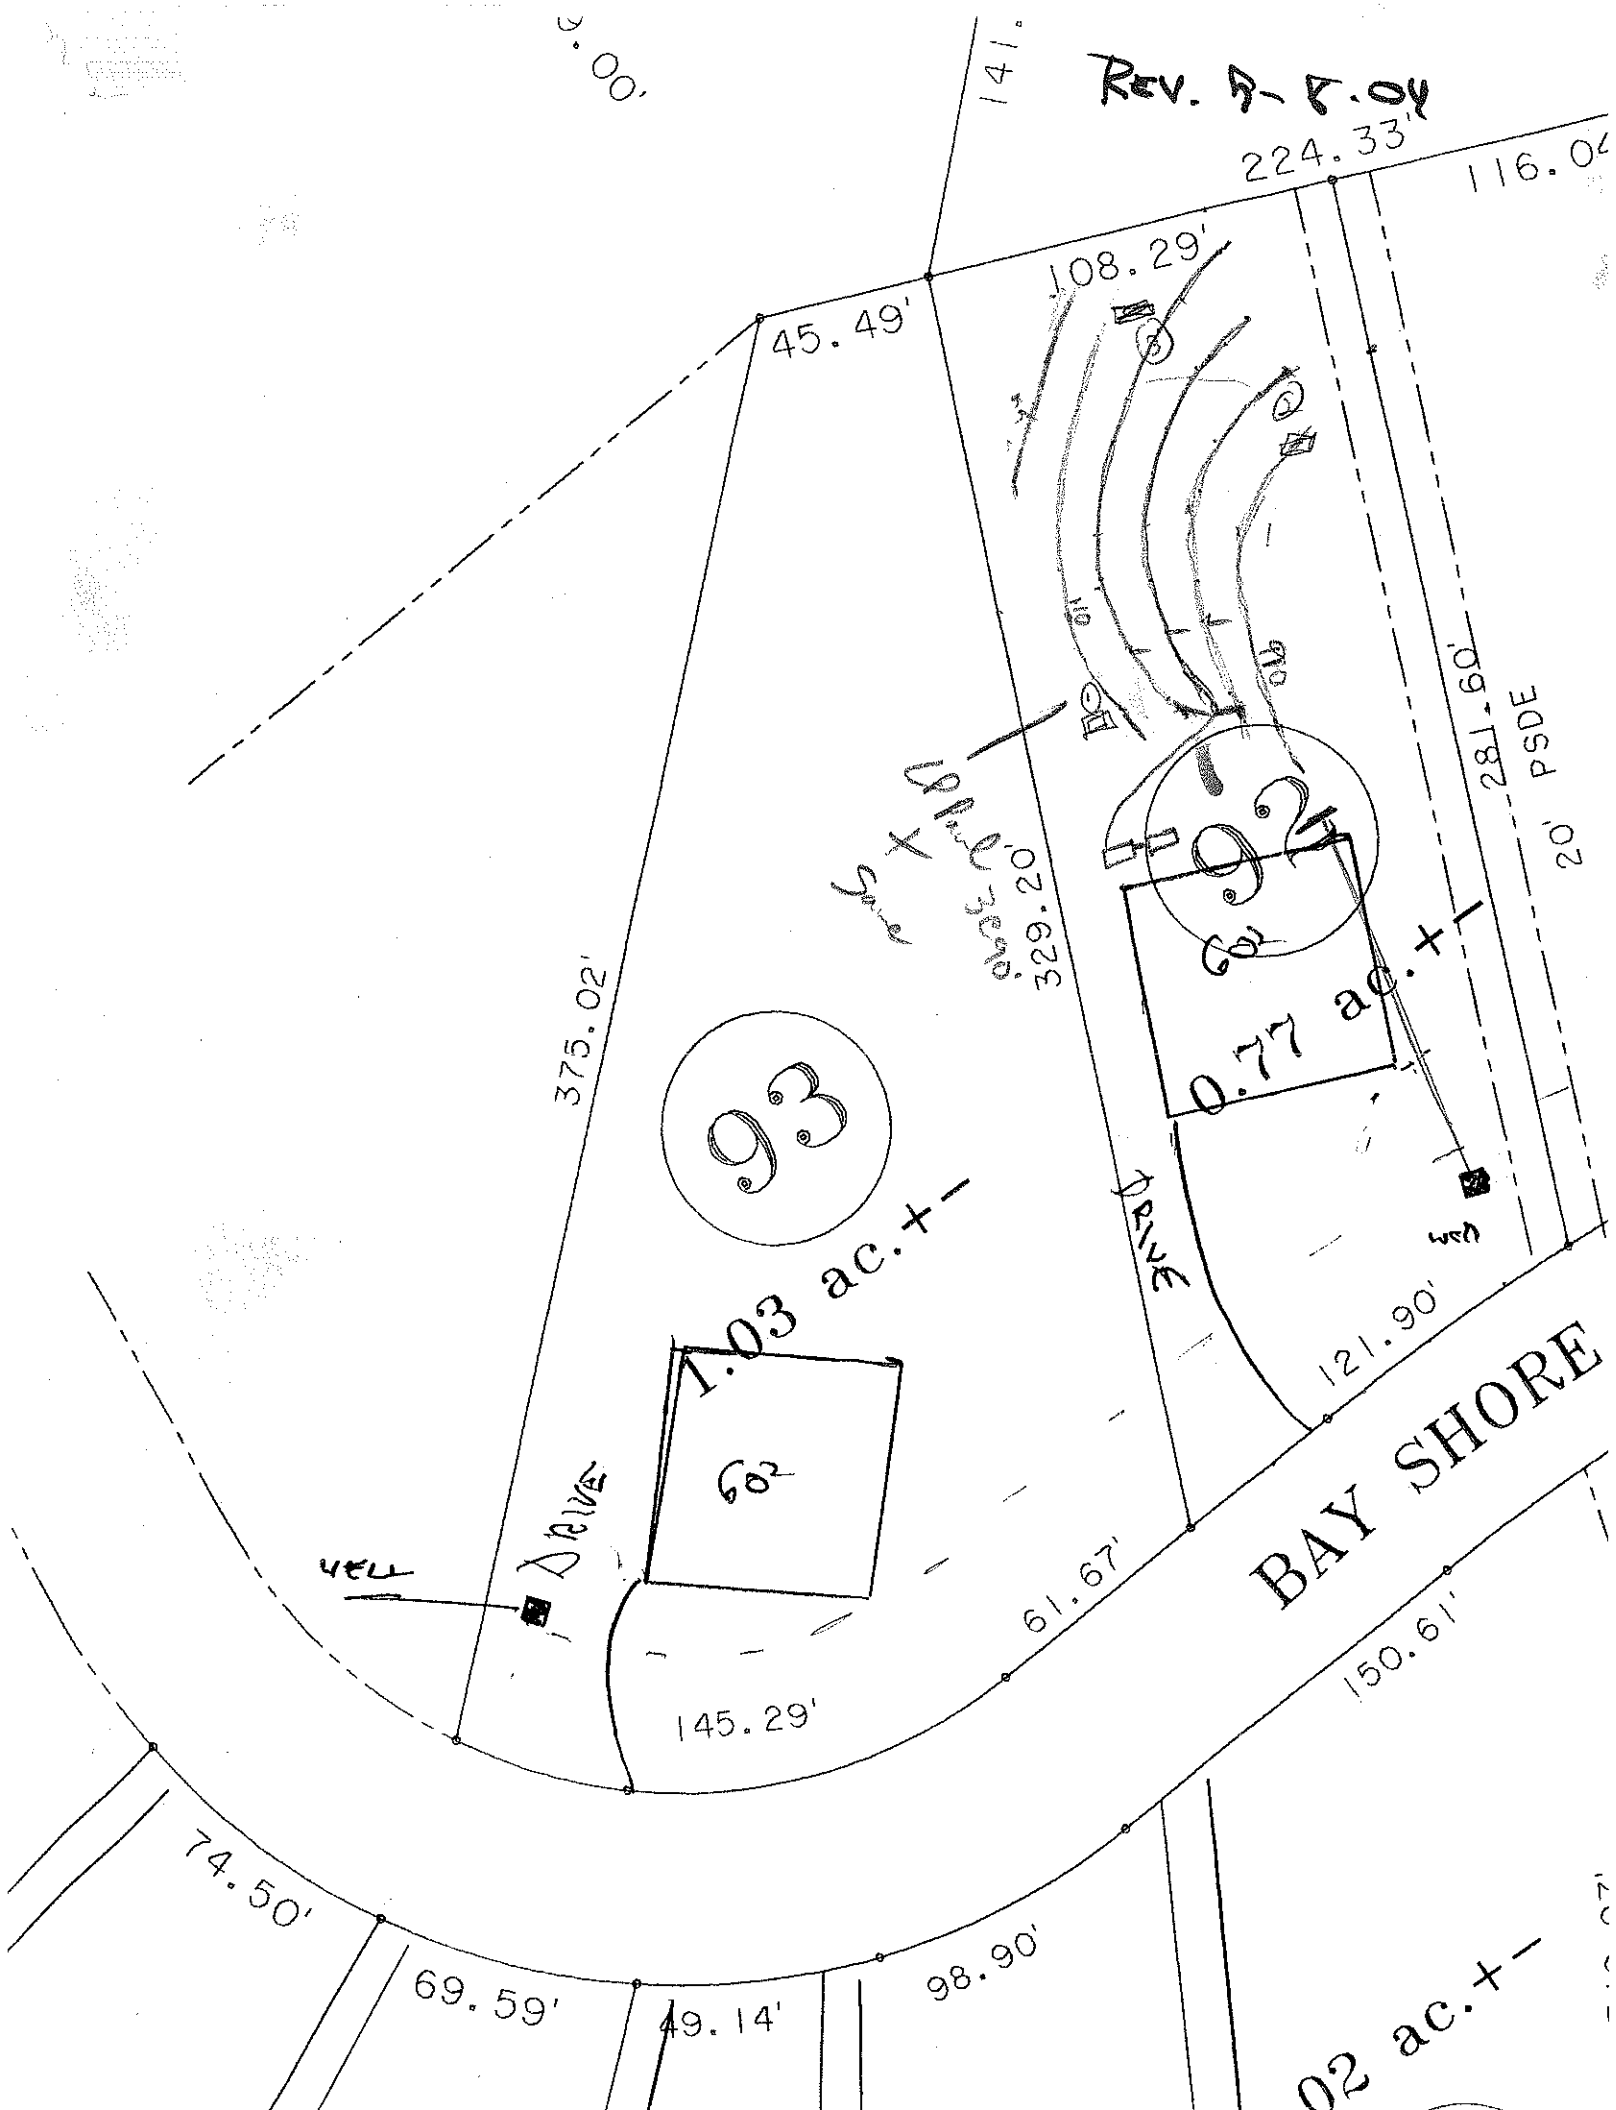
OWNER: _____ APPLICANT: _____
ADDRESS: _____ APPLICATION DATE: _____ DATE EVALUATED: _____
PROPOSED FACILITY: _____ PROPOSED DESIGN FLOW (.1949): _____ PROPERTY SIZE: _____
LOCATION OF SITE: lot 92 Bay crossing PROPERTY RECORDED: _____
WATER SUPPLY: ☐ Private ☐ Public ☐ Well ☐ Spring ☐ Other _____
EVALUATION METHOD: ☐ Auger Boring ☐ Pit ☐ Cut
TYPE OF WASTEWATER: ☐ Sewage ☐ Industrial Process ☐ Mixed

PROFILE #	.1940 LANDSCAPE POSITION/ SLOPE %	HORIZON DEPTH (IN.)	SOIL MORPHOLOGY (.1941) .1941 STRUCTURE/ TEXTURE	.1941 CONSISTENCE/ MINERALOGY	OTHER PROFILE FACTORS .1942 SOIL WETNESS/ COLOR	.1943 SOIL DEPTH	.1956 SAPRO CLASS	.1944 RESTR HORIZ	PROFILE CLASS & LTAR
1		0-5	BSCL cl	fri SSSP					PS -3
		5-18	RC MFSAM	fri SSP					
		18-36	YRCL wfSAM	fri SSP	common SAP				
		36-59	RYSL SAPM	fri SSP	few cl Inc.				
2		0-4	BSL cl	fri SSSP					PS 3
		4-30	BSCL WSAM	fri SSSP					
		30-48	RBSC MWSAM	fri SSSP					
3		0-7	BSCL cl	fri SSSP					PS 3
		7-36	RBtc/Hw cl MASAM	fri SSSP	few SAP				
		36-48	ISAP MASAM	fri SSSP - few cl					
4									

DESCRIPTION	INITIAL SYSTEM	REPAIR SYSTEM
Available Space (.1945)		
System Type(s)		
Site LTAR		

OTHER FACTORS (.1946): _____
SITE CLASSIFICATION (.1948): _____

EVALUATED BY: _____
OTHER(S) PRESENT: _____


Rev. 5-5.04
224.33'
116.04'
108.29'
45.49'
141.
00.
281.60'
20' PSDE
329.20'
375.02'
92
62'
0.77 ac.+-
93
1.03 ac.+-
62'
DRIVE
WELL
121.90'
BAY SHORE
61.67'
150.61'
145.29'
74.50'
69.59'
49.14'
98.90'
02 ac.+-