IREDELL COUNTY HEATLH DEPARTMENT

PAGE 2: *SITE PLAN WORKSHEET*

SEE THE SAMPLE SITE PLAN BELOW. INCOMPLETE SITE PLANS WILL BE RETURNED TO YOU FOR COMPLETION AND MAY RESULT IN A DELAY IN THE ISSUANCE OF YOUR SEPTIC SYSTEM PERMIT!!!

Place an (X) beside each item as you complete the site plan:

_____ **Property Line measurements are clearly identified…**
_____ **All proposed structures are indicated…**
SHOW: proposed house or business footprint, wells, water lines, patios, pools and decks, and any other item that will occupy space on the site
_____ **Front and side setbacks from property line…**
_____ **Preferred driveway location and configuration, preferred well location…**
_____ **Area you prefer your septic system to be placed…**
_____ **North arrow, or other sufficient indicator of direction…**

Circle N/A on the following if appropriate:

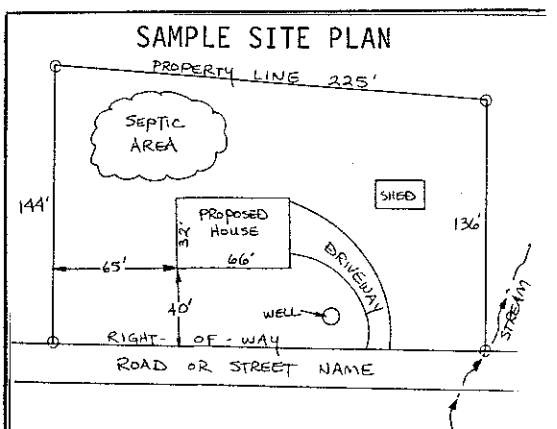
_____ **Location of septic systems and wells within 100' of your property… N/A**
_____ **Location of easements and rights of ways on your property… N/A**
_____ **Location of any designated wetlands on the property… N/A**

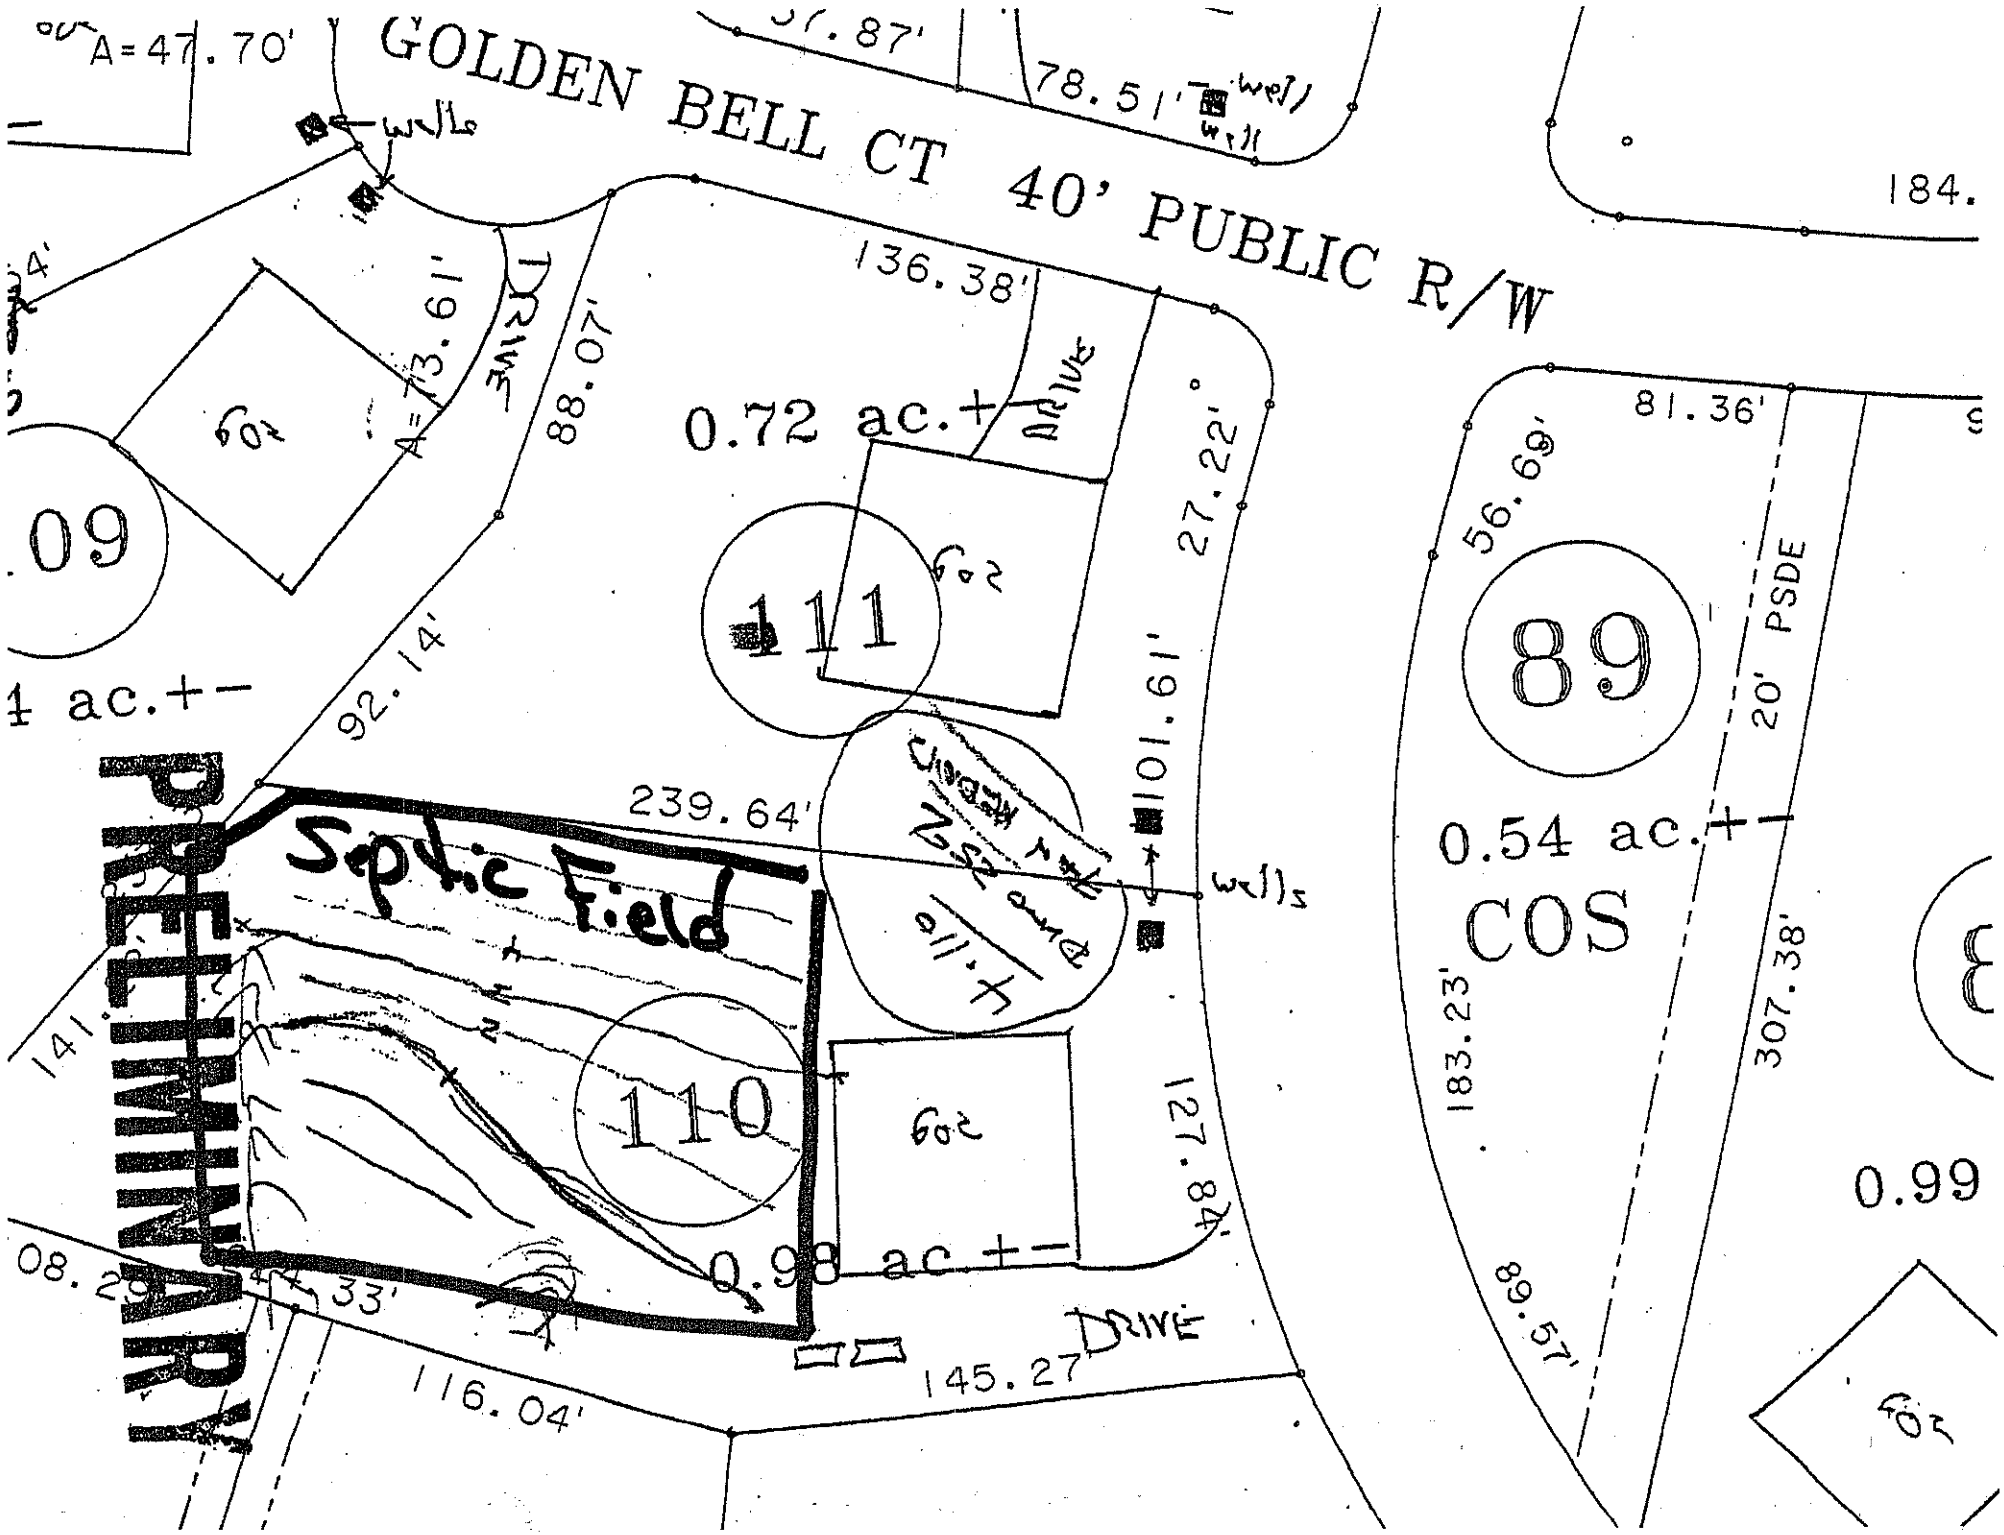
Signature: Sean Park
Property owner or owner's legal representative signature (SIGNATURE REQUIRED)

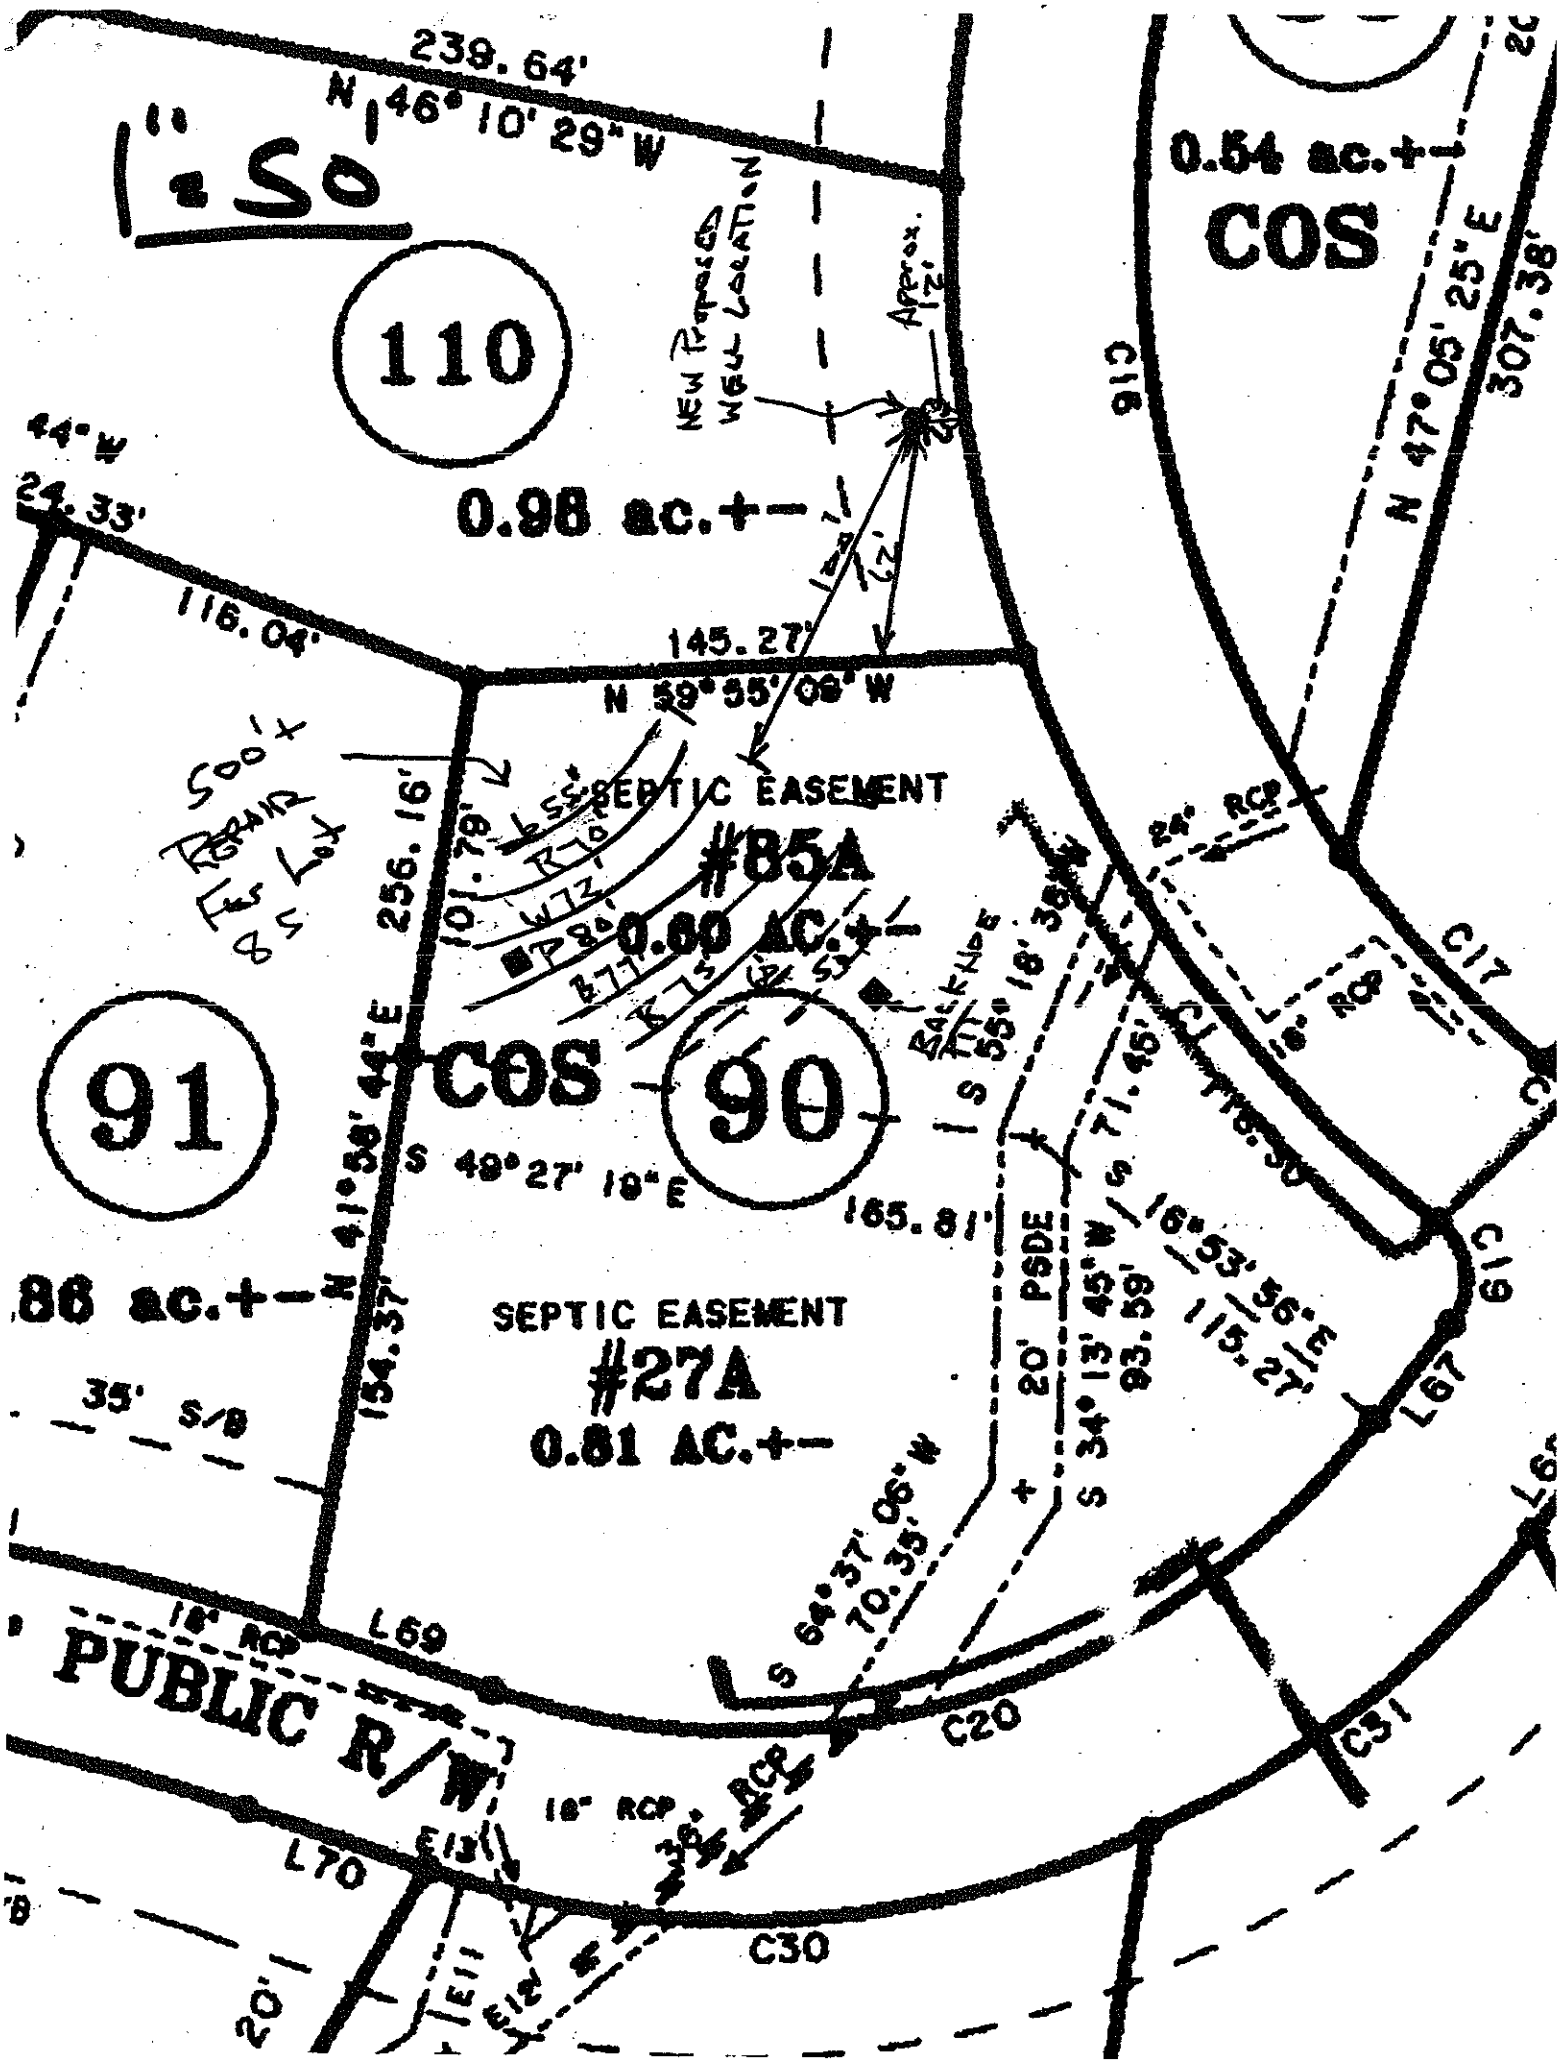
1-14-05
DATE

USE THIS SPACE TO DRAW YOUR SITE PLAN

As per Health Department Site Plan




GOLDEN BELL CT 40' PUBLIC R/W
A=47.70'
A=73.61'
136.38'
88.07'
0.72 ac.+
111
27.22'
92.14'
101.61'
239.64'
Septic Field
110
0.98 ac +-
127.84'
141.
08.29'
33'
116.04'
145.27'
DRIVE
PRELIMINARY
81.36'
56.69'
89
20' PSDE
0.54 ac.+-
COS
307.38'
183.23'
0.99
89.57'
184.


1" = 50'
239.64'
N 46° 10' 29" W
110
0.98 ac.+-
NEW PROPOSED WELL LOCATION
Approx. 12'
0.54 ac.+-
COS
307.38'
N 47° 05' 25" E
C16
44" W
24.33'
116.04'
145.27'
N 59° 55' 08" W
500' RADIUS FROM Lot 8
SEPTIC EASEMENT
#85A
0.60 AC.+-
256.16'
101.78'
R10
W12
P80
B77
K75
B53
24" RCP
C17
R8
91
COS
90
S 49° 27' 19" E
165.81'
S 55° 18' 38" E
S 71° 45' 16" E
116.30'
C18
S 34° 13' 45" W
83.59'
S 16° 53' 56" E
115.21'
C19
L67
.86 ac.+-
N 41° 58' 44" E
154.37'
SEPTIC EASEMENT
#27A
0.81 AC.+-
20' PSDE
35' S/B
S 64° 37' 08" W
70.35'
18" RCP
L69
PUBLIC R/W
C20
C31
18" RCP
36" RCP
L70
E13
C30
20'
E11
E12