# IREDELL COUNTY HEATLH DEPARTMENT

## PAGE 2: *SITE PLAN WORKSHEET*

**SEE THE SAMPLE SITE PLAN BELOW. INCOMPLETE SITE PLANS WILL BE RETURNED TO YOU FOR COMPLETION AND MAY RESULT IN A DELAY IN THE ISSUANCE OF YOUR SEPTIC SYSTEM PERMIT!!!**

**Place an (X) beside each item as you complete the site plan:**

- ✓ Property Line measurements are clearly identified...
- ✓ All proposed structures are indicated...
  *SHOW: proposed house or business footprint, wells, water lines, patios, pools and decks, and any other item that will occupy space on the site*
- ✓ Front and side setbacks from property line...
- ✓ Preferred driveway location and configuration, preferred well location...
- ✓ Area you prefer your septic system to be placed...
- ✓ North arrow, or other sufficient indicator of direction...


**Circle N/A on the following if appropriate:**


- ✓ Location of septic systems and wells within 100' of your property... N/A
- ✓ Location of easements and rights of ways on your property... N/A
- ✓ Location of any designated wetlands on the property... N/A

**Signature:** Tony C Yarbrough
Property owner or owner's legal representative signature (SIGNATURE REQUIRED)

7/14/04
DATE

## USE THIS SPACE TO DRAW YOUR SITE PLAN

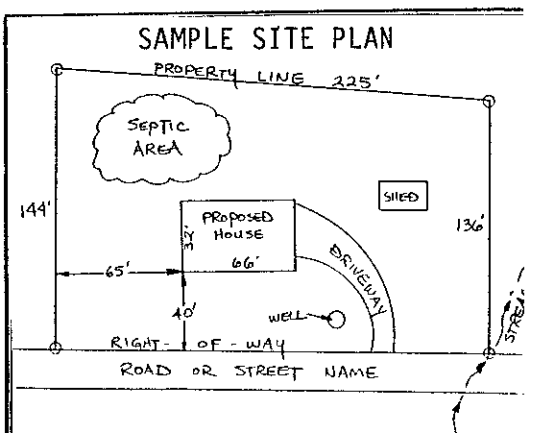

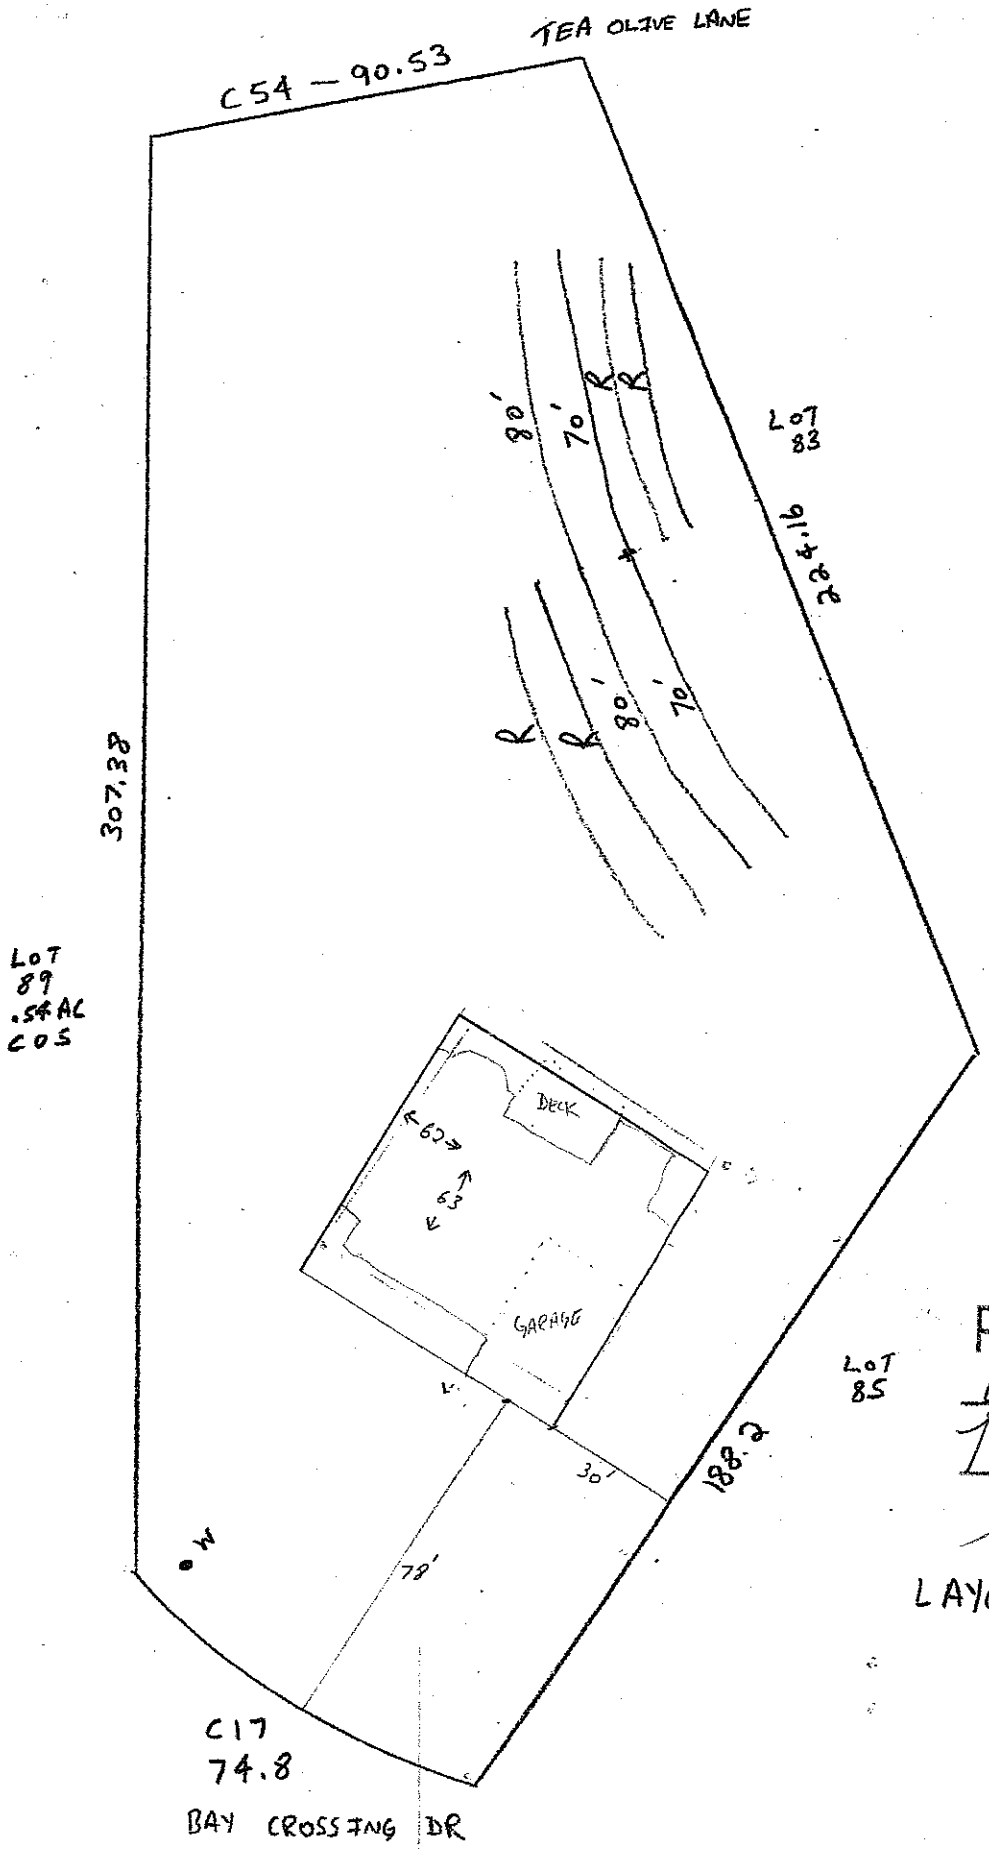


LOT 84
178 BAY CROSSING DR

| | |
|---|---|
| S/B - FRONT/REAR | 35 |
| S/B - SIDE | 15 |
| PIN | 4639619732.000 |
| L84-BAYCROSSING-PH1-PB-46 | -6 |
| .99 AC ± | |
| Well: | 15' from LT 60' from RT intersection |
| SEPTIC: | 127' N on 224' side 30' in from side |
| 40 SCALE | |

4 BDRM.

Acknowledgement Of Plans Submittal ONLY!

Date 4/15/05

Date 4-15-05

LAYOUT #2