DEPARTMENT OF ENVIRONMENT, HEALTH, AND NATURAL RESOURCES
DIVISION OF ENVIRONMENTAL HEALTH
ON-SITE WASTEWATER SECTION

Sheet ____ of ____
PROPERTY ID #: _____
COUNTY: _____

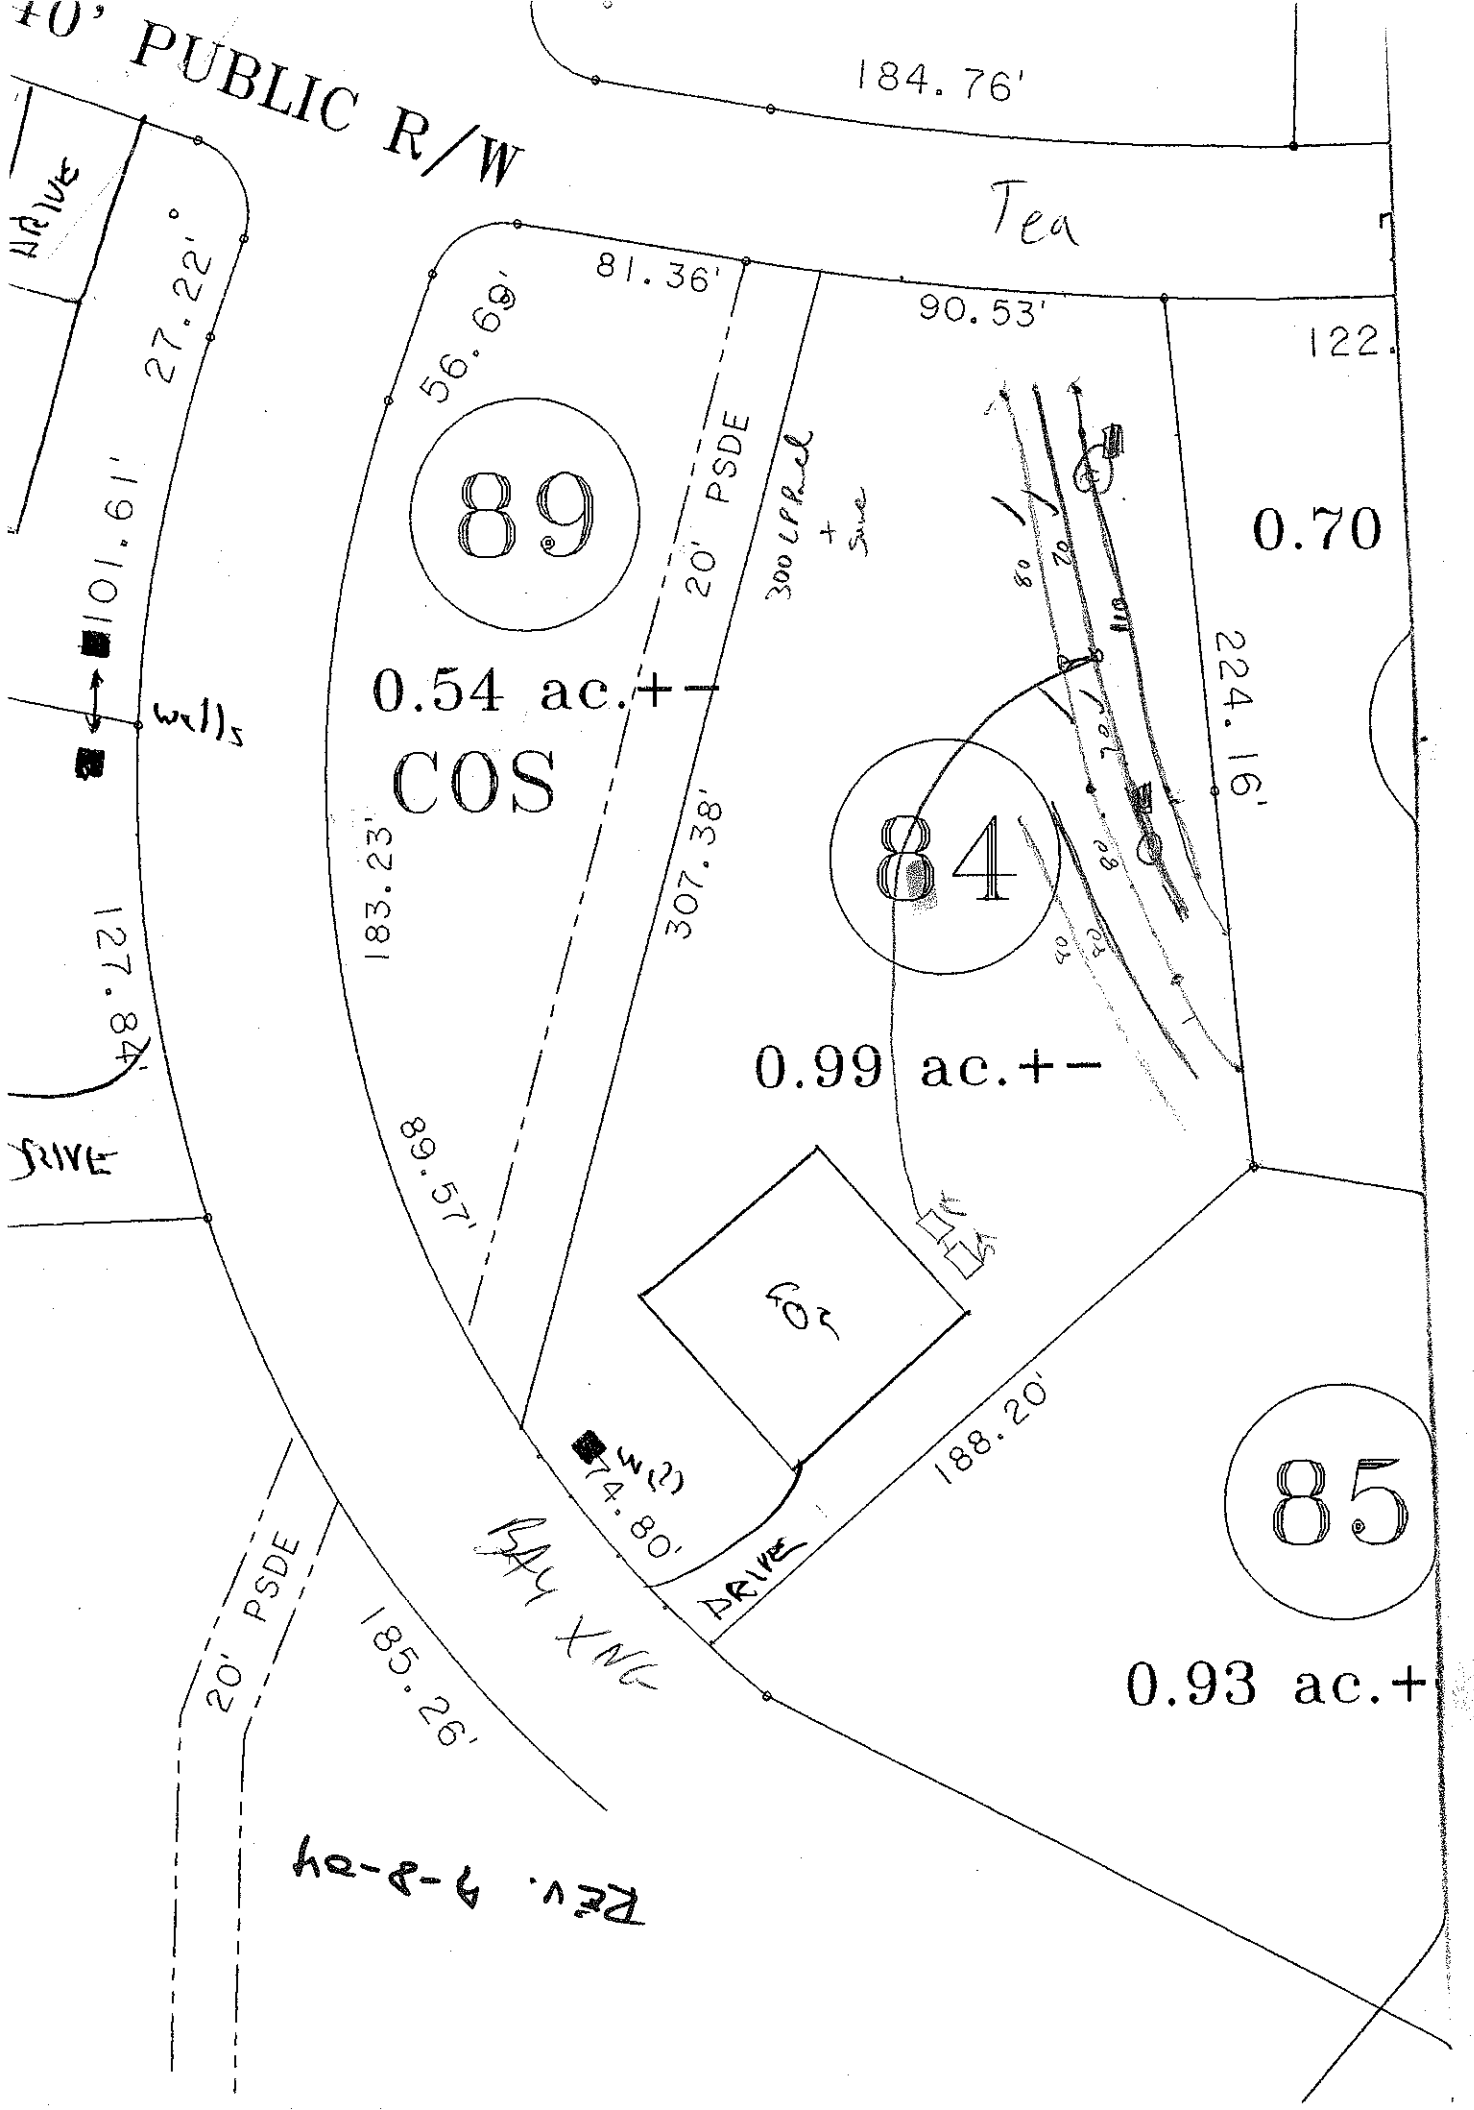
SOIL/SITE EVALUATION
for ON-SITE WASTEWATER SYSTEM

OWNER: _____ APPLICANT: _____
ADDRESS: _____ APPLICATION DATE: _____ DATE EVALUATED: _____
PROPOSED FACILITY: _____ PROPOSED DESIGN FLOW (.1949): _____ PROPERTY SIZE: _____
LOCATION OF SITE: lot 84 Bay crossing PROPERTY RECORDED: _____
WATER SUPPLY: ❑ Private ❑ Public ❑ Well ❑ Spring ❑ Other _____
EVALUATION METHOD: ❑ Auger Boring ❑ Pit ❑ Cut
TYPE OF WASTEWATER: ❑ Sewage ❑ Industrial Process ❑ Mixed

PROFILE #	.1940 LANDSCAPE POSITION/ SLOPE %	HORIZON DEPTH (IN.)	SOIL MORPHOLOGY (.1941) .1941 STRUCTURE/ TEXTURE	SOIL MORPHOLOGY (.1941) .1941 CONSISTENCE/ MINERALOGY	OTHER PROFILE FACTORS .1942 SOIL WETNESS/ COLOR	.1943 SOIL DEPTH	.1956 SAPRO CLASS	.1944 RESTR HORIZ	PROFILE CLASS & LTAR
1		0-2	DKBSL	FR SSSP					PS .3
		2-6	LMSCL	FR SSSP					
		6-31	RC	MMSS FR SP					
		31-52	RYSLSAP	FM FR SSSP					
2		0-3	DKBSL	FR SSSP					PS .25-.3
		3-15	RBSCL	FR SSSP					
		15-50	RC	MMSOK FR SSSP common FB					
3									
4									

DESCRIPTION	INITIAL SYSTEM	REPAIR SYSTEM
Available Space (.1945)		
System Type(s)		
Site LTAR		

OTHER FACTORS (.1946): _____
SITE CLASSIFICATION (.1948): _____
EVALUATED BY: _____
OTHER(S) PRESENT: _____


40' PUBLIC R/W
184.76'
Tea
81.36'
90.53'
122.
56.69'
27.22'
101.61'
89
20' PSDE
300 LP Road + Sewer
0.70
224.16'
0.54 ac.+-
COS
wells
183.23'
307.38'
84
127.84'
0.99 ac.+-
89.57'
DRIVE
Gar
W(2)
74.80'
188.20'
85
20' PSDE
185.26'
0.93 ac.+
Rev. 9-8-04