IREDELL COUNTY HEALTH DEPARTMENT *ENVIRONMENTAL HEALTH DIVISION:*

SITE PLAN WORKSHEET

SEE THE "SAMPLE SITE PLAN" BELOW. *INCOMPLETE SITE PLANS WILL BE RETURNED TO YOU FOR COMPLETION AND MAY RESULT IN A DELAY IN THE ISSUANCE OF YOUR SEPTIC SYSTEM PERMIT!!!*

Place an (X) beside each item as you complete the site plan:

__X__ Property Line measurements are clearly identified... __X__ All proposed structures are indicated...

SHOW: proposed house or business footprint, wells, water lines, patios, pools and decks, and any other item that will occupy space on the site


__X__ Front and side setbacks from property line... ____ Preferred driveway location and configuration, preferred well location...

____ Area you prefer your septic system to be placed... __X__ North arrow, or other sufficient indicator of direction...

Circle N/A on the following if appropriate:

____ Location of septic systems and wells within 100' of your property.. (N/A)

____ Location of easements and rights of ways on your property.. (N/A) ____ Location of any designated wetlands on the property.. (N/A)

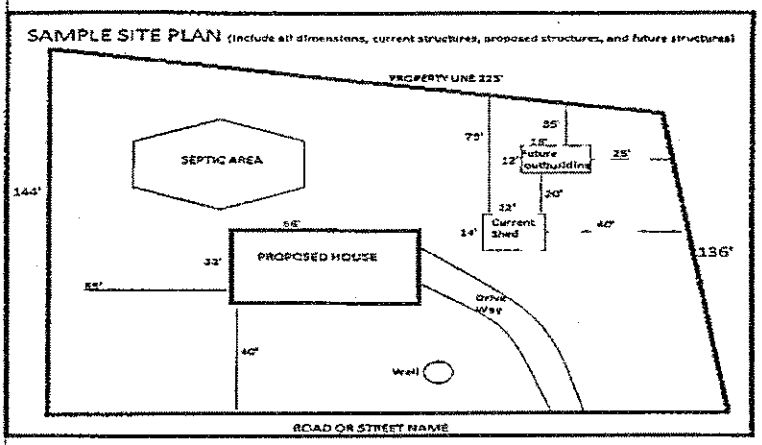


USE THIS SPACE TO DRAW YOUR SITE PLAN

See attached: "Proposed Site Plan"
"Site Sketch"

Signature: John R Koenig
REQUIRED property owner ~~or owner's~~ legal representative signature.

11-30-15
DATE

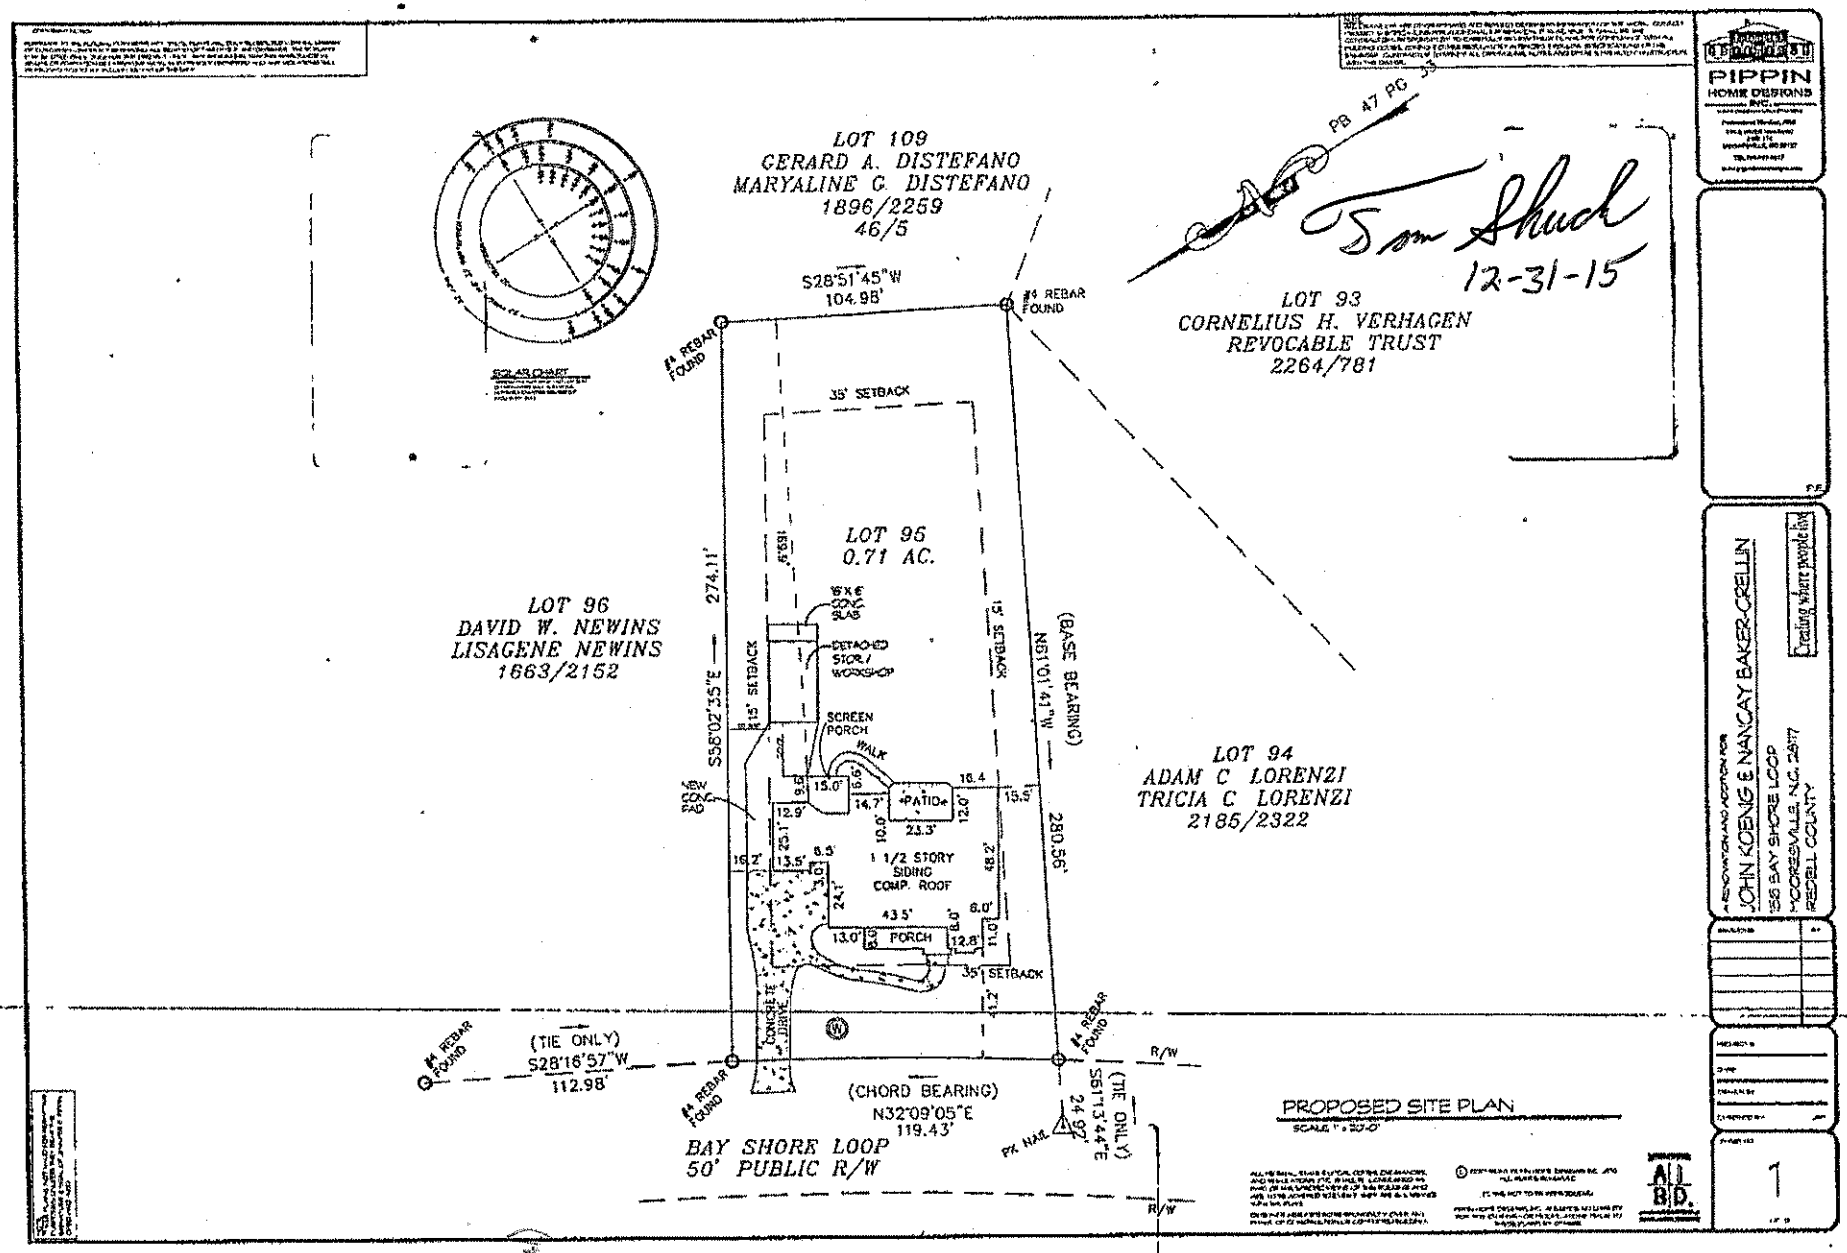

5 on Shuck
12-31-15

18' x 6' slab