DEPARTMENT OF ENVIRONMENT, HEALTH, AND NATURAL RESOURCES
DIVISION OF ENVIRONMENTAL HEALTH
ON-SITE WASTEWATER SECTION

Sheet ___ *of* ___
PROPERTY ID #: _____
COUNTY: _____

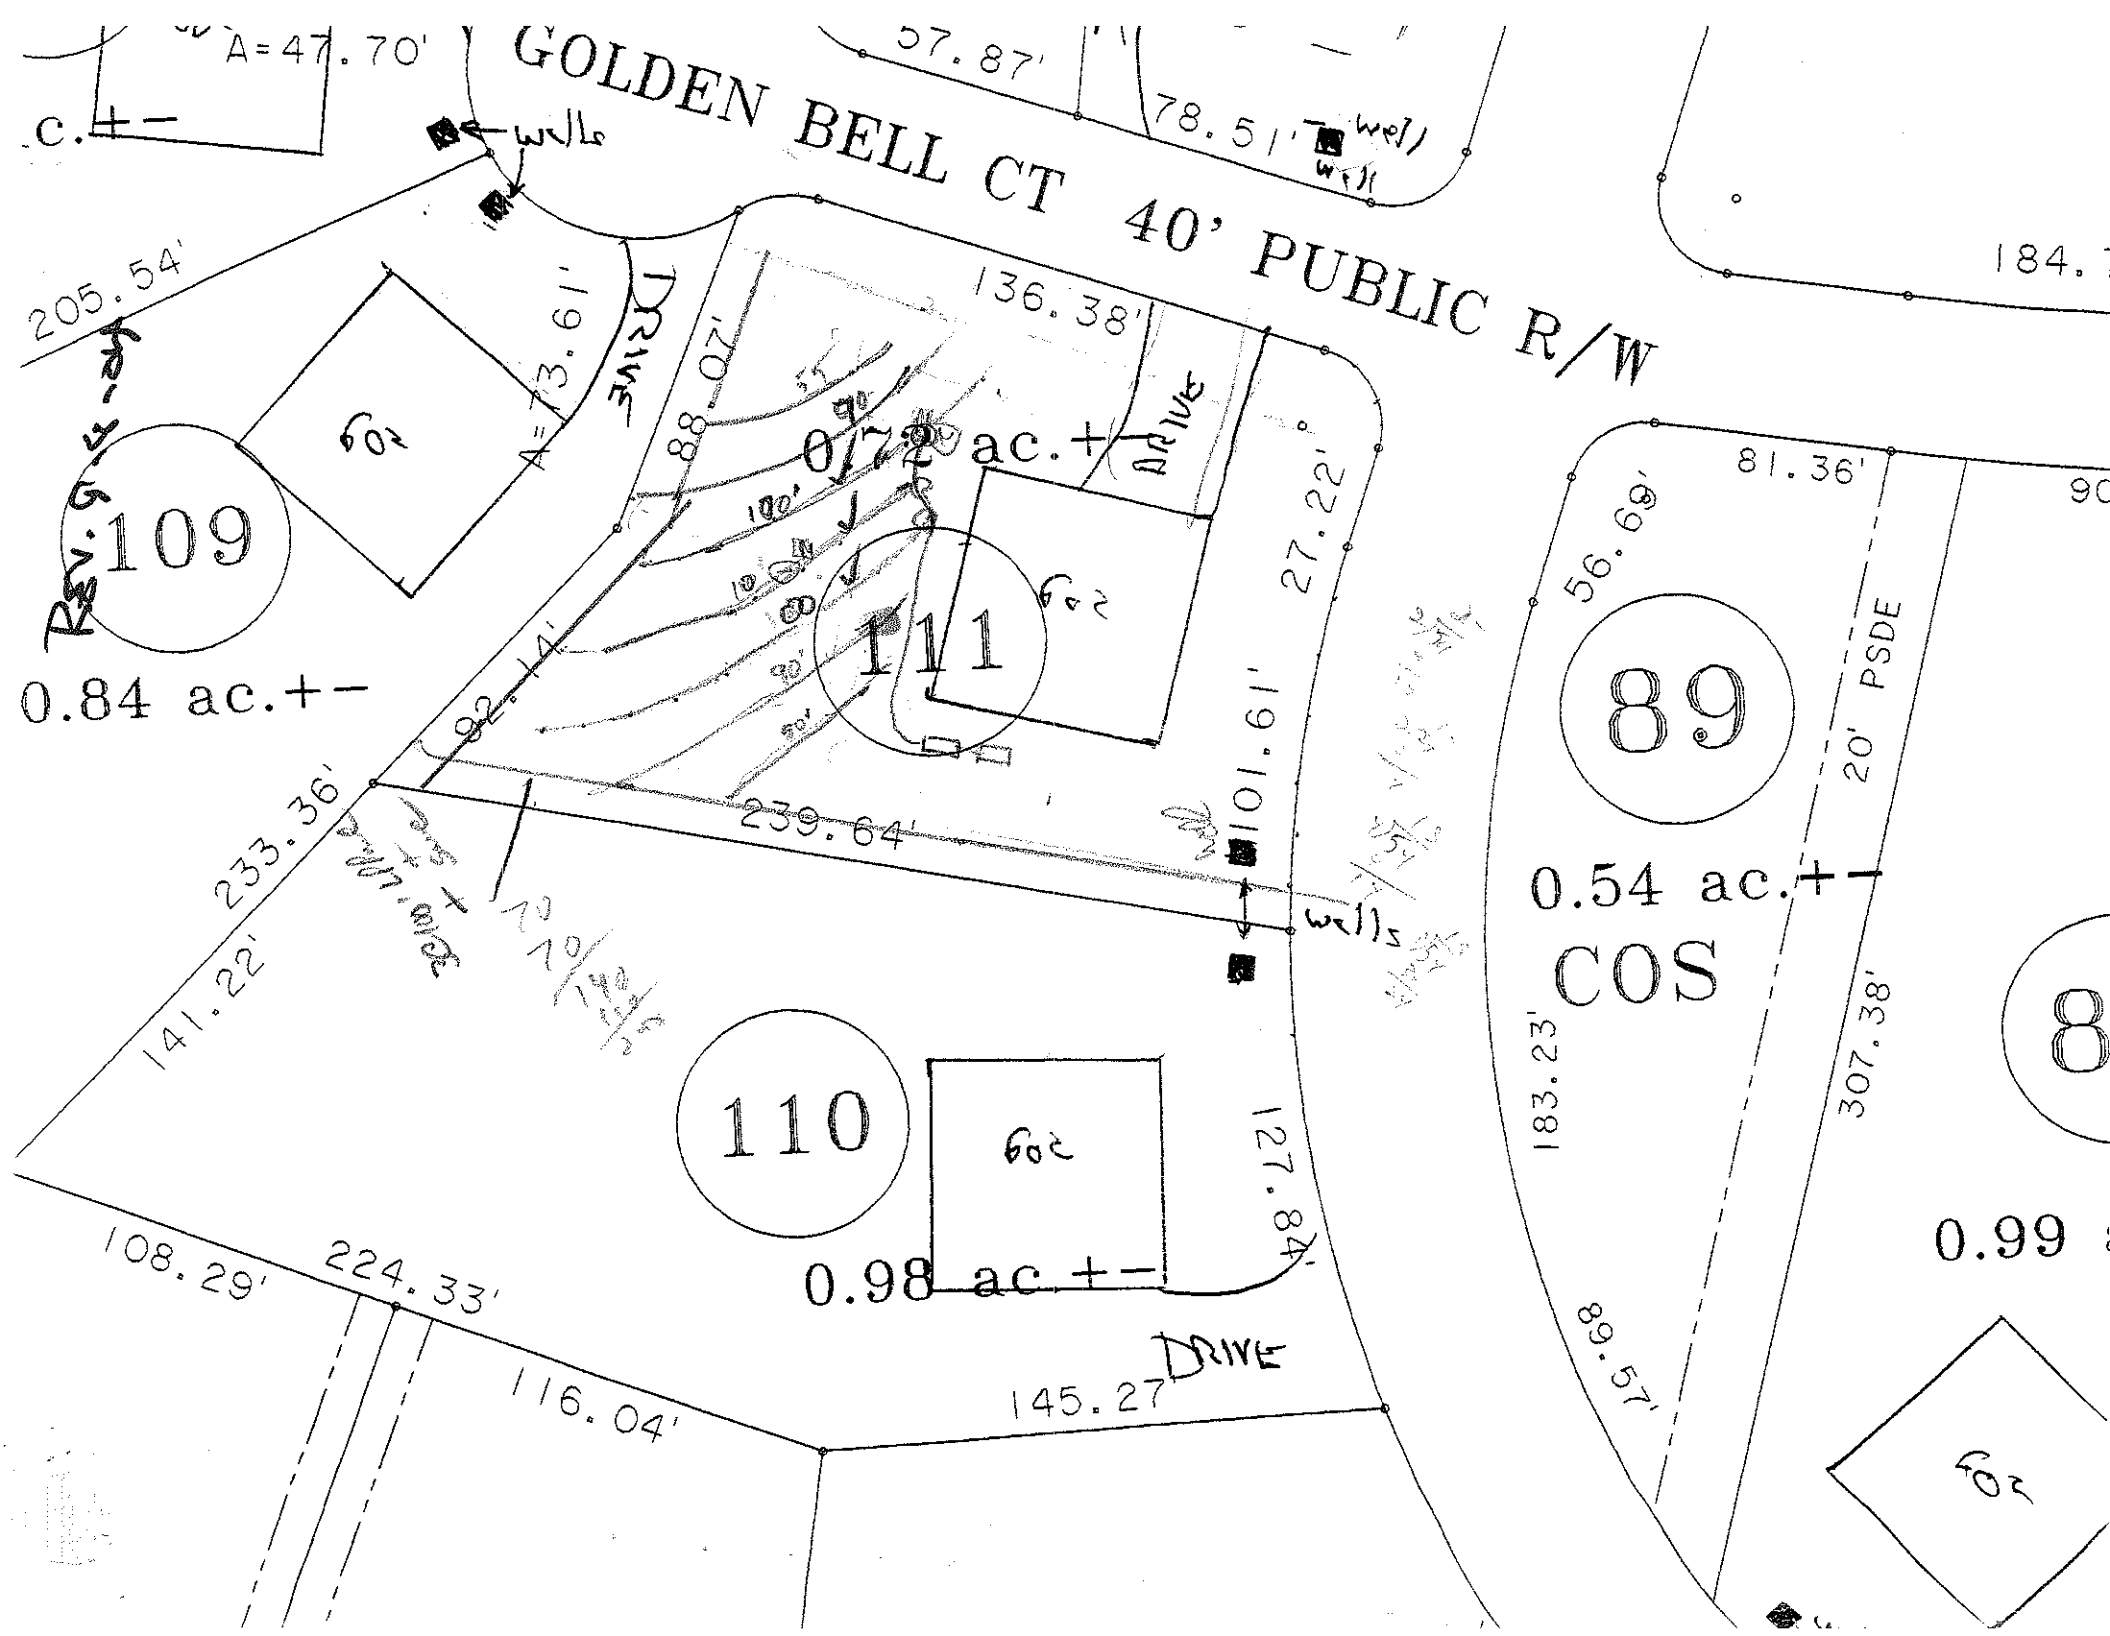
SOIL/SITE EVALUATION
for ON-SITE WASTEWATER SYSTEM

OWNER: _____ APPLICANT: _____
ADDRESS: _____ APPLICATION DATE: _____ DATE EVALUATED: _____
PROPOSED FACILITY: _____ PROPOSED DESIGN FLOW (.1949): _____ PROPERTY SIZE: _____
LOCATION OF SITE: lot 111 Bay Crossing PROPERTY RECORDED: _____
WATER SUPPLY: ❑ Private ❑ Public ❑ Well ❑ Spring ❑ Other _____
EVALUATION METHOD: ❑ Auger Boring ❑ Pit ❑ Cut
TYPE OF WASTEWATER: ❑ Sewage ❑ Industrial Process ❑ Mixed

PROFILE #	.1940 LAND-SCAPE POSITION/ SLOPE %	HORI-ZON DEPTH (IN.)	SOIL MORPHOLOGY (.1941) .1941 STRUCTURE/ TEXTURE	.1941 CONSISTENCE/ MINERALOGY	OTHER PROFILE FACTORS .1942 SOIL WETNESS/ COLOR	.1943 SOIL DEPTH	.1956 SAPRO CLASS	.1944 RESTR HORIZ	PROFILE CLASS & LTAR
1		0-24	NC SaM	fri SSSt					1/2 .3
		24-49	NE mfSaBk	fri SSSP					
2		0-11	RB SiL	wfSaBk fri SSt					PS .25 = .3
		11-29	RC mfSaBk fri. SP dw YB2						
		29-46	YR r L wfSaBk	fri SSSP fw SMP					
3									
4									

DESCRIPTION	INITIAL SYSTEM	REPAIR SYSTEM
Available Space (.1945)		
System Type(s)		
Site LTAR		

OTHER FACTORS (.1946): _____
SITE CLASSIFICATION (.1948): _____
EVALUATED BY: _____
OTHER(S) PRESENT: _____


GOLDEN BELL CT 40' PUBLIC R/W
A=47.70'
c.+-
well
205.54'
A=13.61'
DRIVE
109
602
0.84 ac.+-
88.07'
136.38'
0.72 ac.+
111
602
27.22'
92.14'
233.36'
239.64'
101.61'
well
141.22'
110
602
0.98 ac.+-
127.84'
108.29'
224.33'
116.04'
145.27'
DRIVE
57.87'
78.51'
well
184.
81.36'
56.69'
89
20' PSDE
0.54 ac.+-
COS
183.23'
307.38'
89.57'
0.99
602