IREDELL COUNTY HEATLH DEPARTMENT

PAGE 2: *SITE PLAN WORKSHEET*

SEE THE SAMPLE SITE PLAN BELOW. INCOMPLETE SITE PLANS WILL BE RETURNED TO YOU FOR COMPLETION AND MAY RESULT IN A DELAY IN THE ISSUANCE OF YOUR SEPTIC SYSTEM PERMIT!!!

Place an (X) beside each item as you complete the site plan:

- X — Property Line measurements are clearly identified...
- X — All proposed structures are indicated...
  SHOW: proposed house or business footprint, wells, water lines, patios, pools and decks, and any other item that will occupy space on the site
- X — Front and side setbacks from property line...
- X — Preferred driveway location and configuration, preferred well location...
- X — Area you prefer your septic system to be placed...
- X — North arrow, or other sufficient indicator of direction...

Circle N/A on the following if appropriate:


- ___ — Location of septic systems and wells within 100' of your property.. (N/A)
- X — Location of easements and rights of ways on your property... N/A
- ___ — Location of any designated wetlands on the property... N/A

Signature: _____
Property owner or owner's legal representative signature (SIGNATURE REQUIRED)

1/23/06
DATE

USE THIS SPACE TO DRAW YOUR SITE PLAN

SEE Attached:

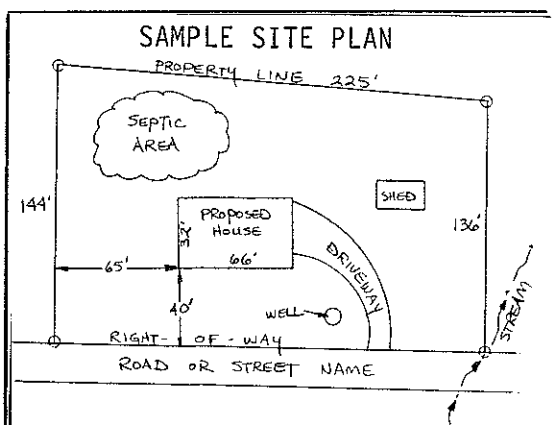


THIS IS TO CERTIFY THAT ON THE 18 DAY OF January 20 06 AN ACTUAL SURVEY WAS DONE UNDER MY SUPERVISION OF THE PROPERTY SHOWN HEREON. THIS MAP IS NOT INTENDED TO MEET GS 47-30 RECORDING REQUIREMENTS.

SIGNED Robert G. Bishop

Bishop Land Surveying, Inc.
15806 Brookway Drive, Suite 200-F
Huntersville N.C. 28078
Phone (704) 987-3080
Fax (704) 987-3008

NORTH CAROLINA PROFESSIONAL SEAL L-3957 LAND SURVEYOR ROBERT G. BISHOP

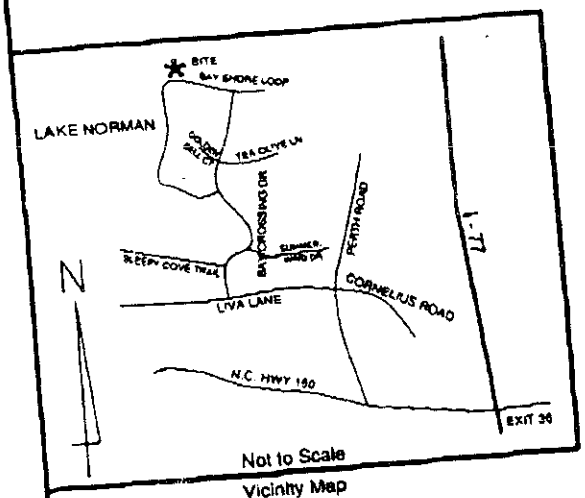


Not to Scale

Vicinity Map

LEGEND

E.I.P.	EXISTING IRON PIN
E.C.M.	EXISTING CONCRETE MONUMENT
R.I.P.	RE-SET IRON PIN
	PROPERTY LINE
	ADJOINER PROPERTY LINE BY DEED OR PLAT
P.S.D.E.	PUBLIC STORM DRAINAGE EASEMENT
CLOSURE	EXCEEDS 1 in 10,000
F.P.E.	FLOOD PROTECTION ELEVATION
	POWER POLE

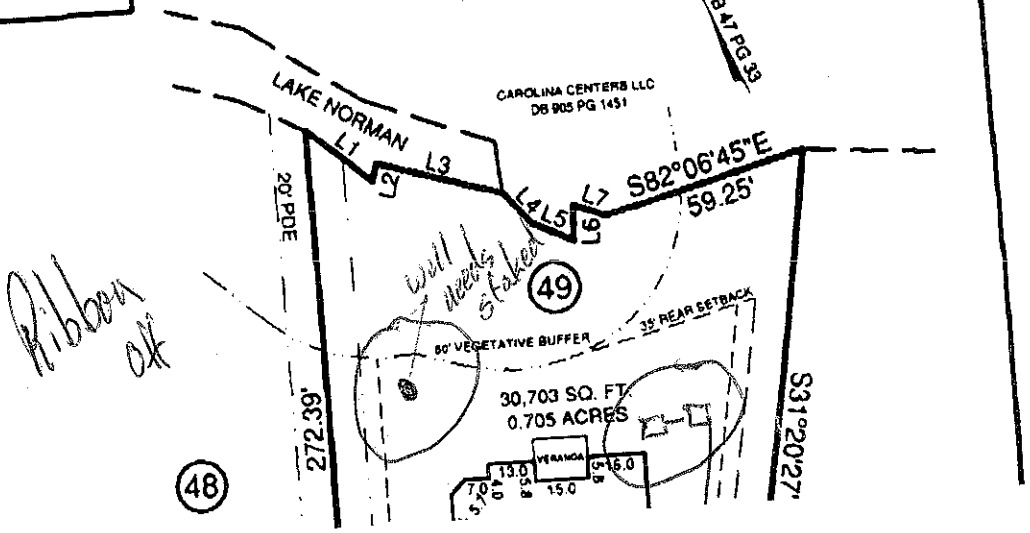

IREDELL COUNTY HEATLH DEPARTMENT

PAGE 2: *SITE PLAN WORKSHEET*

SEE THE SAMPLE SITE PLAN BELOW. INCOMPLETE SITE PLANS WILL BE RETURNED TO YOU FOR COMPLETION AND MAY RESULT IN A DELAY IN THE ISSUANCE OF YOUR SEPTIC SYSTEM PERMIT!!!

Place an (X) beside each item as you complete the site plan:

- ✓ Property Line measurements are clearly identified...
- ✓ All proposed structures are indicated...
  SHOW: proposed house or business footprint, wells, water lines, patios, pools and decks, and any other item that will occupy space on the site
- ✓ Front and side setbacks from property line...
- ✓ Preferred driveway location and configuration, preferred well location...
- ✓ Area you prefer your septic system to be placed...
- ✓ North arrow, or other sufficient indicator of direction...

Circle N/A on the following if appropriate:


- ✓ Location of septic systems and wells within 100' of your property... N/A
- ✓ Location of easements and rights of ways on your property... N/A
- ? Location of any designated wetlands on the property... N/A


Signature: _____
Property owner or owner's legal representative signature (SIGNATURE REQUIRED)

11-11-04
DATE

USE THIS SPACE TO DRAW YOUR SITE PLAN

SEE ATTACHED 1" = 50'
SITE PLAN

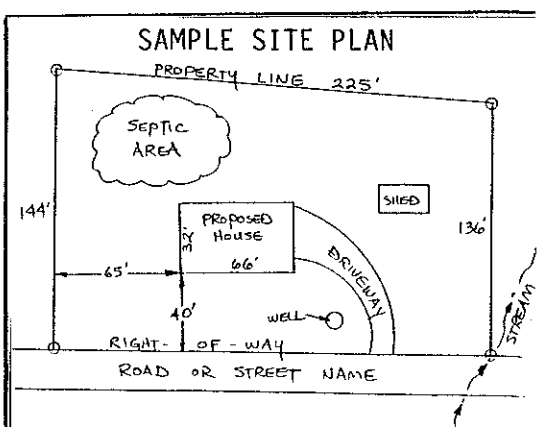

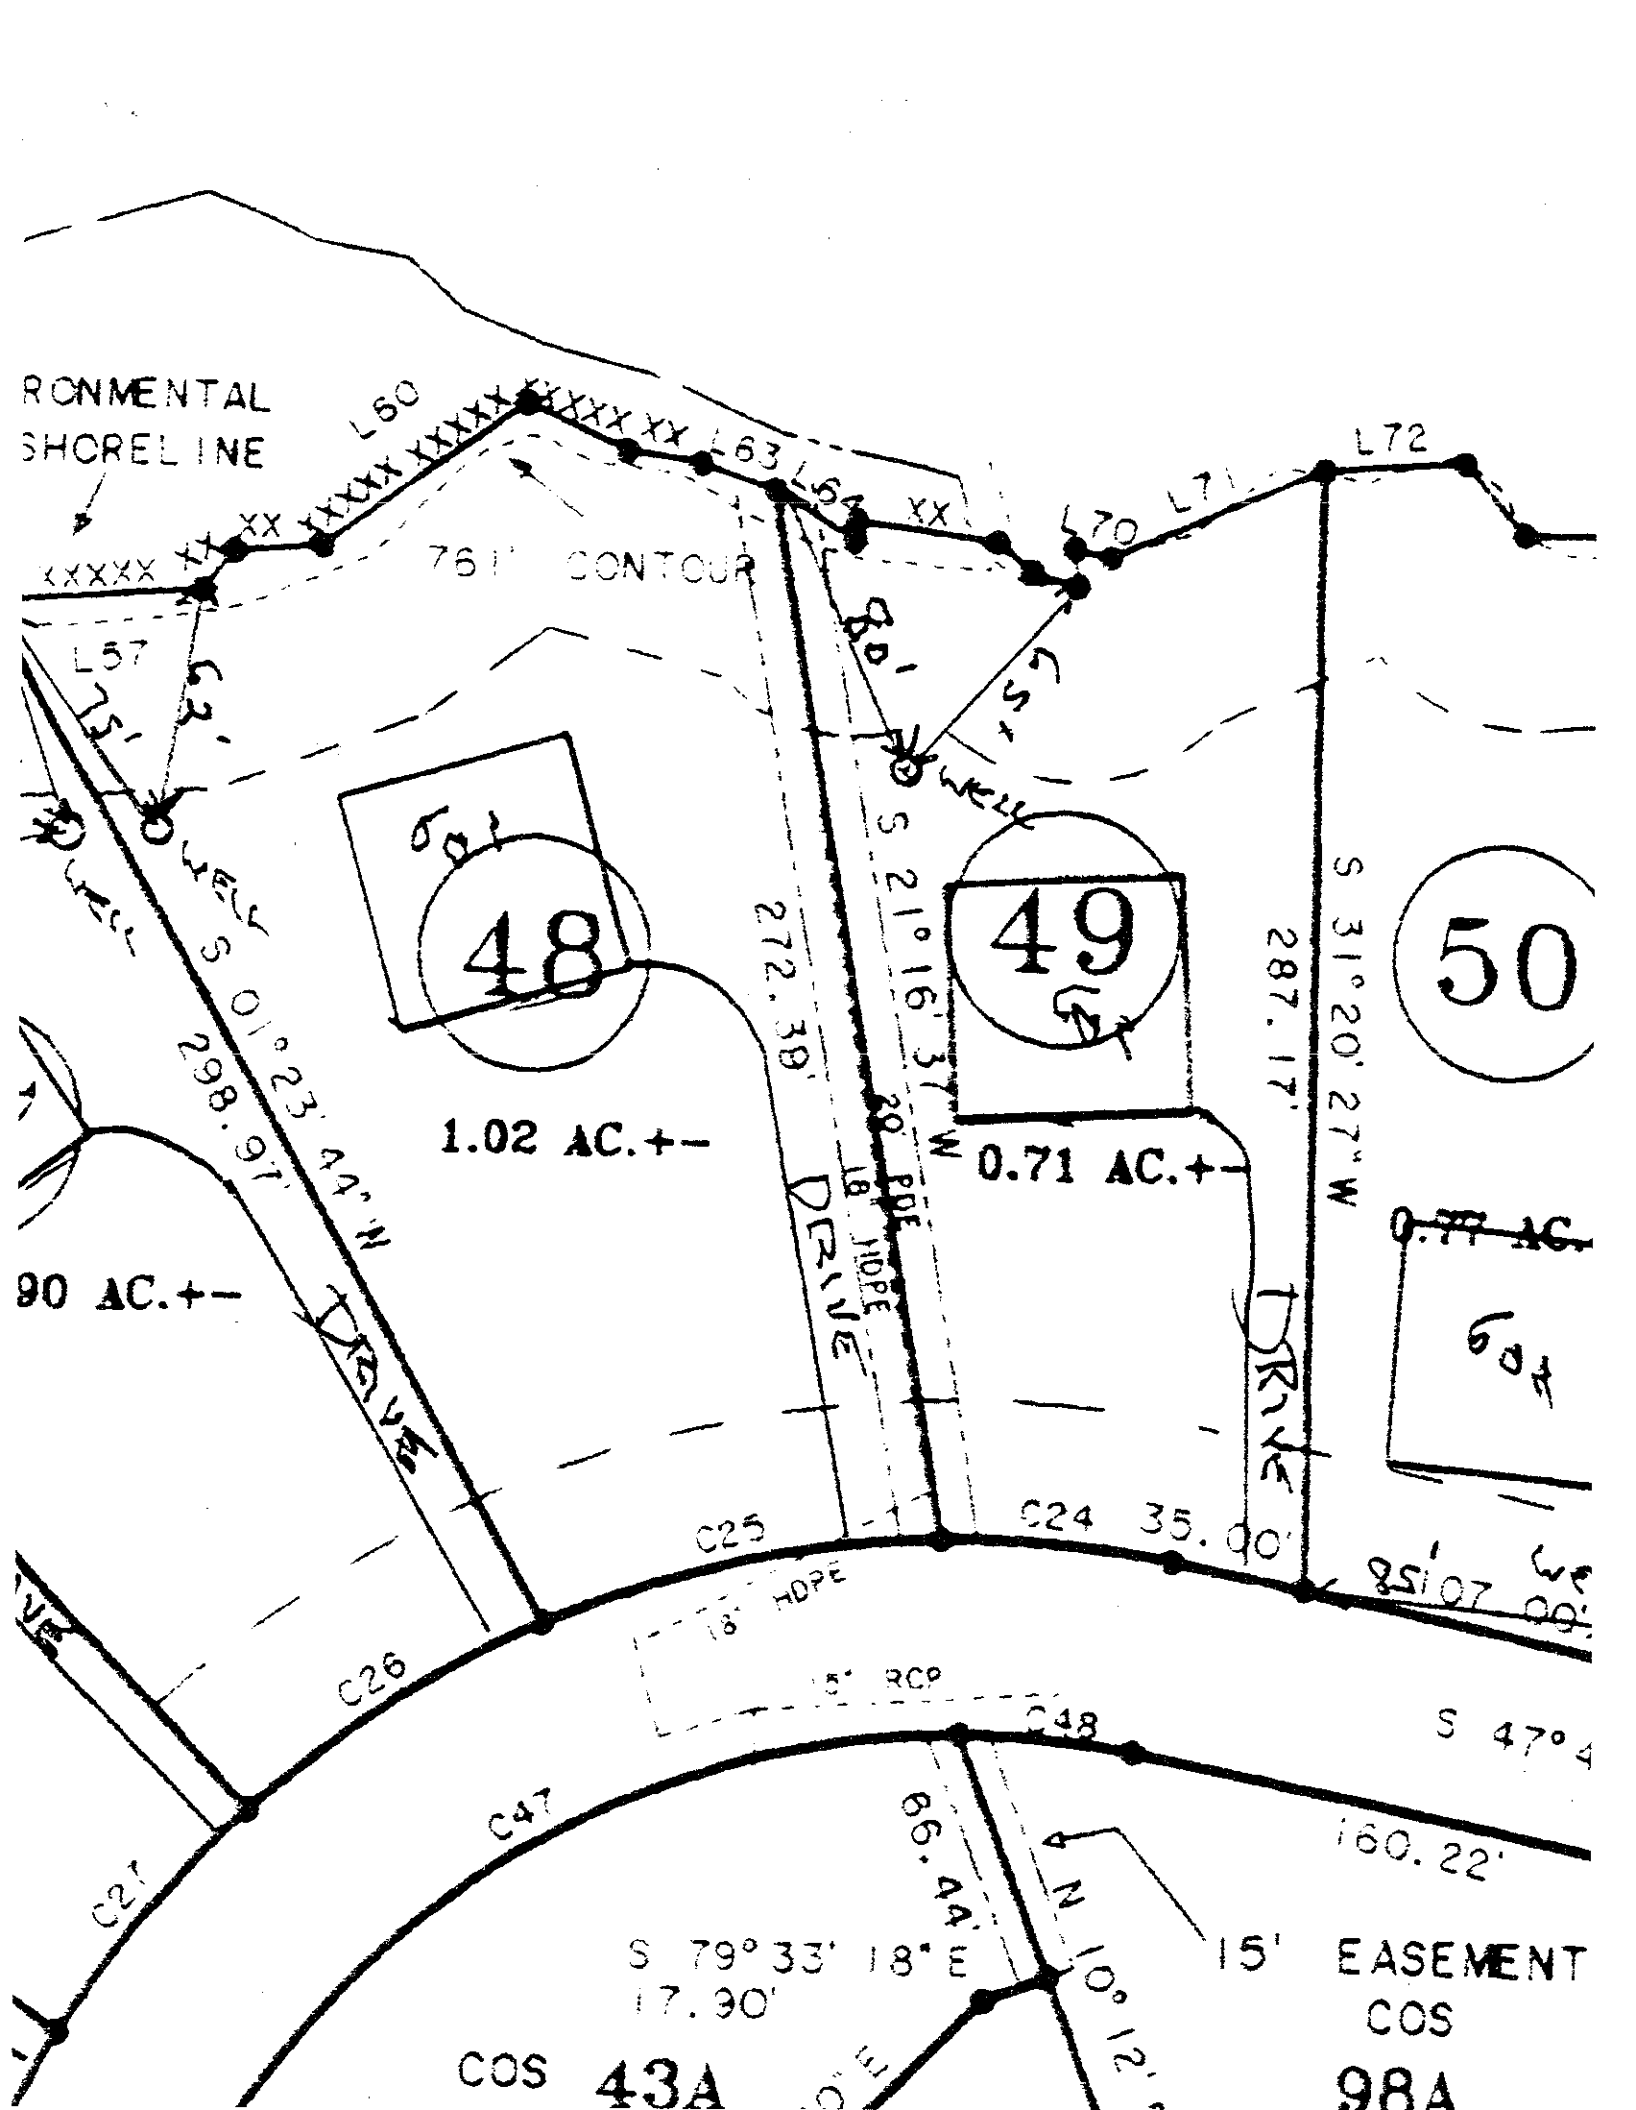
RONMENTAL
SHORELINE
761' CONTOUR
L57
L60
L63
L64
L70
L71
L72
48
49
50
1.02 AC.+-
0.71 AC.+-
90 AC.+-
S 01° 23' 44" W
298.97'
272.38'
S 21° 16' 37" W
287.17'
S 31° 20' 27" W
20' RDE
DRIVE
C24 35.00'
C25
C26
C47
C48
18" HDPE
15" RCP
66.44'
S 79° 33' 18" E
17.30'
160.22'
15' EASEMENT
COS
43A
98A