DEPARTMENT OF ENVIRONMENT, HEALTH, AND NATURAL RESOURCES
DIVISION OF ENVIRONMENTAL HEALTH
ON-SITE WASTEWATER SECTION

Sheet ____ *of* ____
PROPERTY ID #: _____
COUNTY: _____

SOIL/SITE EVALUATION
for ON-SITE WASTEWATER SYSTEM

OWNER: _____ APPLICANT: _____
ADDRESS: _____ APPLICATION DATE: _____ DATE EVALUATED: _____
PROPOSED FACILITY: _____ PROPOSED DESIGN FLOW (.1949): _____ PROPERTY SIZE: _____
LOCATION OF SITE: Lot 105 Bay Crossing PROPERTY RECORDED: _____
WATER SUPPLY: ☐ Private ☐ Public ☐ Well ☐ Spring ☐ Other _____
EVALUATION METHOD: ☐ Auger Boring ☐ Pit ☐ Cut
TYPE OF WASTEWATER: ☐ Sewage ☐ Industrial Process ☐ Mixed

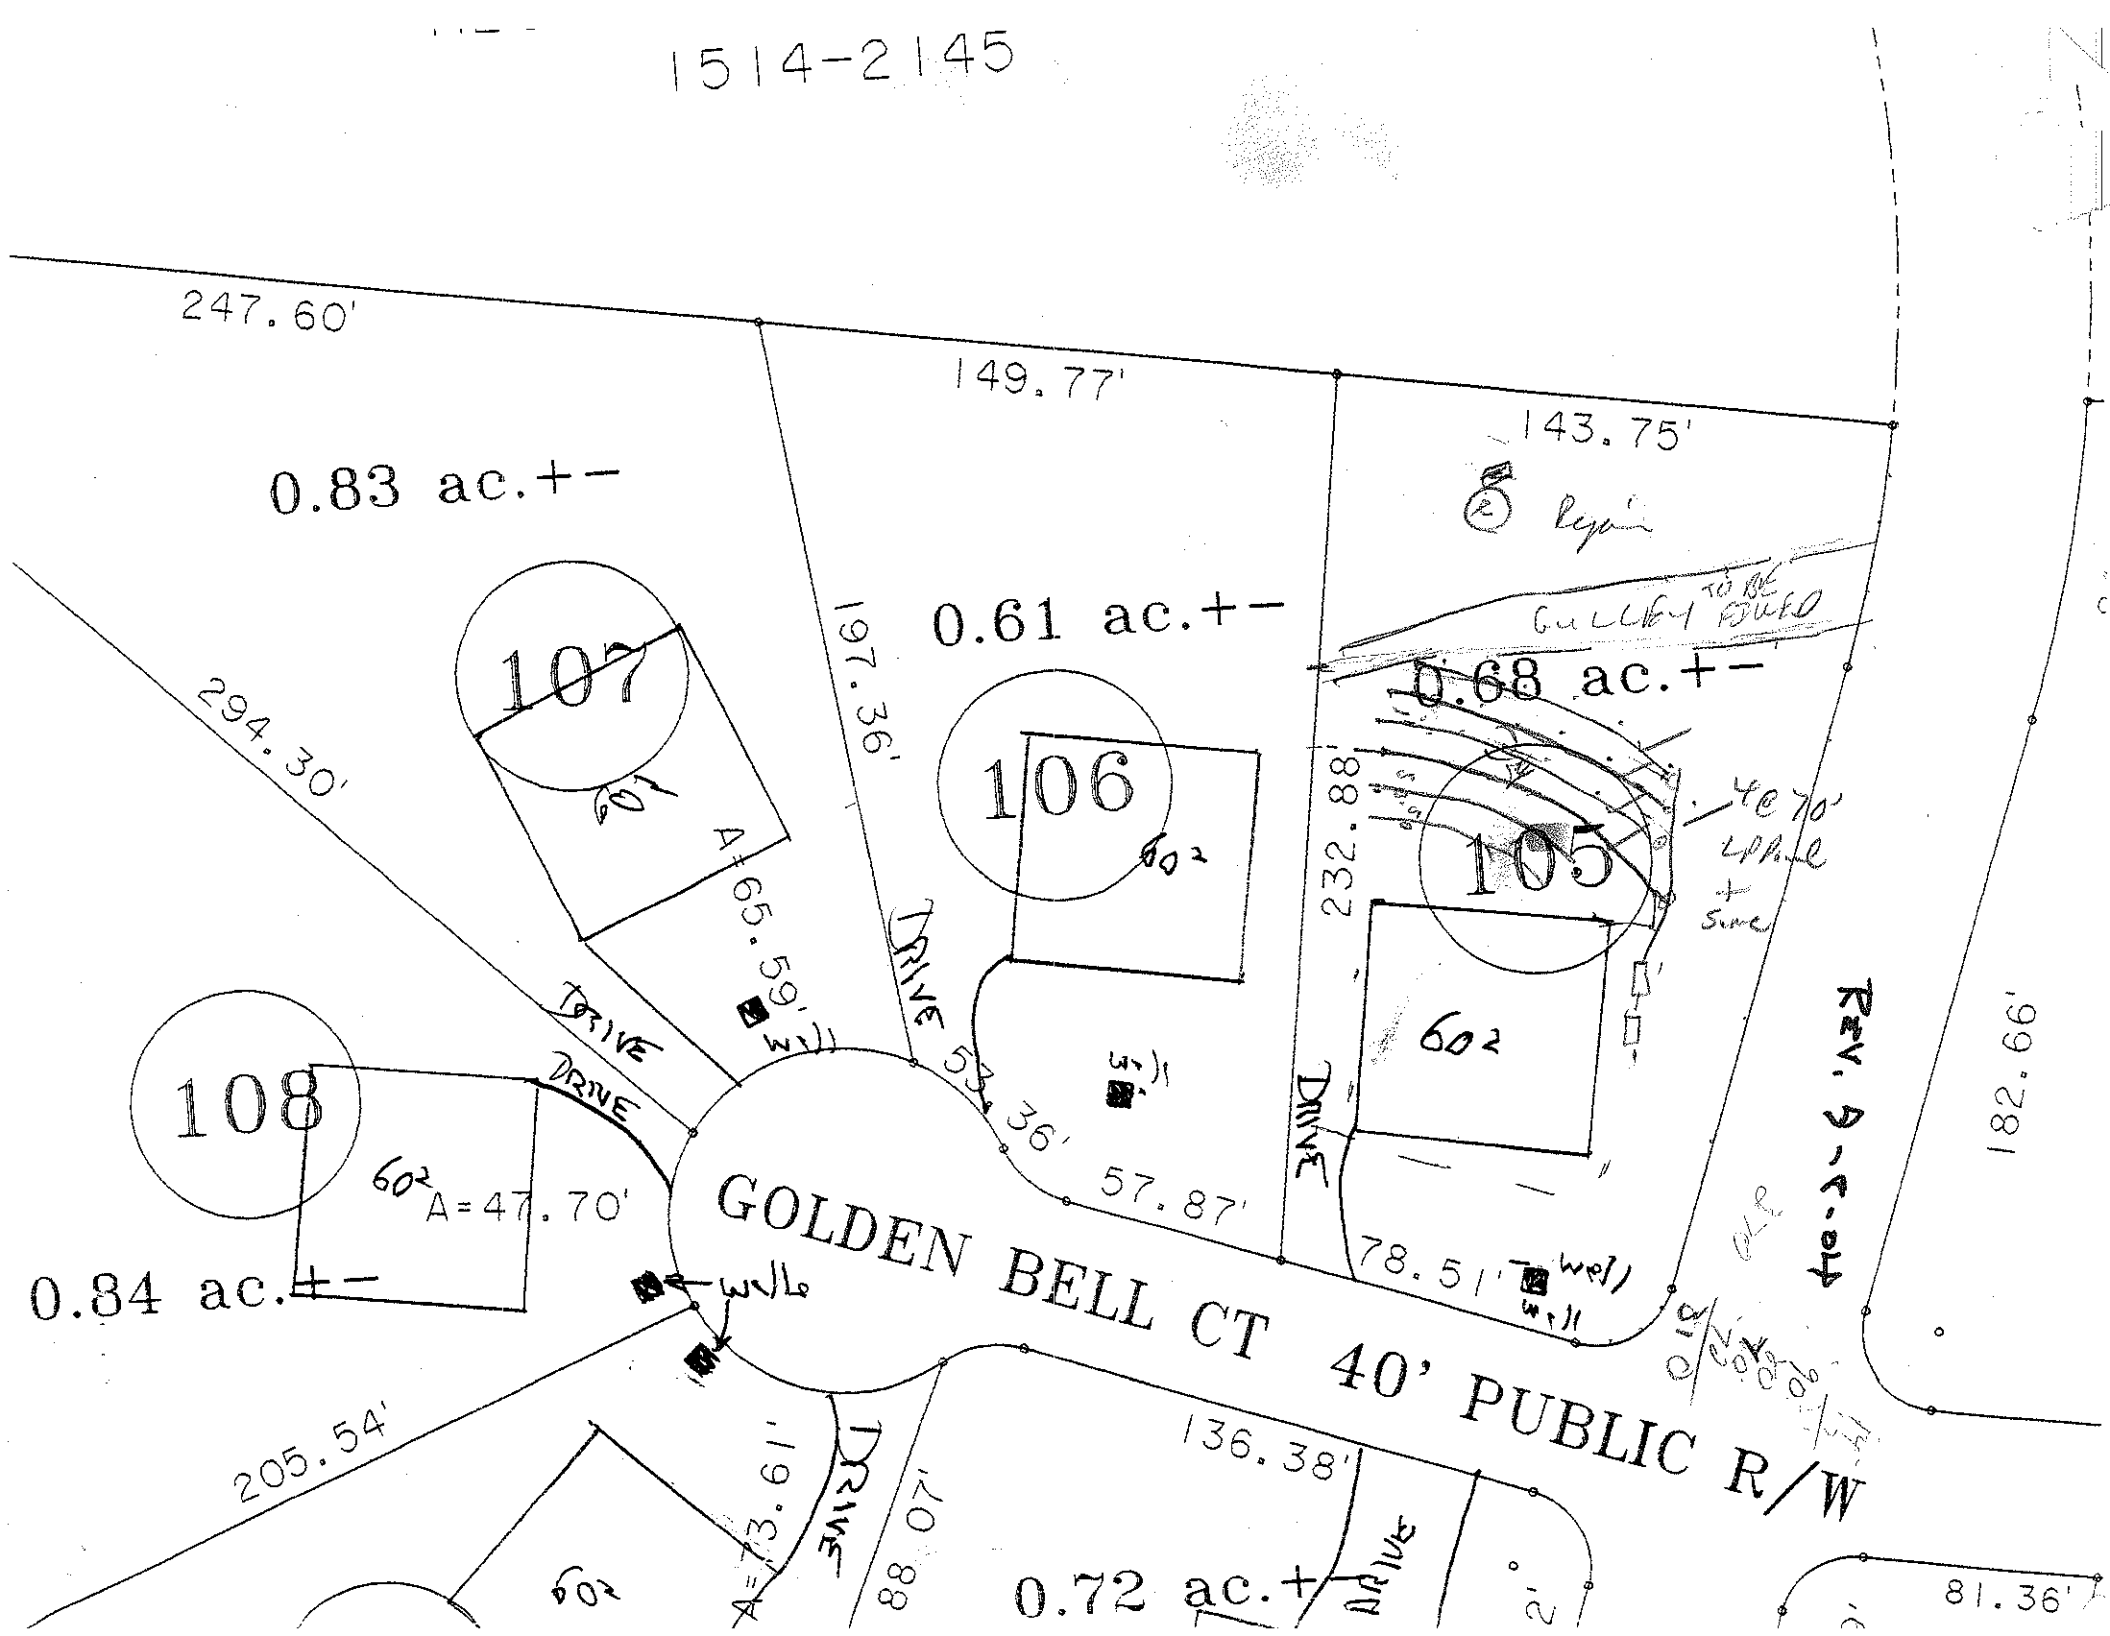
PROFILE #	.1940 LANDSCAPE POSITION/ SLOPE %	HORIZON DEPTH (IN.)	SOIL MORPHOLOGY (.1941) .1941 STRUCTURE/ TEXTURE	.1941 CONSISTENCE/ MINERALOGY	OTHER PROFILE FACTORS .1942 SOIL WETNESS/ COLOR	.1943 SOIL DEPTH	.1956 SAPRO CLASS	.1944 RESTR HORIZ	PROFILE CLASS & LTAR
1		0-26	RC MFSL	-fri SSSP					PS -3
		26-51	RYCL MFSL	fri SSSP	10YR 5/2				
2		0-4	SSCL VR	fri SSSP					PS -3
		4-24	RCL SBK	fri SSSP					
		24-46	RCL MFSBK	fri SSSP	10YR 6/3				
3									
4									

DESCRIPTION	INITIAL SYSTEM	REPAIR SYSTEM
Available Space (.1945)		
System Type(s)		
Site LTAR		

OTHER FACTORS (.1946): _____
SITE CLASSIFICATION (.1948): _____

EVALUATED BY: _____
OTHER(S) PRESENT: _____

1514-2145


247.60'
149.77'
143.75'
0.83 ac.+-
0.61 ac.+-
0.68 ac.+-
107
106
105
108
602
197.36'
232.88'
294.30'
205.54'
182.66'
81.36'
88.07'
136.38'
57.87'
78.51'
65.59'
A=47.70'
A=73.61'
DRIVE
GOLDEN BELL CT 40' PUBLIC R/W
0.84 ac.+-
0.72 ac.+
REV. 9-8-04