# IREDELL COUNTY HEALTH DEPARTMENT *ENVIRONMENTAL HEALTH DIVISION*:

## *SITE PLAN WORKSHEET*

**SEE THE "SAMPLE SITE PLAN" BELOW.** ***INCOMPLETE SITE PLANS WILL BE RETURNED TO YOU FOR COMPLETION AND MAY RESULT IN A DELAY IN THE ISSUANCE OF YOUR SEPTIC SYSTEM PERMIT!!!***

**Place an (X) beside each item as you complete the site plan:**

**_____ Property Line measurements are clearly identified...** **_____ All proposed structures are indicated...**

***SHOW: proposed house or business footprint, wells, water lines, patios, pools and decks, and any other item that will occupy space on the site***


**_____ Front and side setbacks from property line...** **_____ Preferred driveway location and configuration, preferred well location...**

**_____ Area you prefer your septic system to be placed...** **_____ North arrow, or other sufficient indicator of direction...**


**Circle N/A on the following if appropriate:**

**_____ Location of septic systems and wells within 100' of your property... N/A**

**_____ Location of easements and rights of ways on your property... N/A** **_____ Location of any designated wetlands on the property... N/A**

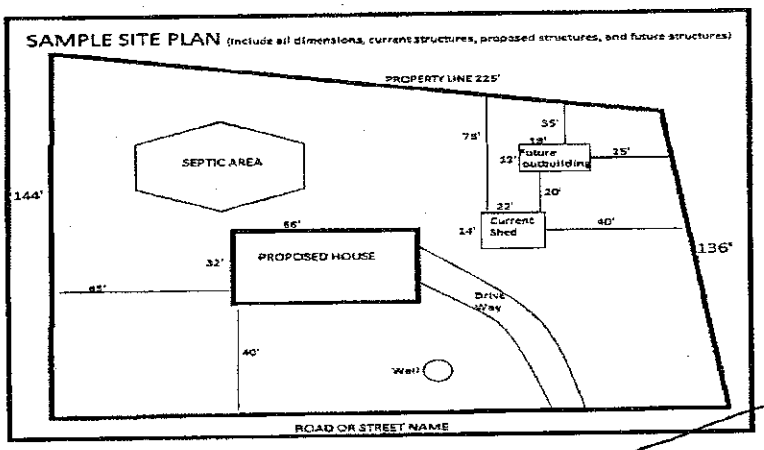


**USE THIS SPACE TO DRAW YOUR SITE PLAN**

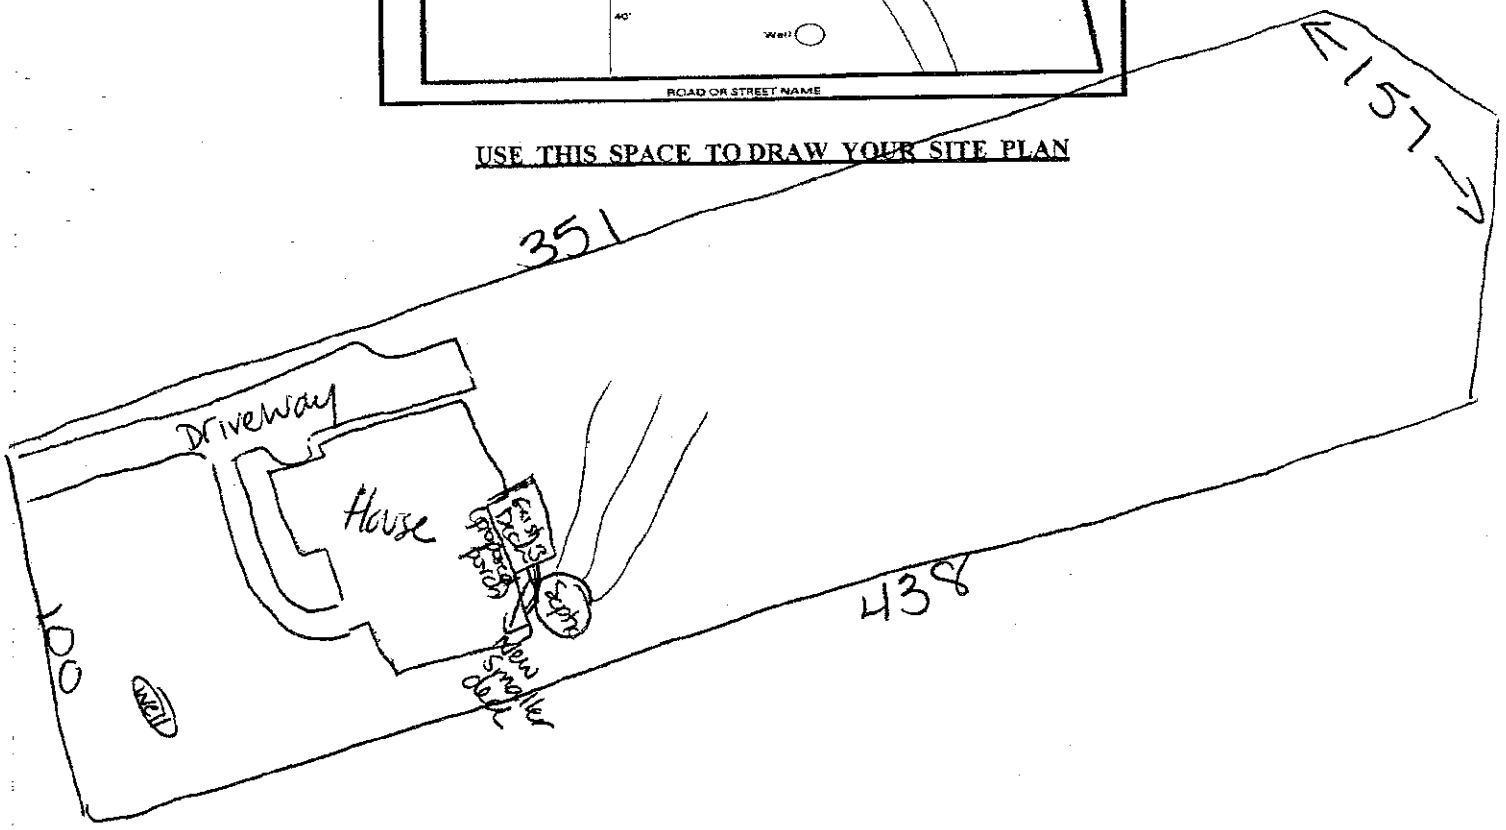


**Signature:** _____

*REQUIRED* property owner or owner's legal representative signature.

9-10-2015

DATE