DEPARTMENT OF ENVIRONMENT, HEALTH, AND NATURAL RESOURCES
DIVISION OF ENVIRONMENTAL HEALTH
ON-SITE WASTEWATER SECTION

Sheet ____ of ____
PROPERTY ID #: _____
COUNTY: _____

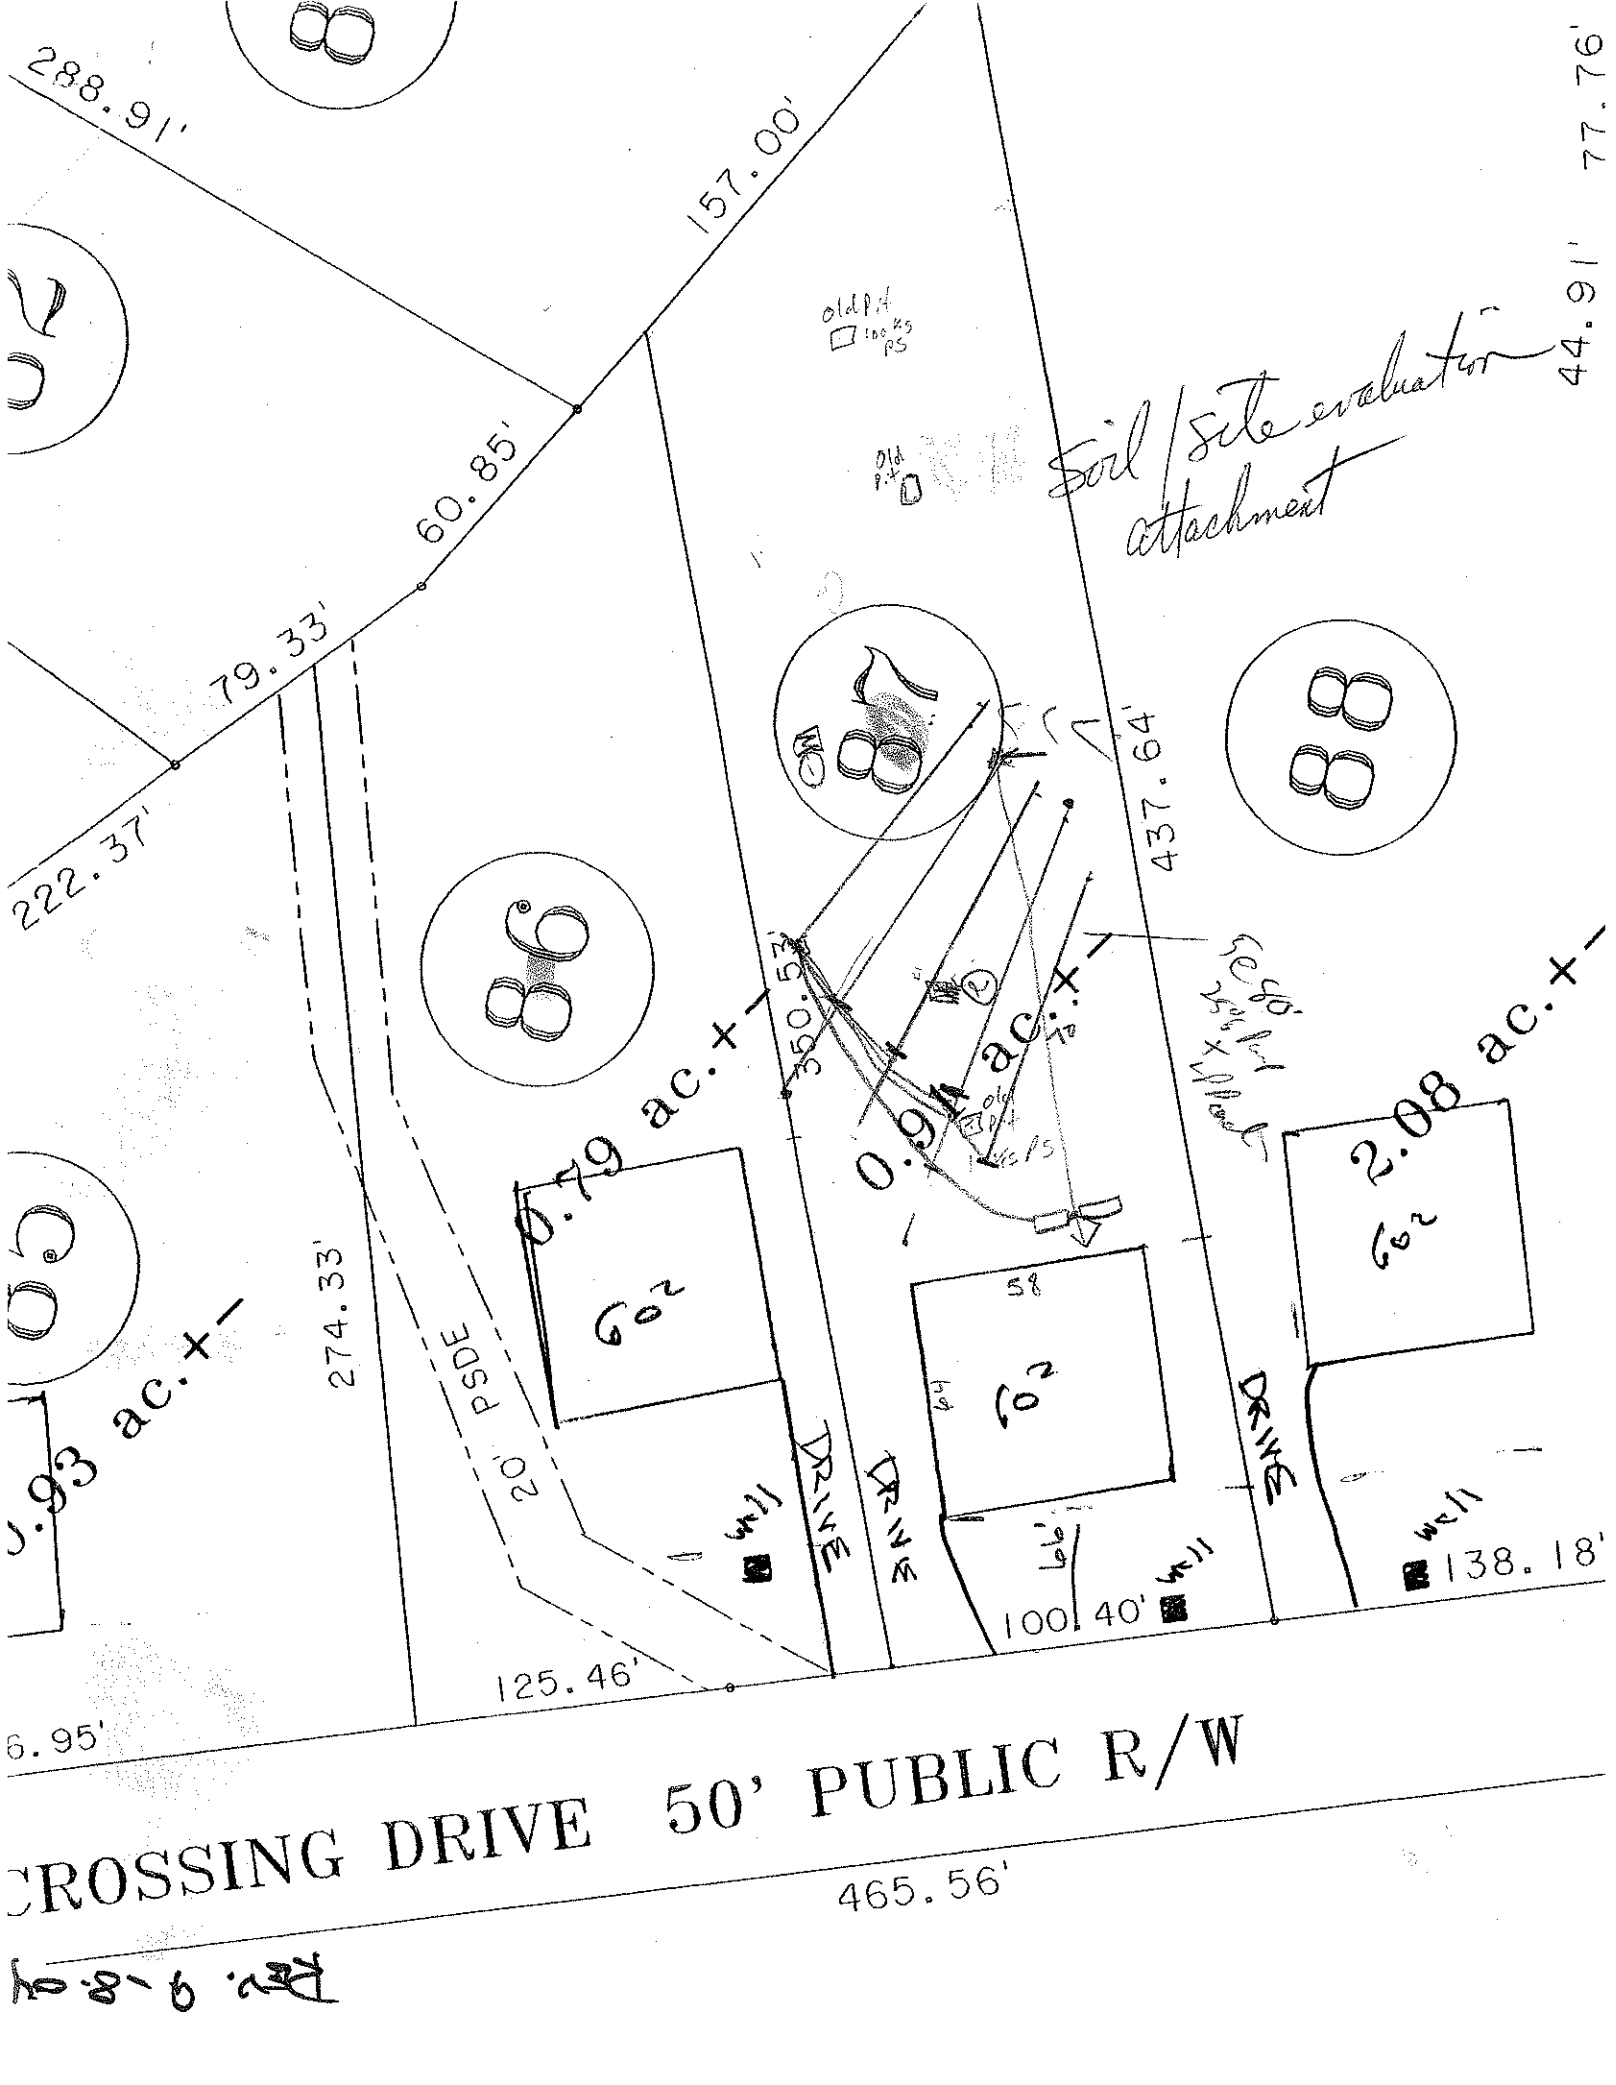
SOIL/SITE EVALUATION
for ON-SITE WASTEWATER SYSTEM

OWNER: _____ APPLICANT: _____
ADDRESS: _____ APPLICATION DATE: _____ DATE EVALUATED: _____
PROPOSED FACILITY: _____ PROPOSED DESIGN FLOW (.1949): _____ PROPERTY SIZE: _____
LOCATION OF SITE: lot 87 Bay crossing PROPERTY RECORDED: _____
WATER SUPPLY: ❑ Private ❑ Public ❑ Well ❑ Spring ❑ Other _____
EVALUATION METHOD: ❑ Auger Boring ❑ Pit ❑ Cut
TYPE OF WASTEWATER: ❑ Sewage ❑ Industrial Process ❑ Mixed

PROFILE #	.1940 LANDSCAPE POSITION/ SLOPE %	HORIZON DEPTH (IN.)	SOIL MORPHOLOGY (.1941) .1941 STRUCTURE/ TEXTURE	.1941 CONSISTENCE/ MINERALOGY	OTHER PROFILE FACTORS .1942 SOIL WETNESS/ COLOR	.1943 SOIL DEPTH	.1956 SAPRO CLASS	.1944 RESTR HORIZ	PROFILE CLASS & LTAR
1		0-3	BSL GR	fri NSNP	few c films				PS, 3
		3-10	RB SCL FR	fri SSSP					
		10-36	RC SM SOM	fri SP					
		36-56	RCL FM SSM	fri SSSP					
2	25 6-8	0-5	LS GR	fri SS SP					PS, 3
		5-36	red c mmasm	fri SP			ind/PS/3		
		36-51	red cl mtmas	fri SS SP					
3									
4									

DESCRIPTION	INITIAL SYSTEM	REPAIR SYSTEM
Available Space (.1945)		
System Type(s)		
Site LTAR		

OTHER FACTORS (.1946): _____
SITE CLASSIFICATION (.1948): _____
EVALUATED BY: _____
OTHER(S) PRESENT: _____


288.91'
157.00'
60.85'
79.33'
222.37'
77.76'
44.91'
old P.H.
100 KS PS
Soil/site evaluation attachment
437.64'
350.53'
0.79 ac.+/-
0.93 ac.+/-
2.08 ac.+/-
60²
58
274.33'
20' PSDE
DRIVE
WELL
125.46'
100.40'
138.18'
465.56'
CROSSING DRIVE 50' PUBLIC R/W