DEPARTMENT OF ENVIRONMENT, HEALTH, AND NATURAL RESOURCES
DIVISION OF ENVIRONMENTAL HEALTH
ON-SITE WASTEWATER SECTION

Sheet ___ of ___
PROPERTY ID #: _____
COUNTY: _____

SOIL/SITE EVALUATION
for ON-SITE WASTEWATER SYSTEM

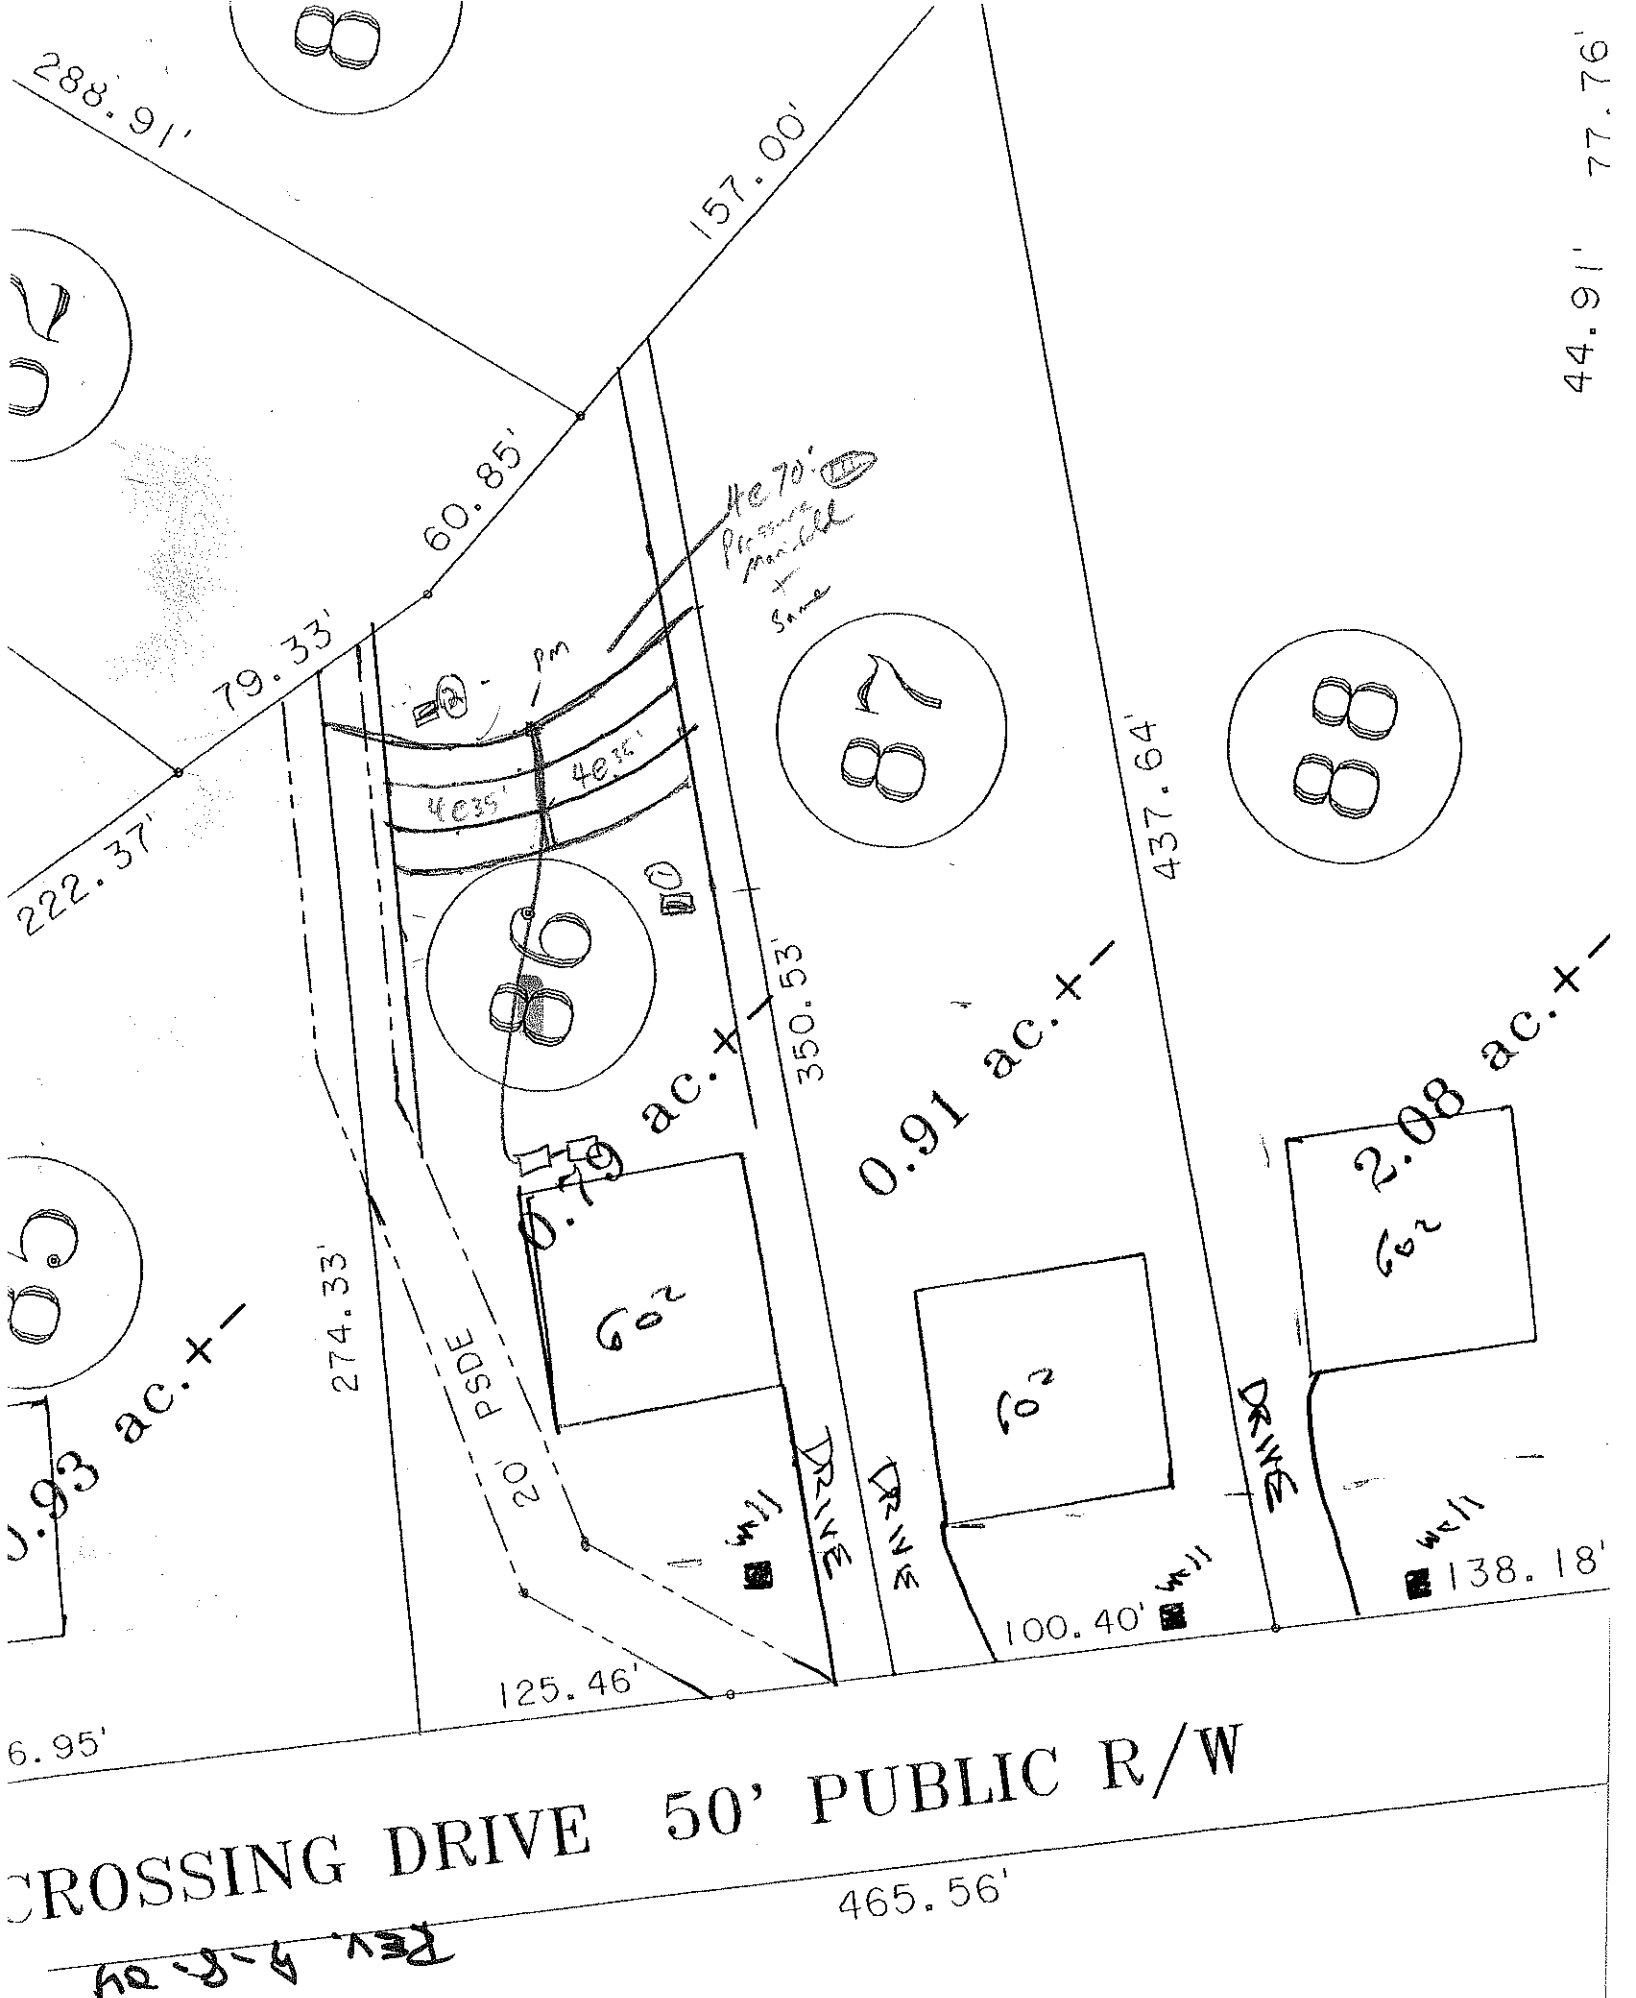
OWNER: _____ APPLICANT: _____
ADDRESS: _____ APPLICATION DATE: _____ DATE EVALUATED: _____
PROPOSED FACILITY: _____ PROPOSED DESIGN FLOW (.1949): _____ PROPERTY SIZE: _____
LOCATION OF SITE: lot 86 Bay crossing PROPERTY RECORDED: _____
WATER SUPPLY: ❑ Private ❑ Public ❑ Well ❑ Spring ❑ Other _____
EVALUATION METHOD: ❑ Auger Boring ❑ Pit ❑ Cut
TYPE OF WASTEWATER: ❑ Sewage ❑ Industrial Process ❑ Mixed

PROFILE #	.1940 LAND-SCAPE POSITION/ SLOPE %	HORI-ZON DEPTH (IN.)	SOIL MORPHOLOGY (.1941) .1941 STRUCTURE/ TEXTURE	SOIL MORPHOLOGY (.1941) .1941 CONSISTENCE/ MINERALOGY	OTHER PROFILE FACTORS .1942 SOIL WETNESS/ COLOR	OTHER PROFILE FACTORS .1943 SOIL DEPTH	OTHER PROFILE FACTORS .1956 SAPRO CLASS	OTHER PROFILE FACTORS .1944 RESTR HORIZ	PROFILE CLASS & LTAR
1	LSS 6%	0-2	OABSL GR	fri: NS NP					PS .3
		2-6	OBSCL GR	fri: SS SP					
		6-23	PC MSCLSAM	fri: SP	Few C fills				
		23-56	HuySLSAP Mass	fri: NS NP	relics				
2	LS 6	0-3	bn SL gr	fri: NS NP					PS .3
		3-7	bn SCL gr	fri: SS SP					
		7-28	red c mhsSCL	fri: S P					
		28-53	" MSCL	fri: SS SP			53+		
		53-60	SL WeMa	fri: NS NP					
3									
4									

DESCRIPTION	INITIAL SYSTEM	REPAIR SYSTEM
Available Space (.1945)		
System Type(s)		
Site LTAR		

OTHER FACTORS (.1946): _____
SITE CLASSIFICATION (.1948): _____

EVALUATED BY: _____
OTHER(S) PRESENT: _____


288.91'
157.00'
60.85'
79.33'
222.37'
44.91'
77.76'
437.64'
350.53'
274.33'
20' PSDE
0.79 ac.+-
0.91 ac.+-
2.08 ac.+-
0.93 ac.+-
60²
60²
60²
DRIVE
DRIVE
DRIVE
well
well
well
100.40'
138.18'
125.46'
6.95'
CROSSING DRIVE 50' PUBLIC R/W
465.56'