DEPARTMENT OF ENVIRONMENT, HEALTH, AND NATURAL RESOURCES
DIVISION OF ENVIRONMENTAL HEALTH
ON-SITE WASTEWATER SECTION

Sheet ___ of ___
PROPERTY ID #: _____
COUNTY: _____

SOIL/SITE EVALUATION
for ON-SITE WASTEWATER SYSTEM

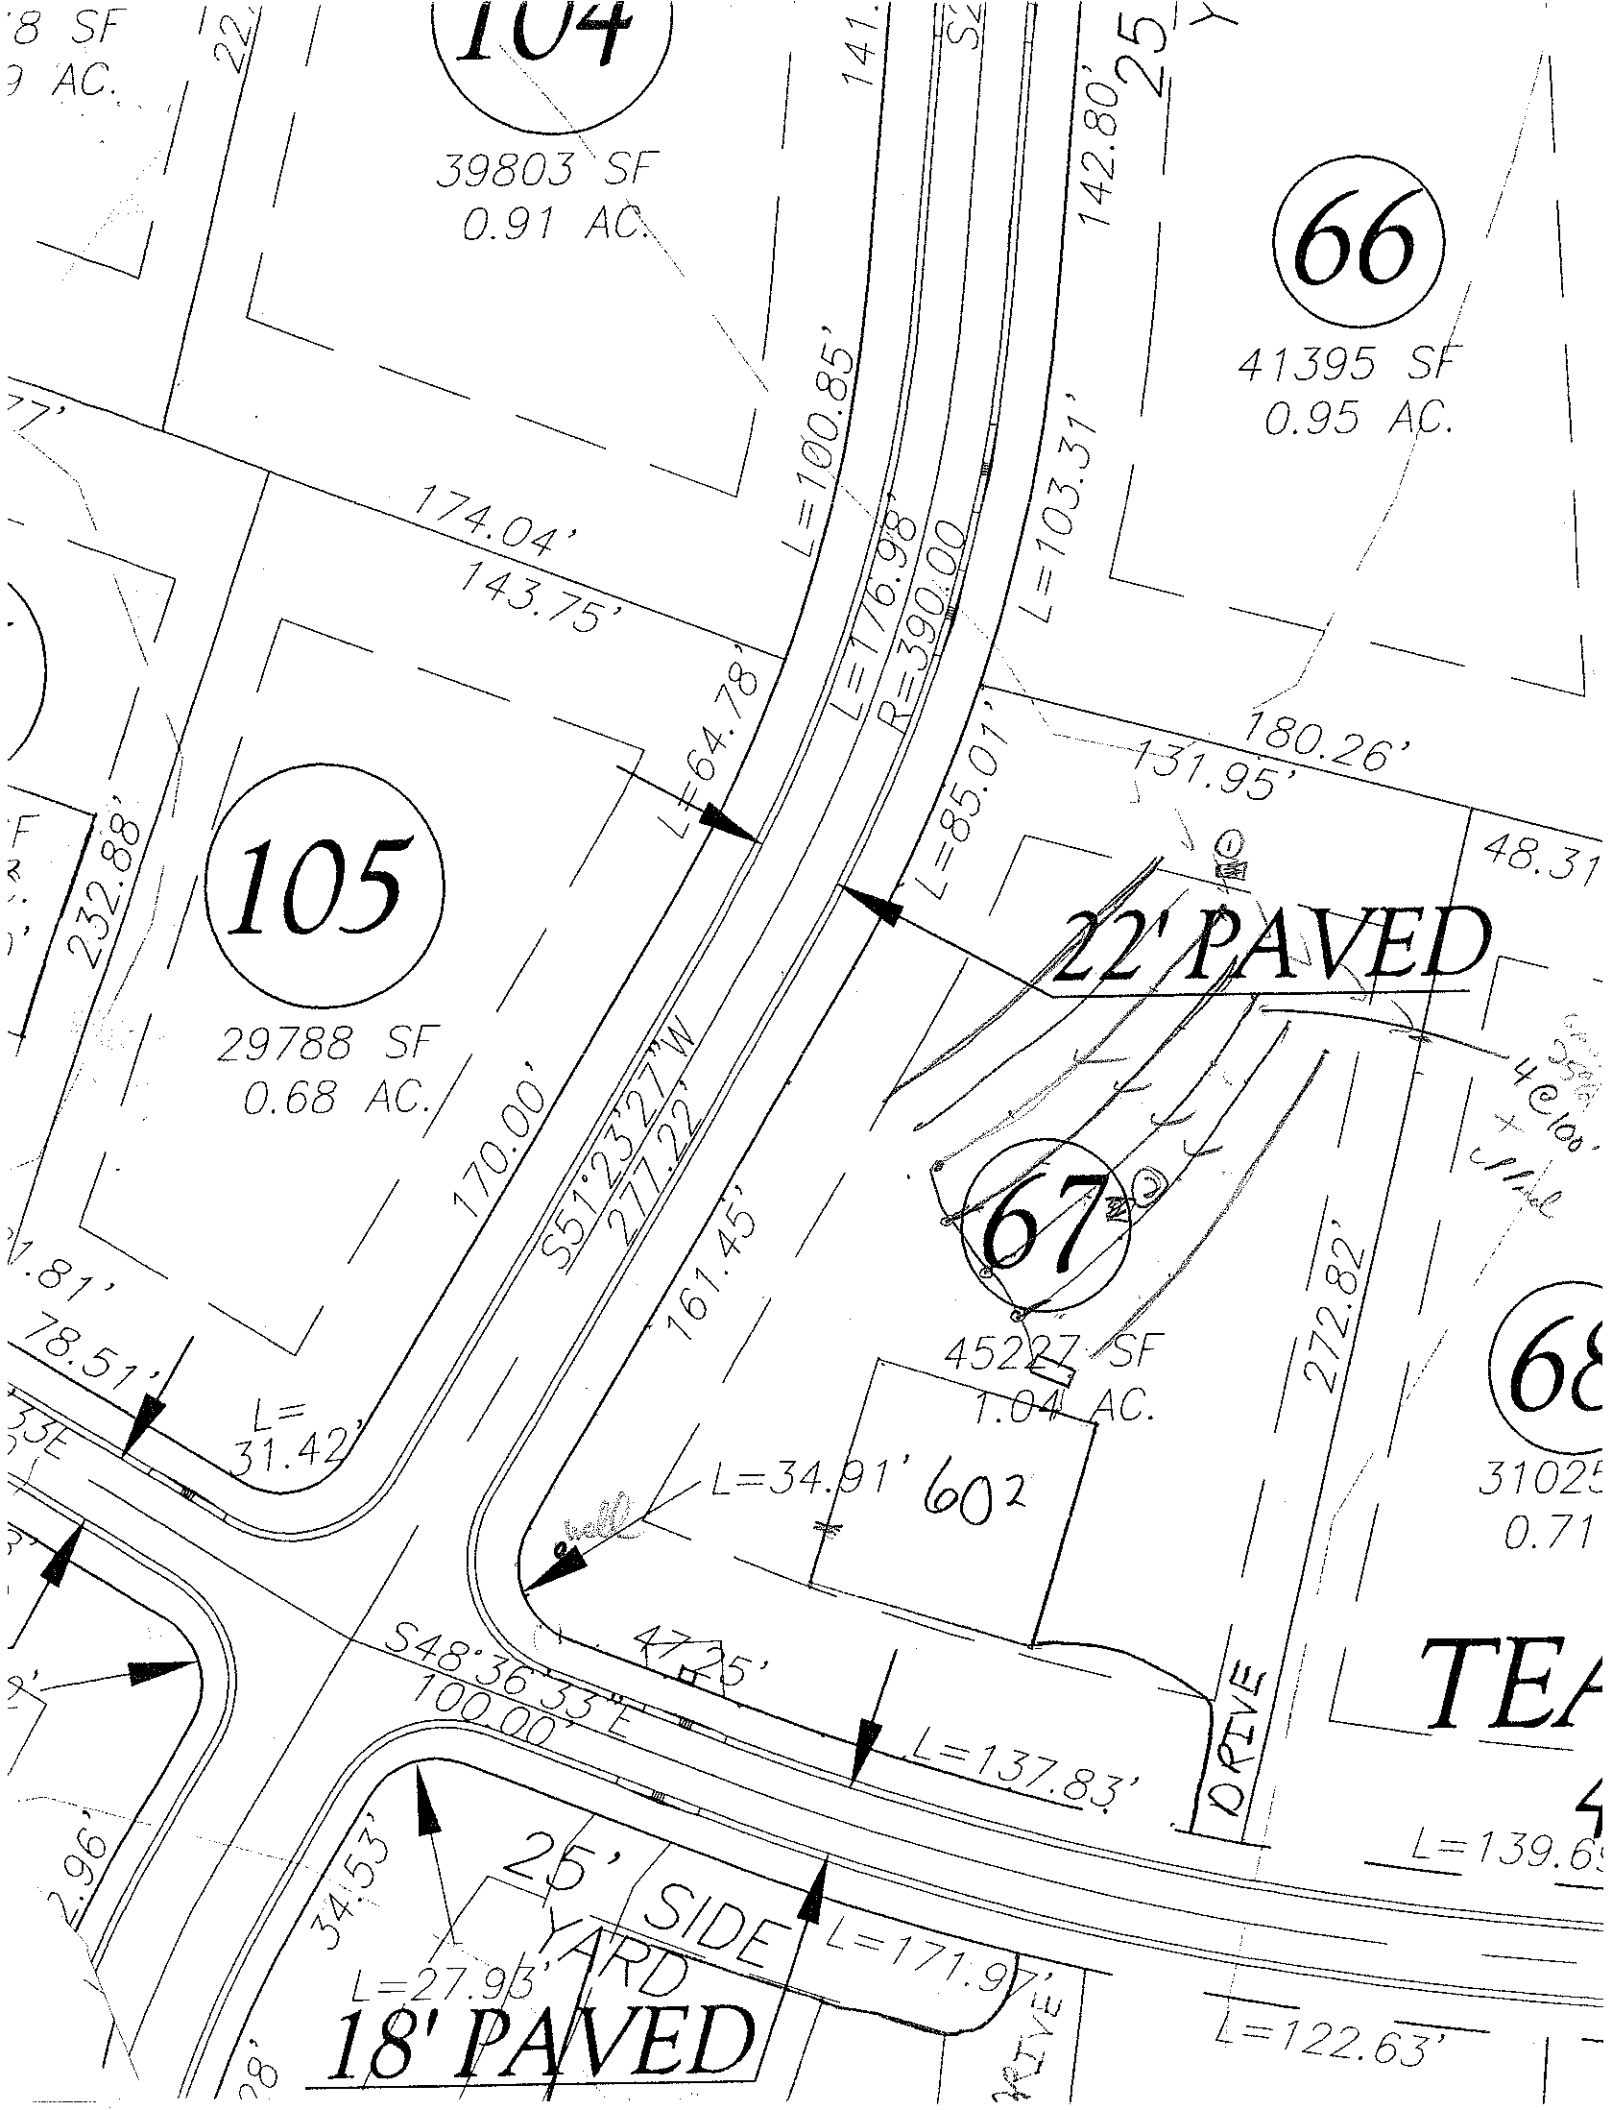
OWNER: _____ APPLICANT: _____
ADDRESS: _____ APPLICATION DATE: _____ DATE EVALUATED: _____
PROPOSED FACILITY: _____ PROPOSED DESIGN FLOW (.1949): _____ PROPERTY SIZE: _____
LOCATION OF SITE: 167 Bay crossing PROPERTY RECORDED: _____
WATER SUPPLY: ☐ Private ☐ Public ☐ Well ☐ Spring ☐ Other _____
EVALUATION METHOD: ☐ Auger Boring ☐ Pit ☐ Cut
TYPE OF WASTEWATER: ☐ Sewage ☐ Industrial Process ☐ Mixed

PROFILE #	.1940 LAND-SCAPE POSITION/ SLOPE %	HORI-ZON DEPTH (IN.)	SOIL MORPHOLOGY (.1941) .1941 STRUCTURE/ TEXTURE	SOIL MORPHOLOGY (.1941) .1941 CONSISTENCE/ MINERALOGY	OTHER PROFILE FACTORS .1942 SOIL WETNESS/ COLOR	OTHER PROFILE FACTORS .1943 SOIL DEPTH	OTHER PROFILE FACTORS .1956 SAPRO CLASS	OTHER PROFILE FACTORS .1944 RESTR HORIZ	PROFILE CLASS & LTAR
1		0-16	BSCL WSBK/GR	fri SSSP	few YB's				PS .3
		16-48	RC MFSBK	fri SSSP					
2		0-15	BSCL WFSBK	fri SSSP	few YB's 36-50				PS .3
		15-50	RC MFSBK	fri SSSP					
3									
4									

DESCRIPTION	INITIAL SYSTEM	REPAIR SYSTEM
Available Space (.1945)		
System Type(s)		
Site LTAR		

OTHER FACTORS (.1946): _____
SITE CLASSIFICATION (.1948): _____

EVALUATED BY: _____
OTHER(S) PRESENT: _____


104
39803 SF
0.91 AC.
66
41395 SF
0.95 AC.
105
29788 SF
0.68 AC.
67
45227 SF
1.04 AC.
22' PAVED
18' PAVED
25' SIDE YARD
DRIVE
174.04'
143.75'
L=64.78'
L=100.85'
L=176.98'
R=390.00'
L=103.31'
142.80'
L=85.01'
180.26'
131.95'
232.88'
170.00'
S51°23'27"W
277.22'
161.45'
78.51'
L=31.42'
L=34.91'
47.25'
S48°36'33"E
100.00'
L=137.83'
272.82'
34.53'
L=27.93'
L=171.97'
L=122.63'
L=139.6
48.31
602