DEPARTMENT OF ENVIRONMENT, HEALTH, AND NATURAL RESOURCES
DIVISION OF ENVIRONMENTAL HEALTH
ON-SITE WASTEWATER SECTION

Sheet ___ of ___
PROPERTY ID #: _____
COUNTY: _____

SOIL/SITE EVALUATION
for ON-SITE WASTEWATER SYSTEM

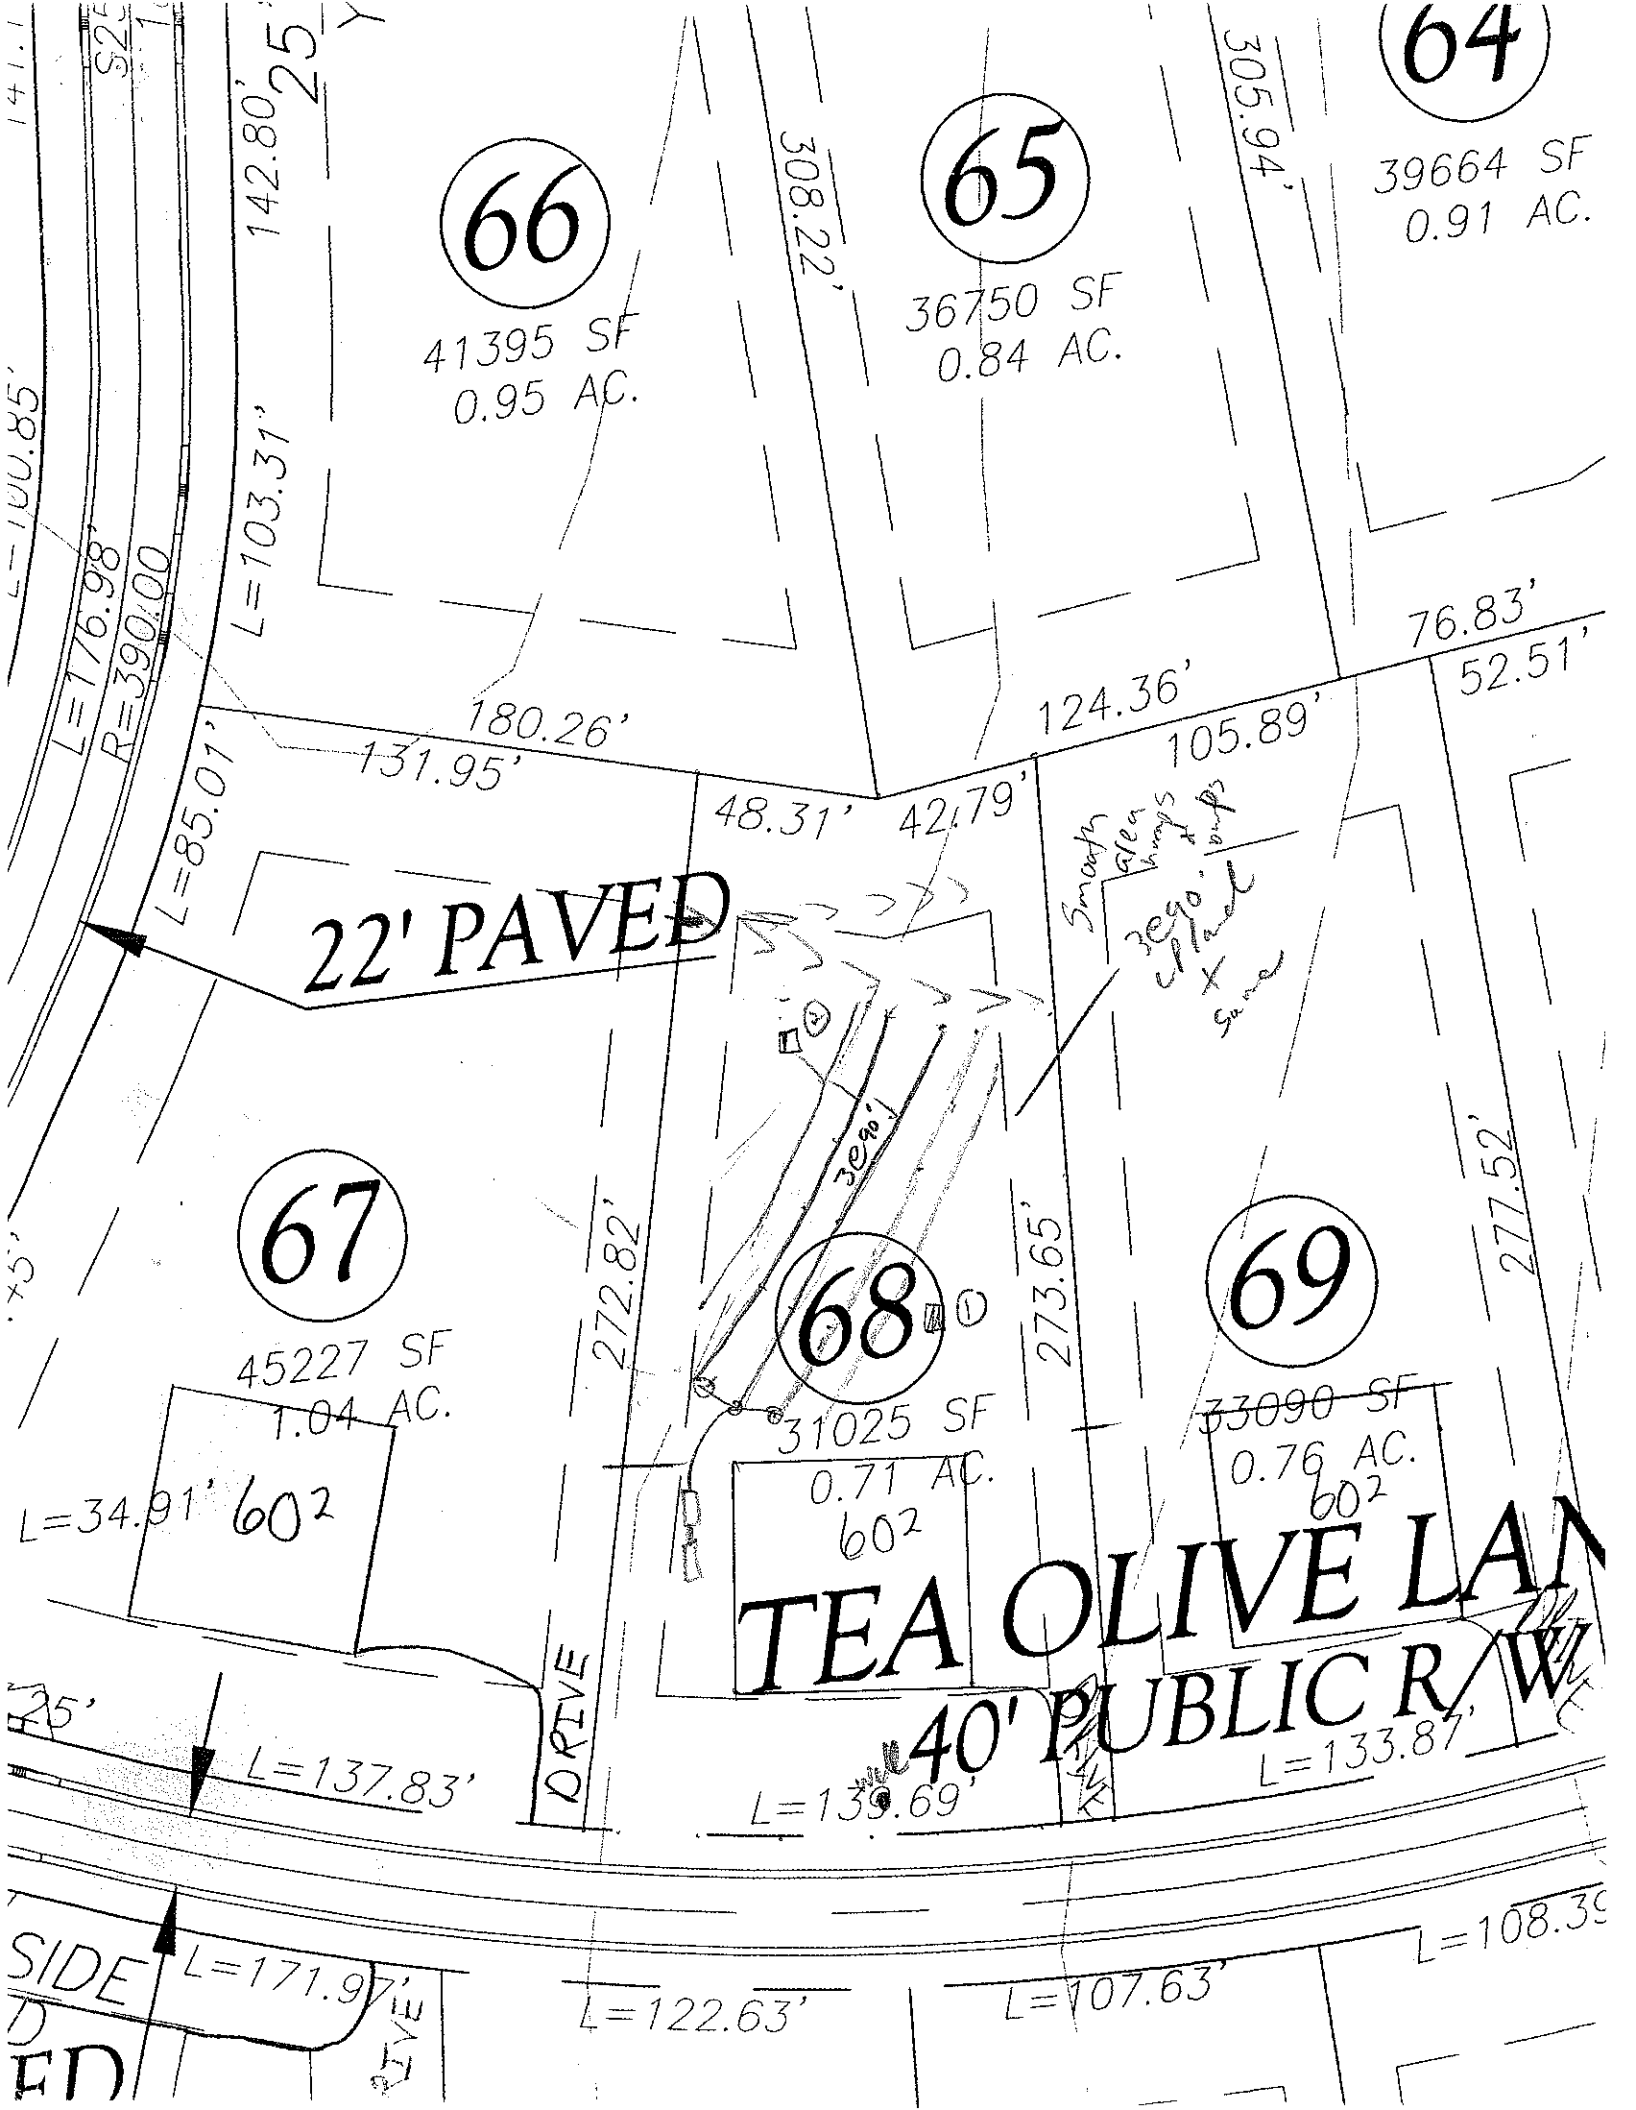
OWNER: _____ APPLICANT: _____
ADDRESS: _____ APPLICATION DATE: _____ DATE EVALUATED: _____
PROPOSED FACILITY: _____ PROPOSED DESIGN FLOW (.1949): _____ PROPERTY SIZE: _____
LOCATION OF SITE: lot 68 PROPERTY RECORDED: _____
WATER SUPPLY: ❑ Private ❑ Public ❑ Well ❑ Spring ❑ Other _____
EVALUATION METHOD: ❑ Auger Boring ❑ Pit ❑ Cut
TYPE OF WASTEWATER: ❑ Sewage ❑ Industrial Process ❑ Mixed

PROFILE #	.1940 LANDSCAPE POSITION/ SLOPE %	HORIZON DEPTH (IN.)	SOIL MORPHOLOGY (.1941) .1941 STRUCTURE/ TEXTURE	.1941 CONSISTENCE/ MINERALOGY	OTHER PROFILE FACTORS .1942 SOIL WETNESS/ COLOR	.1943 SOIL DEPTH	.1956 SAPRO CLASS	.1944 RESTR HORIZ	PROFILE CLASS & LTAR
1		0-38	YRC MFSL 4	fri SSSP	fw SHP				DS .3
		38-49	YRCL MFSL	fri SSSP					
2		0-33	YRC MFSL	fri SSSP	fw SHP				DS .3
		33-47	YRCL MFSL	fri SSSP					
3									
4									

DESCRIPTION	INITIAL SYSTEM	REPAIR SYSTEM
Available Space (.1945)		
System Type(s)		
Site LTAR		

OTHER FACTORS (.1946): _____
SITE CLASSIFICATION (.1948): _____

EVALUATED BY: _____
OTHER(S) PRESENT: _____


66
41395 SF
0.95 AC.
65
36750 SF
0.84 AC.
64
39664 SF
0.91 AC.
67
45227 SF
1.04 AC.
68
31025 SF
0.71 AC.
69
33090 SF
0.76 AC.
22' PAVED
TEA OLIVE LA
40' PUBLIC R/W
DRIVE
L=176.98'
R=390.00
L=103.31'
142.80'
308.22'
305.94'
180.26'
131.95'
124.36'
105.89'
76.83'
52.51'
48.31'
42.79'
L=85.01'
272.82'
273.65'
277.52'
L=34.91'
60²
L=137.83'
L=139.69'
L=133.87'
L=171.97'
L=122.63'
L=107.63'
L=108.3
SIDE