RTMENT OF ENVIRONMENT, HEALTH, AND NATURAL RESOURCES
SION OF ENVIRONMENTAL HEALTH
ON-SITE WASTEWATER SECTION

Sheet ____ of ____
PROPERTY ID #: _____
COUNTY: _____

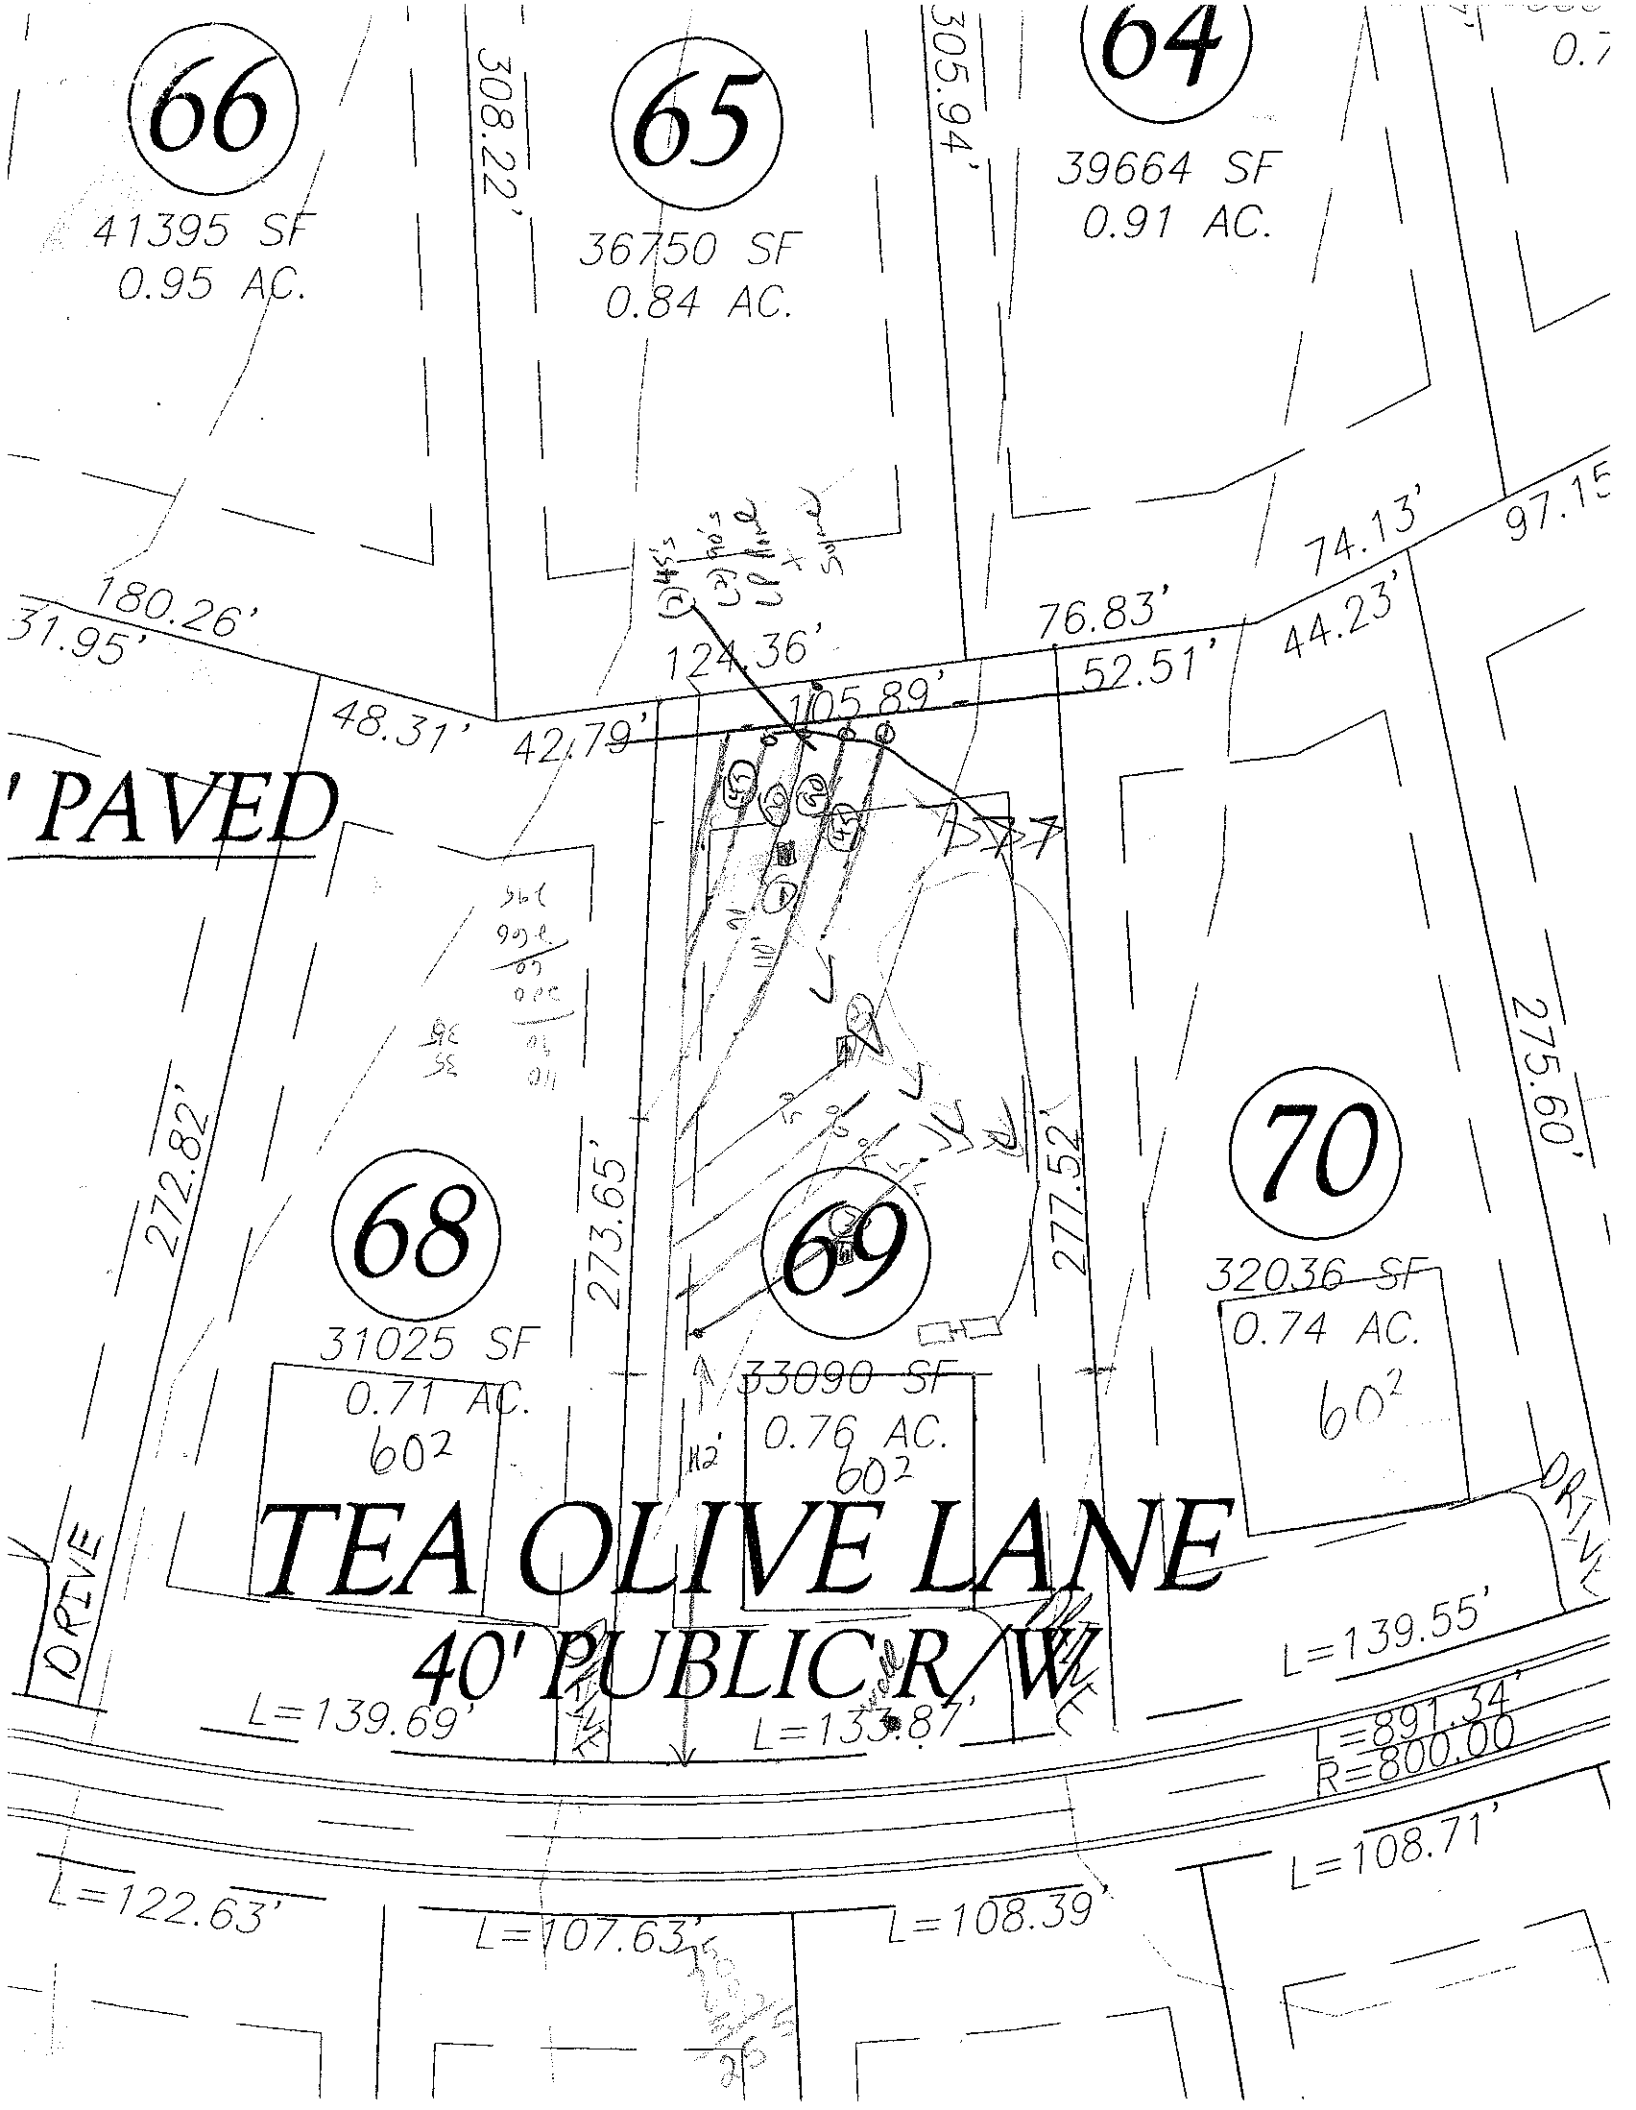
SOIL/SITE EVALUATION
for ON-SITE WASTEWATER SYSTEM

OWNER: _____ APPLICANT: _____
ADDRESS: _____ APPLICATION DATE: _____ DATE EVALUATED: _____
PROPOSED FACILITY: _____ PROPOSED DESIGN FLOW (.1949): _____ PROPERTY SIZE: _____
LOCATION OF SITE: 1-X CA Bay Crossing PROPERTY RECORDED: _____
WATER SUPPLY: ❑ Private ❑ Public ❑ Well ❑ Spring ❑ Other _____
EVALUATION METHOD: ❑ Auger Boring ❑ Pit ❑ Cut
TYPE OF WASTEWATER: ❑ Sewage ❑ Industrial Process ❑ Mixed

PROFILE #	.1940 LANDSCAPE POSITION/ SLOPE %	HORIZON DEPTH (IN.)	SOIL MORPHOLOGY (.1941) .1941 STRUCTURE/ TEXTURE	SOIL MORPHOLOGY (.1941) .1941 CONSISTENCE/ MINERALOGY	OTHER PROFILE FACTORS .1942 SOIL WETNESS/ COLOR	OTHER PROFILE FACTORS .1943 SOIL DEPTH	OTHER PROFILE FACTORS .1956 SAPRO CLASS	OTHER PROFILE FACTORS .1944 RESTR HORIZ	PROFILE CLASS & LTAR
1		0-3	BSL VR	fr: SSSP	few MB's				PS -.3
		3-44	RC MFSBK	fr SSSP					
2		0-4	BSL CR	fr SSSP					PS -.35
		4-36	RCL MFSBK	fr SSSP					
		36-64	LSAP WSBK	fr: SSSP					
3		0-6	BSL GR	fr: SSSP	few				PS .3
		6-36	RC MFSBK	fr: SSSP					
		36-50	YR CL WFSBK	fr: SSSP					
4									

DESCRIPTION	INITIAL SYSTEM	REPAIR SYSTEM
Available Space (.1945)		
System Type(s)		
Site LTAR		

OTHER FACTORS (.1946): _____
SITE CLASSIFICATION (.1948): _____
EVALUATED BY: _____
OTHER(S) PRESENT: _____


66
41395 SF
0.95 AC.
65
36750 SF
0.84 AC.
64
39664 SF
0.91 AC.
308.22'
305.94'
180.26'
31.95'
48.31'
42.79'
124.36'
105.89'
76.83'
52.51'
74.13'
44.23'
97.15
PAVED
272.82'
273.65'
277.52'
275.60'
68
31025 SF
0.71 AC.
60²
69
33090 SF
0.76 AC.
60²
70
32036 SF
0.74 AC.
60²
TEA OLIVE LANE
40' PUBLIC R/W
DRIVE
DRIVE
L=139.69'
L=133.87'
L=139.55'
L=891.34'
R=800.00
L=108.71'
L=122.63'
L=107.63'
L=108.39'